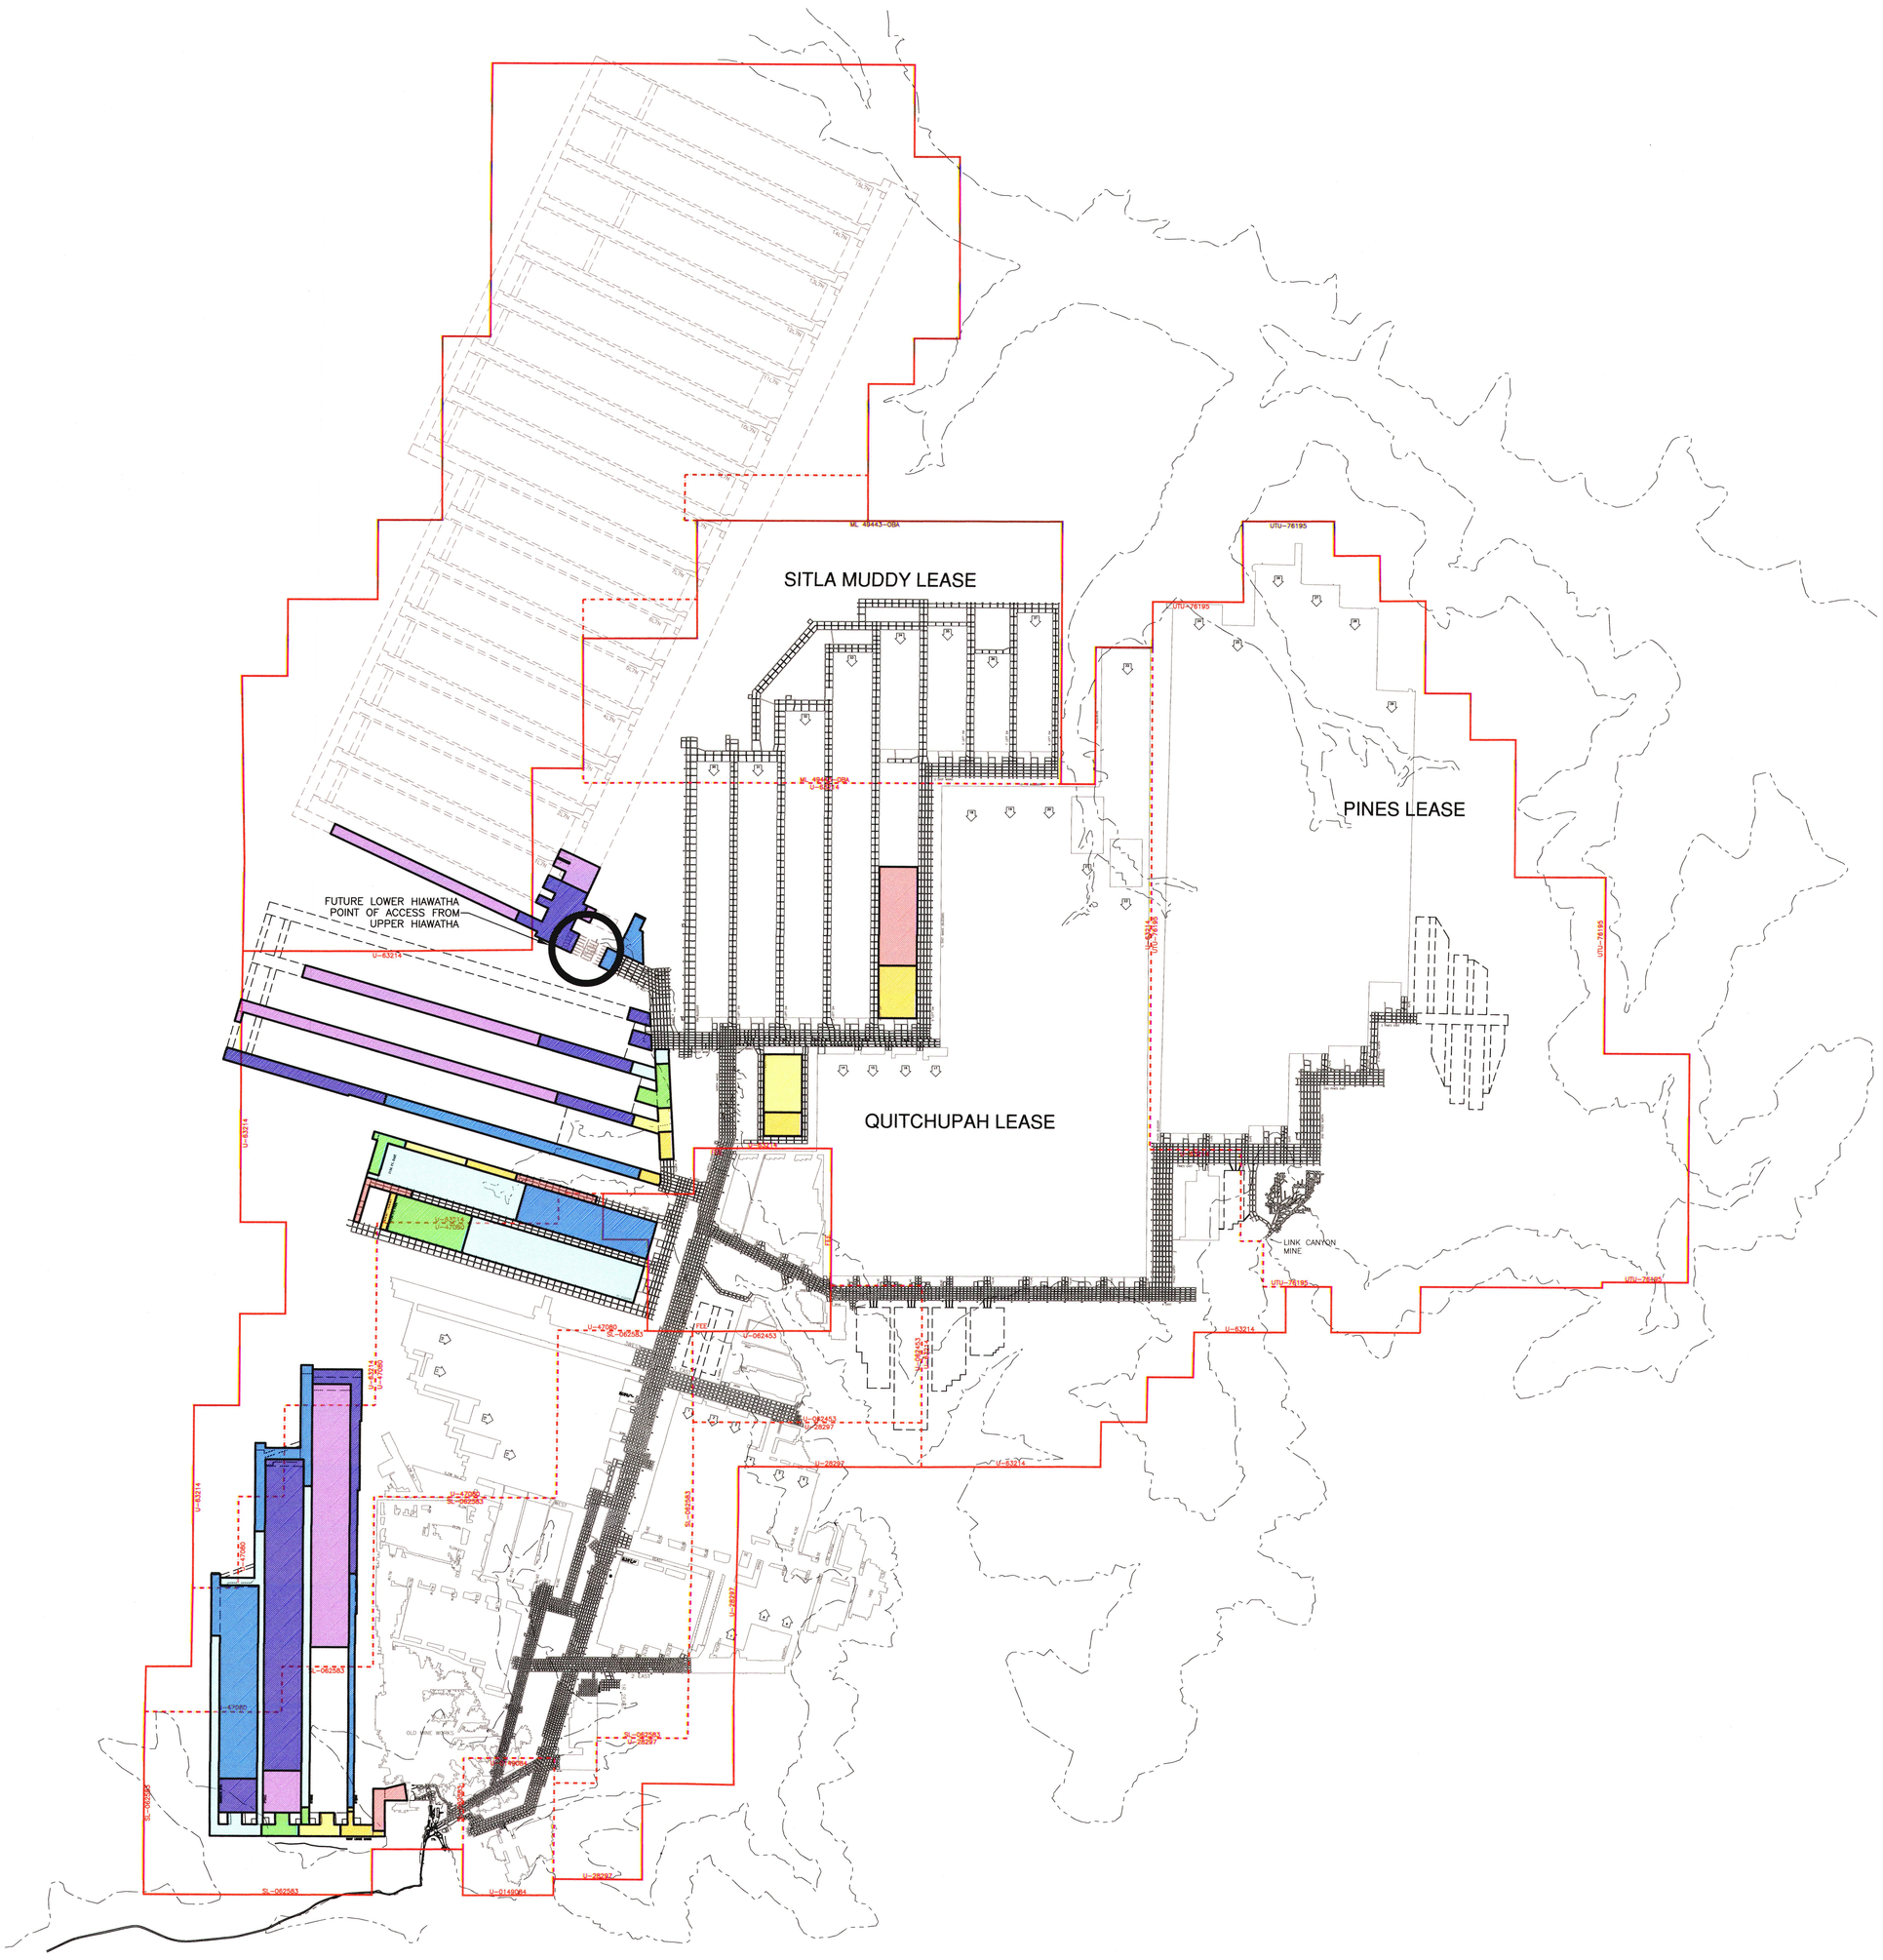

EXPLANATION

- SUFCO EXTERIOR LEASE BOUNDARY
- SUFCO INTERIOR LEASE BOUNDARY
- ESCARPEMENT
- OUTCROP

MINING LEGEND

1ST QUARTER 2012	2013
2ND QUARTER 2012	2014
3RD QUARTER 2012	2015
4TH QUARTER 2012	2016

NOTES:

1. GREENS HOLLOW PROJECTIONS ARE SUBJECT TO FUTURE PERMITTING OF THE GREENS HOLLOW TRACT.

2. ANY PROJECTED MINING SHOWN BEYOND EXISTING LEASE BOUNDARY LINES IS SUBJECT TO FUTURE LEASE MODIFICATIONS AND APPROVALS.

REGISTERED PROFESSIONAL ENGINEER 334904-2202 JOHN D. BYARS STATE OF UTAH

I CERTIFY THE ITEMS SHOWN ON THIS DRAWING ARE ACCURATE TO THE BEST OF MY KNOWLEDGE

2000 0 2000

REVISIONS

NO.	DATE	REQ. BY	DWG. BY	REMARKS
3	07/28/03	MLD	BDH	
4	01/20/05	MLD	BDH	
5	05/08/07	MLD	KBB	
6	08/13/09	MLD	KBB	
7	05/26/11	MLD	KBB	
8	03/07/12	MLD	KBB	

Canyon Fuel Company, LLC
SUFCO Mine
597 South SR 24 – Salina, UT 84654
(435) 286-4880 Phone
(435) 286-4499 Fax

UPPER HIAWATHA MINE PLAN
5 YEAR PROJECTION

SCALE:	DATE:	DRAWN BY:	ENGINEER:	SHEET NO.
1" = 2000'	07/13/99	BDH		PLATE 5-7v8
CHECKED BY: MLD	FILE NAME: H:\DRAWINGS\MRP\PLATES\PLATE 5-7v8.dwg			