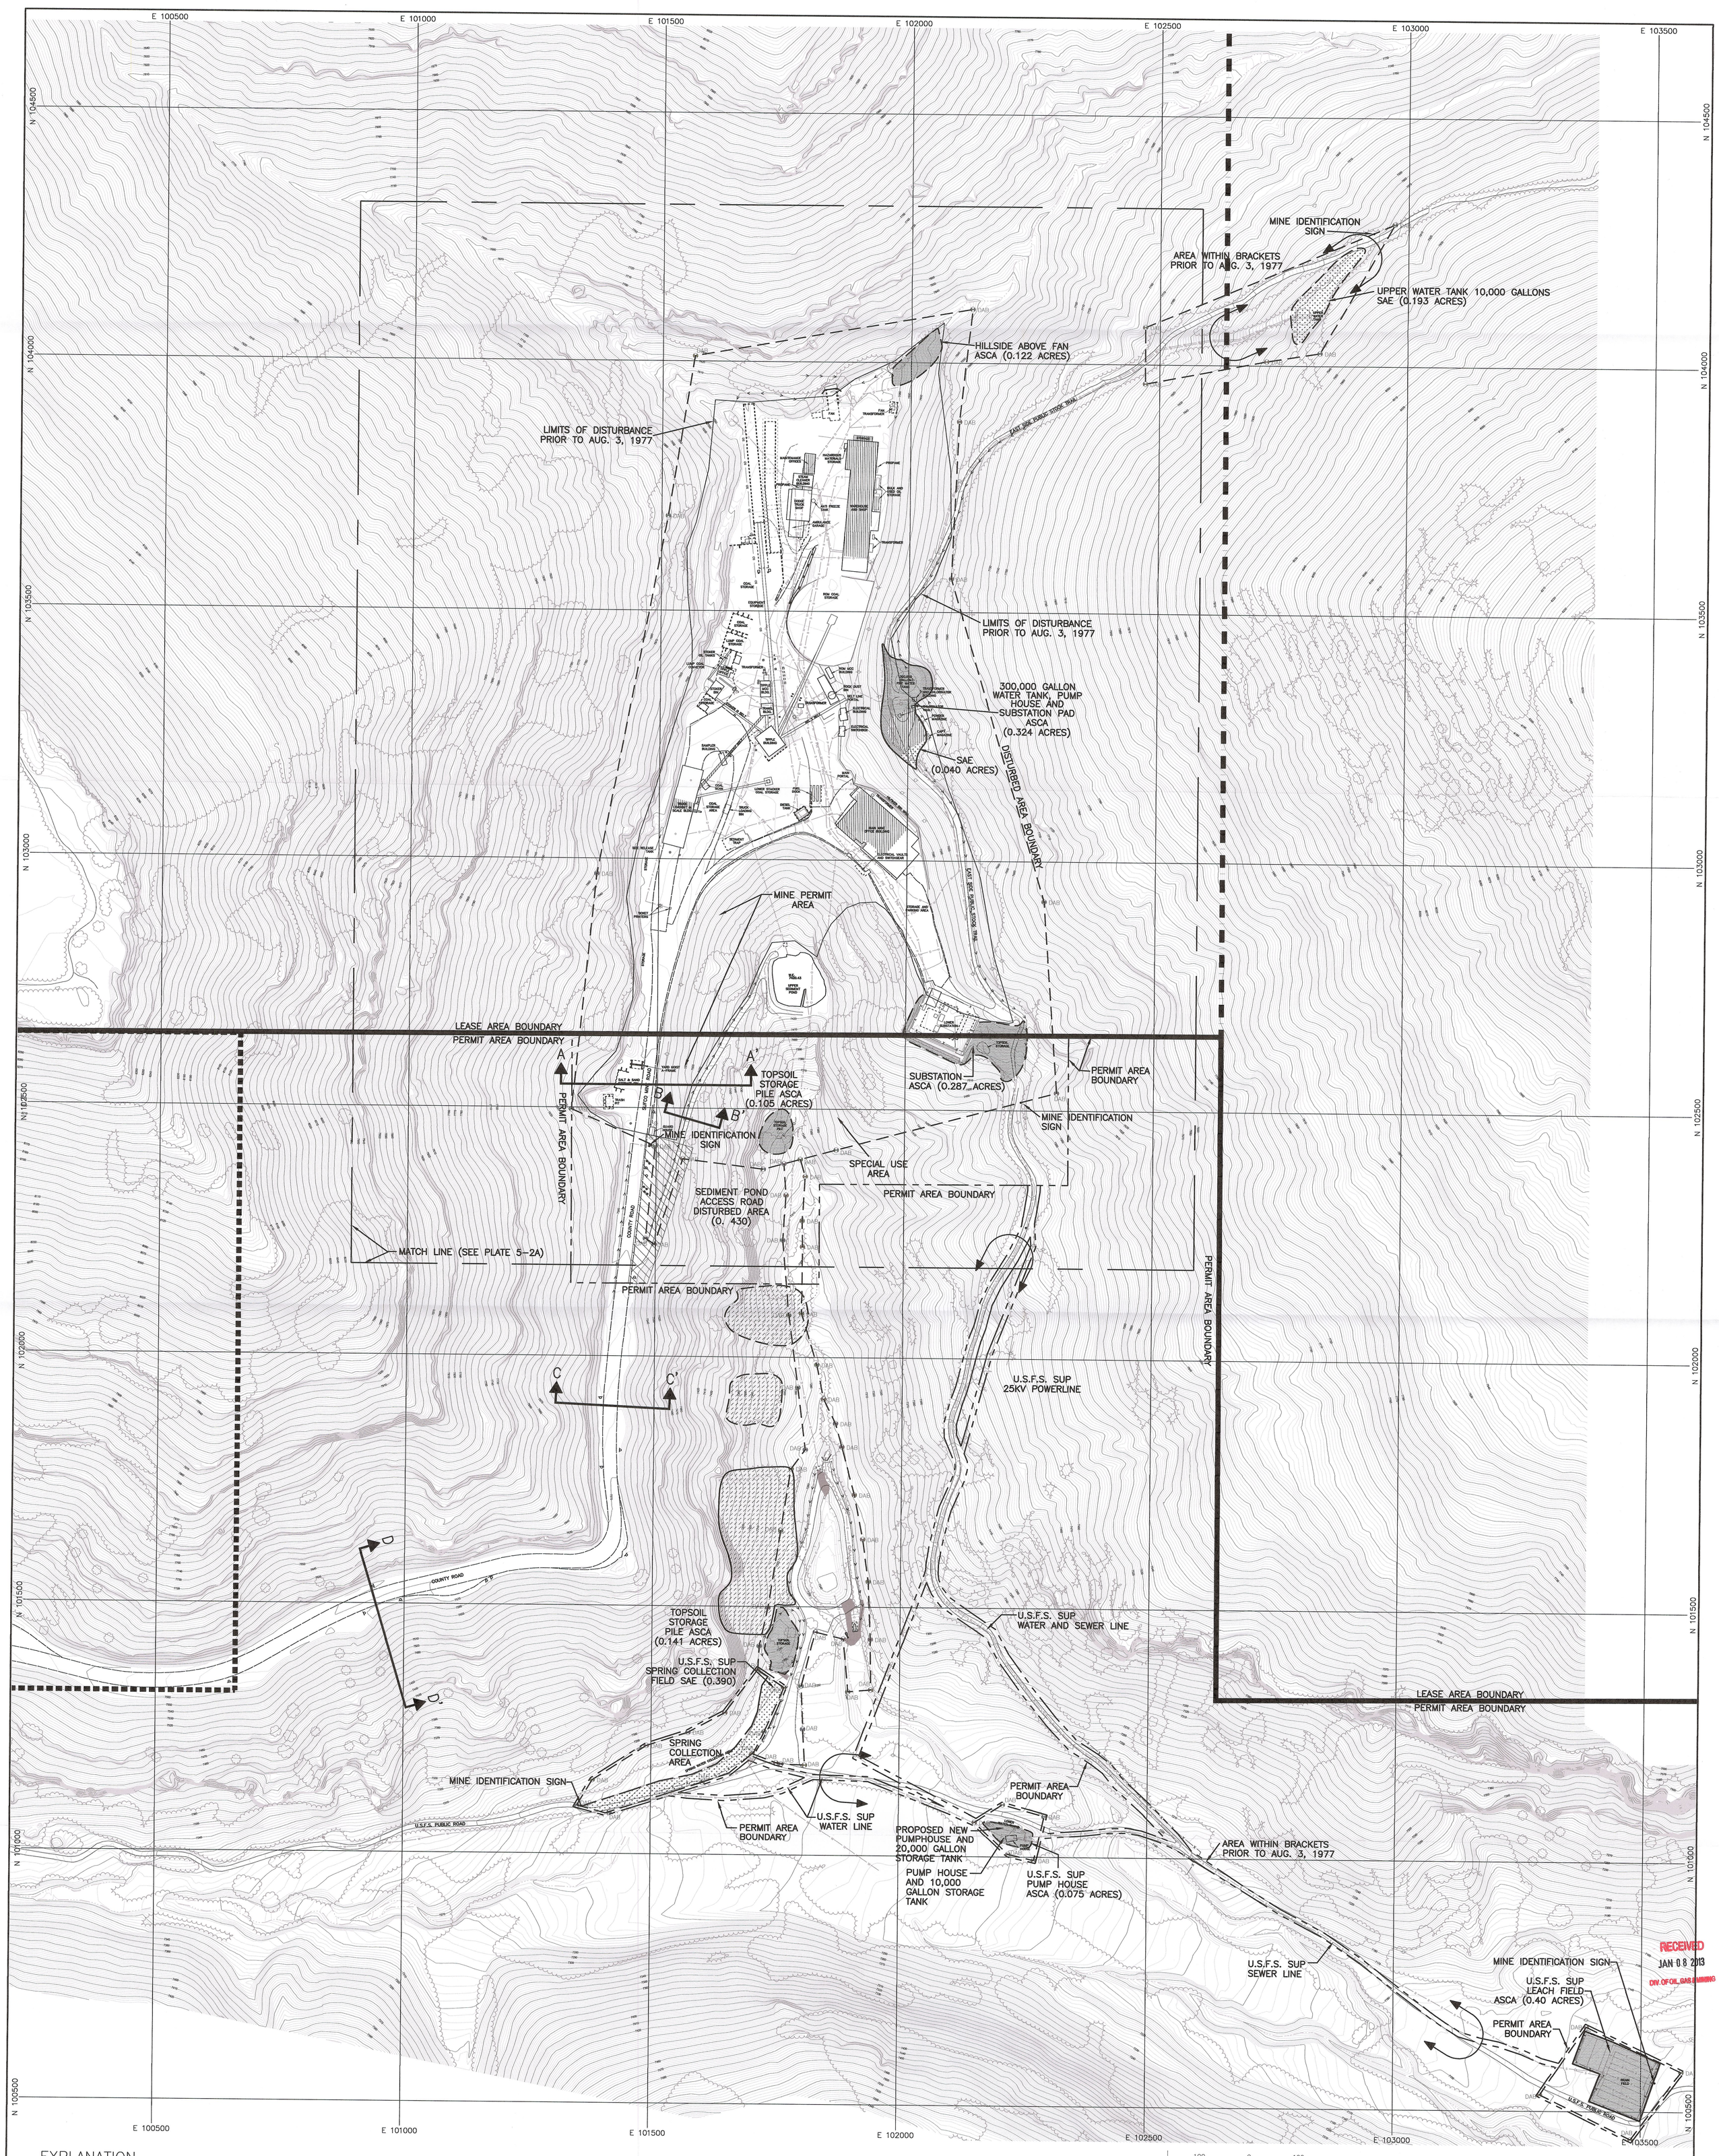

RECEIVED
JAN 08 2013
DIV. OF OIL, GAS & MINING

EXPLANATION

- FW — FIRE WATER
- W — WATER LINE
- S — SEWER LINE
- P — UNDERGROUND POWER LINE
- T — TELEPHONE LINE
- D — DRAINAGE CULVERT
- PERMIT AREA BOUNDARY
- DISTURBED AREA BOUNDARY
- SUFCO EXTERIOR LEASE BOUNDARY
- SUFCO INTERIOR LEASE BOUNDARY
- SUFCO PROPOSED LEASE MODIFICATION
- FIRE HYDRANT
- DISTURBED AREA BOUNDARY MARKER
- POWER POLE
- LIGHT POLE
- ROAD CROSS SECTION (SEE PLATE 5-9)
- PRE-SMCRA COAL DUMPS RECLAIMED 1981
- PRIOR TO AUG. 3, 1977
- SMALL AREA EXEMPTION AREA (SAE)
- ALTERNATE SEDIMENT CONTROL AREA (ASCA)

NOTES:

1. SEE VOLUME 3 REGARDING ASCA AT WASTE ROCK DISPOSAL SITE.
2. SEE PLATE 5-2C FOR LOCATION OF QUITCHUPAH CANYON PORTAL SITES (ALSO LISTED AS ASCAs)
3. "PERMIT AREA" INCLUDES ALL FEDERAL COAL LEASES, FEE LANDS AND U.S.F.S. SPECIAL USE PERMIT (SUP) AREAS SHOWN ON THIS MAP.
4. "DISTURBED AREAS" INCLUDE THE SUFCO MINE OPERATION AREA SHOWN ABOVE INSIDE THE DAB BOUNDARY, THE SEDIMENT POND ACCESS DISTURBED AREA, U.S.F.S. SUP ASCA'S, REMOTE PORTAL AREAS, WATER TANK AREA AND THE WASTE ROCK SITE.

REGISTERED PROFESSIONAL ENGINEER #334504-2202 JOHN D. BYARS STATE OF UTAH

I CERTIFY THE ITEMS SHOWN ON THIS DRAWING ARE ACCURATE TO THE BEST OF MY KNOWLEDGE

100 0 100

REVISIONS

NO.	DATE	REQ. BY	DWG. BY	REMARKS
15	07/26/07	MLD	BDH	
16	08/14/08	MLD	KBB	
17	06/09/09	MLD	KBB	
18	06/04/10	FLR	KBB	
19	08/06/10	FLR	KBB	
20	01/08/13	VLM	TRB	

Canyon Fuel Company, LLC
SUFCO Mine
597 South SR 24 – Salina, UT 84654
(435) 286-4880 Phone
(435) 286-4499 Fax

EXTENDED EAST SPRING CANYON SURFACE FACILITIES

SCALE:	DATE:	DRAWN BY:	ENGINEER:	SHEET NO.
1" = 100'	11/01/91	SWF\TRB	RBW	PLATE 5-2Bv20
CHECKED BY: VSB	FILE NAME: H:\DRAWINGS\MRP\PLATES\WL 20 LE\PLATE 5-2Bv20.dwg			