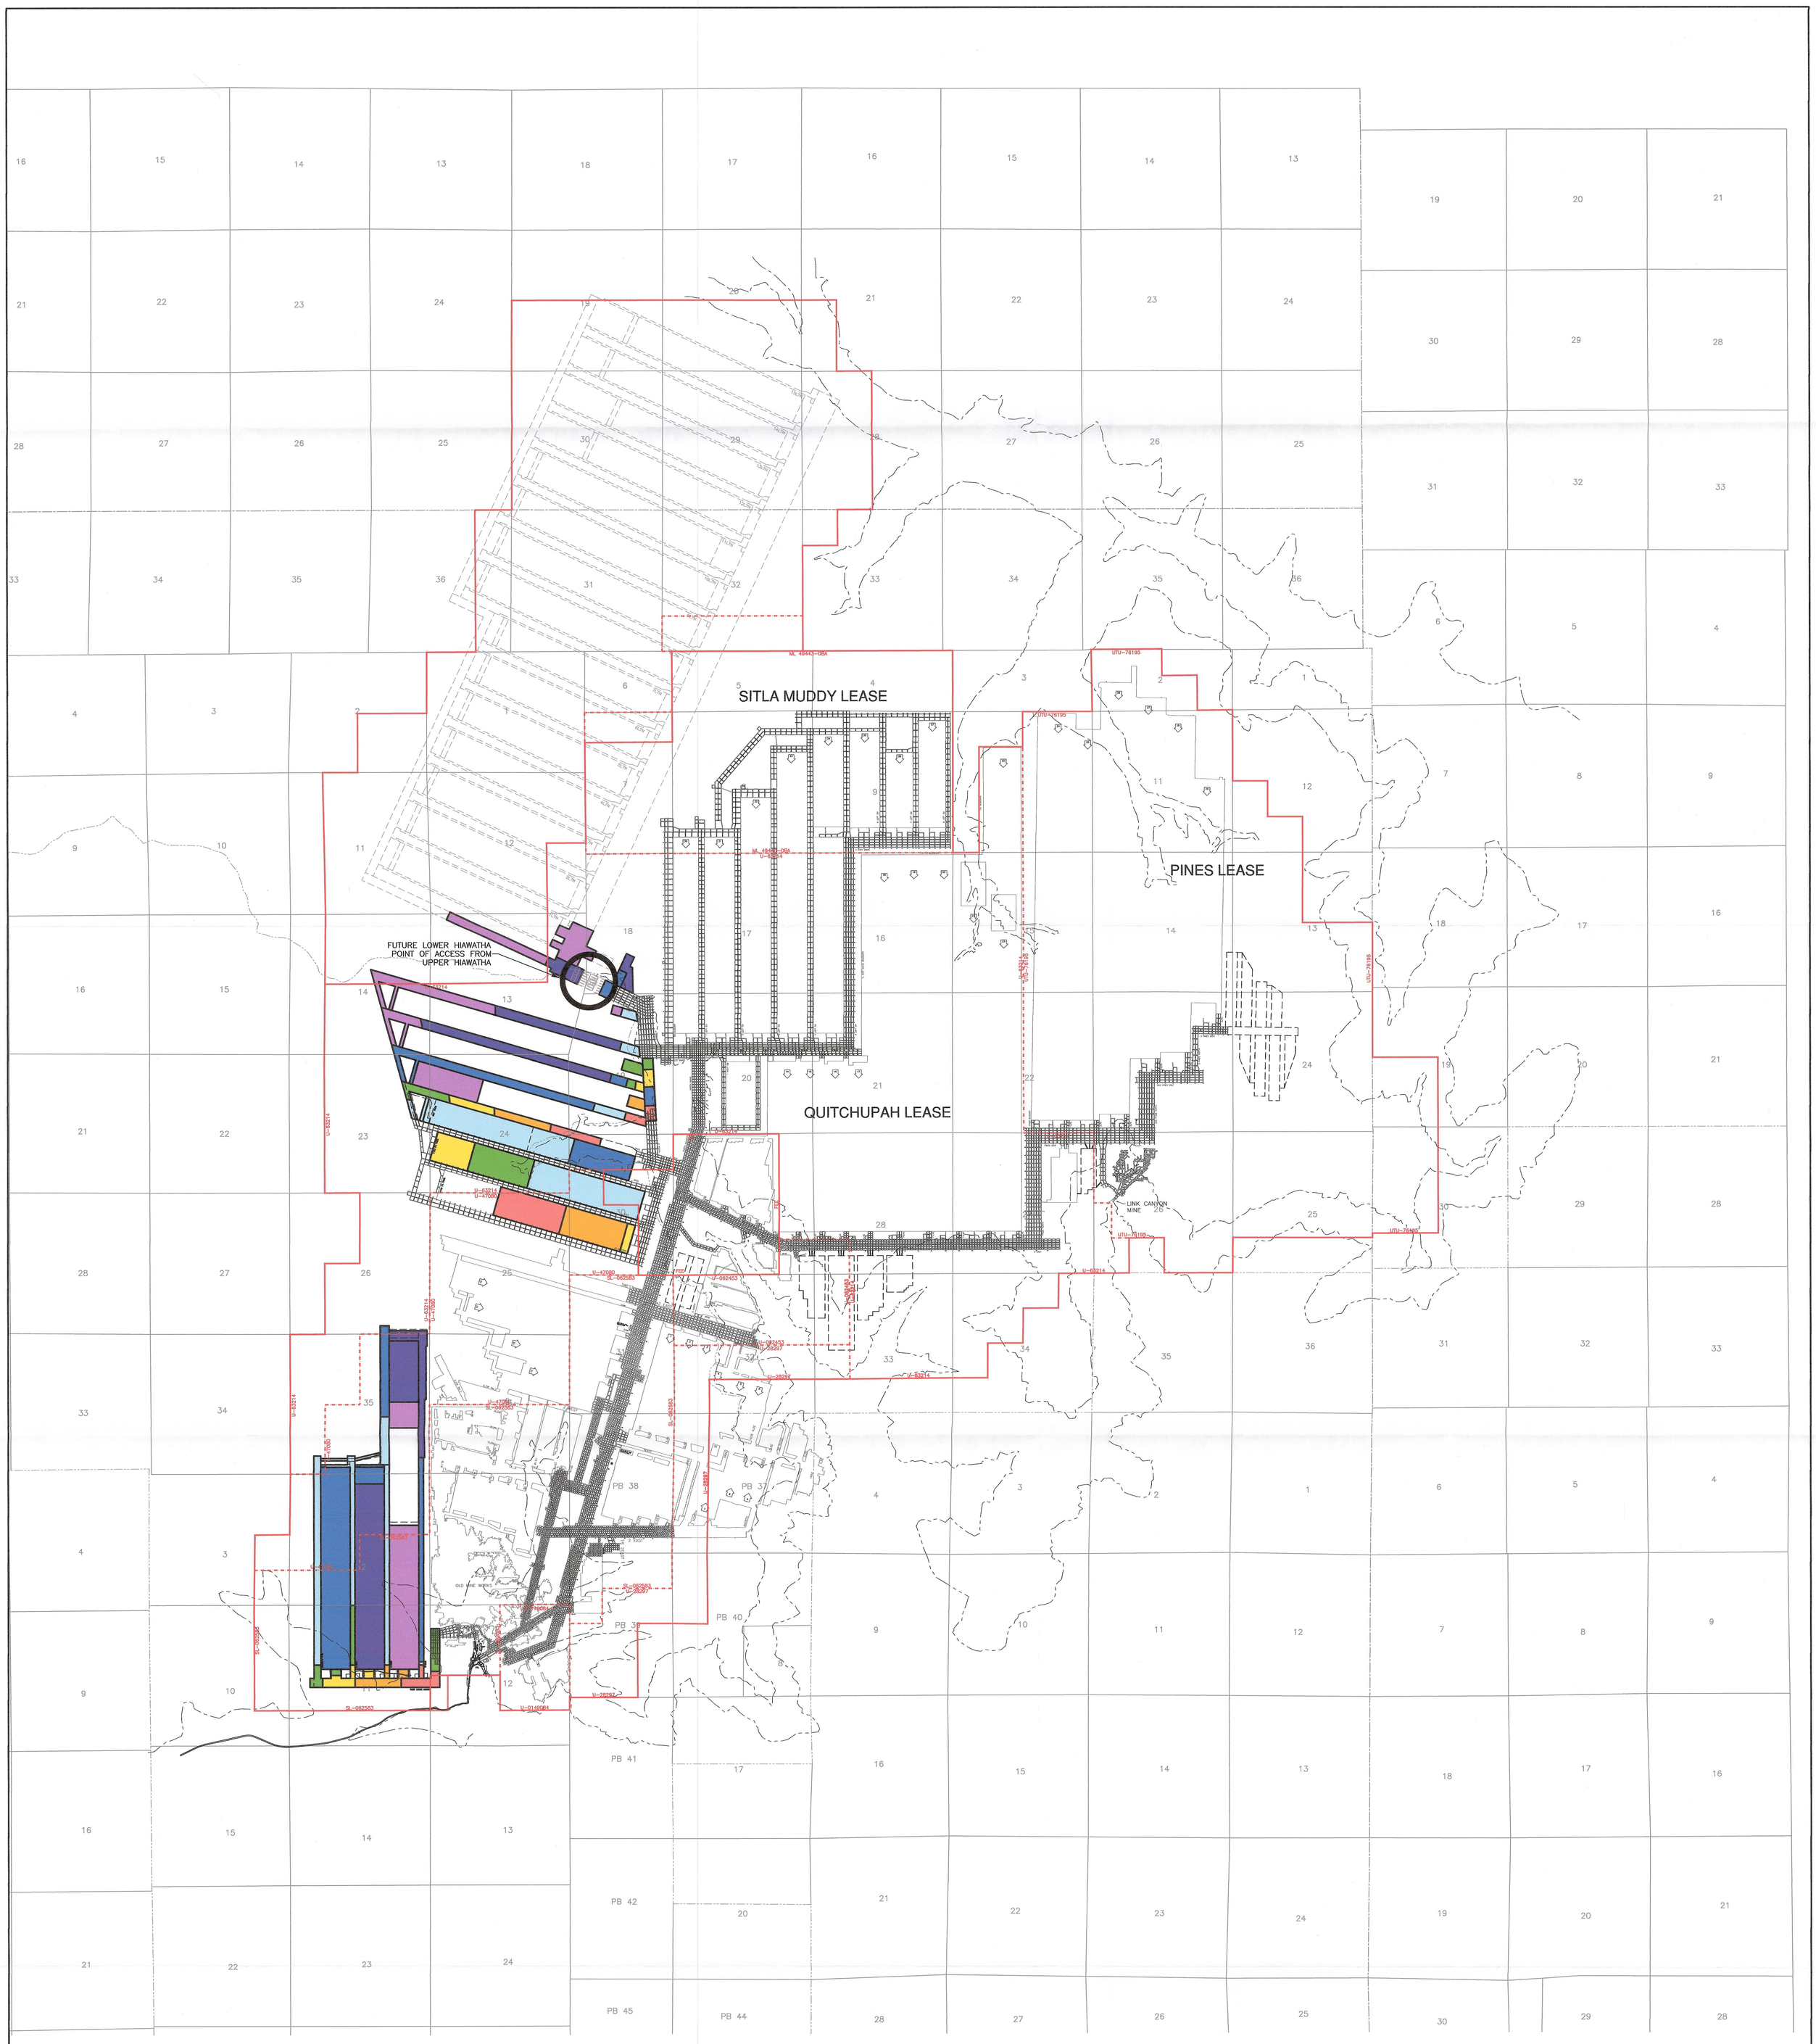

RECEIVED
JAN 08 2013
DIV. OF OIL, GAS & MINING

EXPLANATION

- SUFCO EXTERIOR LEASE BOUNDARY
- SUFCO INTERIOR LEASE BOUNDARY
- SUFCO PROPOSED LEASE MODIFICATION
- ESCARPEMENT
- OUTCROP

MINING LEGEND

1ST QUARTER 2013	2014
2ND QUARTER 2013	2015
3RD QUARTER 2013	2016
4TH QUARTER 2013	2017

NOTES:

1. GREENS HOLLOW PROJECTIONS ARE SUBJECT TO FUTURE PERMITTING OF THE GREENS HOLLOW TRACT.

2. ANY PROJECTED MINING SHOWN BEYOND EXISTING LEASE BOUNDARY LINES IS SUBJECT TO FUTURE LEASE MODIFICATIONS AND APPROVALS.

REGISTERED PROFESSIONAL ENGINEER #334504-2202 JOHN D. BYARS STATE OF UTAH

I CERTIFY THE ITEMS SHOWN ON THIS DRAWING ARE ACCURATE TO THE BEST OF MY KNOWLEDGE

2000 0 2000

REVISIONS

NO.	DATE	REQ. BY	DWG. BY	REMARKS
4	01/20/05	MLD	BDH	
5	05/08/07	MLD	KBB	
6	08/13/09	MLD	KBB	
7	05/26/11	MLD	KBB	
8	03/07/12	MLD	KBB	
9	01/06/12	VSM	TRB	

Canyon Fuel Company, LLC
SUFCO Mine
597 South SR 24 – Salina, UT 84654
(435) 286-4880 Phone
(435) 286-4499 Fax

UPPER HIAWATHA MINE PLAN
5 YEAR PROJECTION

SCALE:	DATE:	DRAWN BY:	ENGINEER:	SHEET NO.
1" = 2000'	07/13/99	BDH\TRB		PLATE 5-7v9
CHECKED BY: MLD	FILE NAME: H:\DRAWINGS\MRP\PLATES\WL 20 LE\PLATE 5-7v9.dwg			