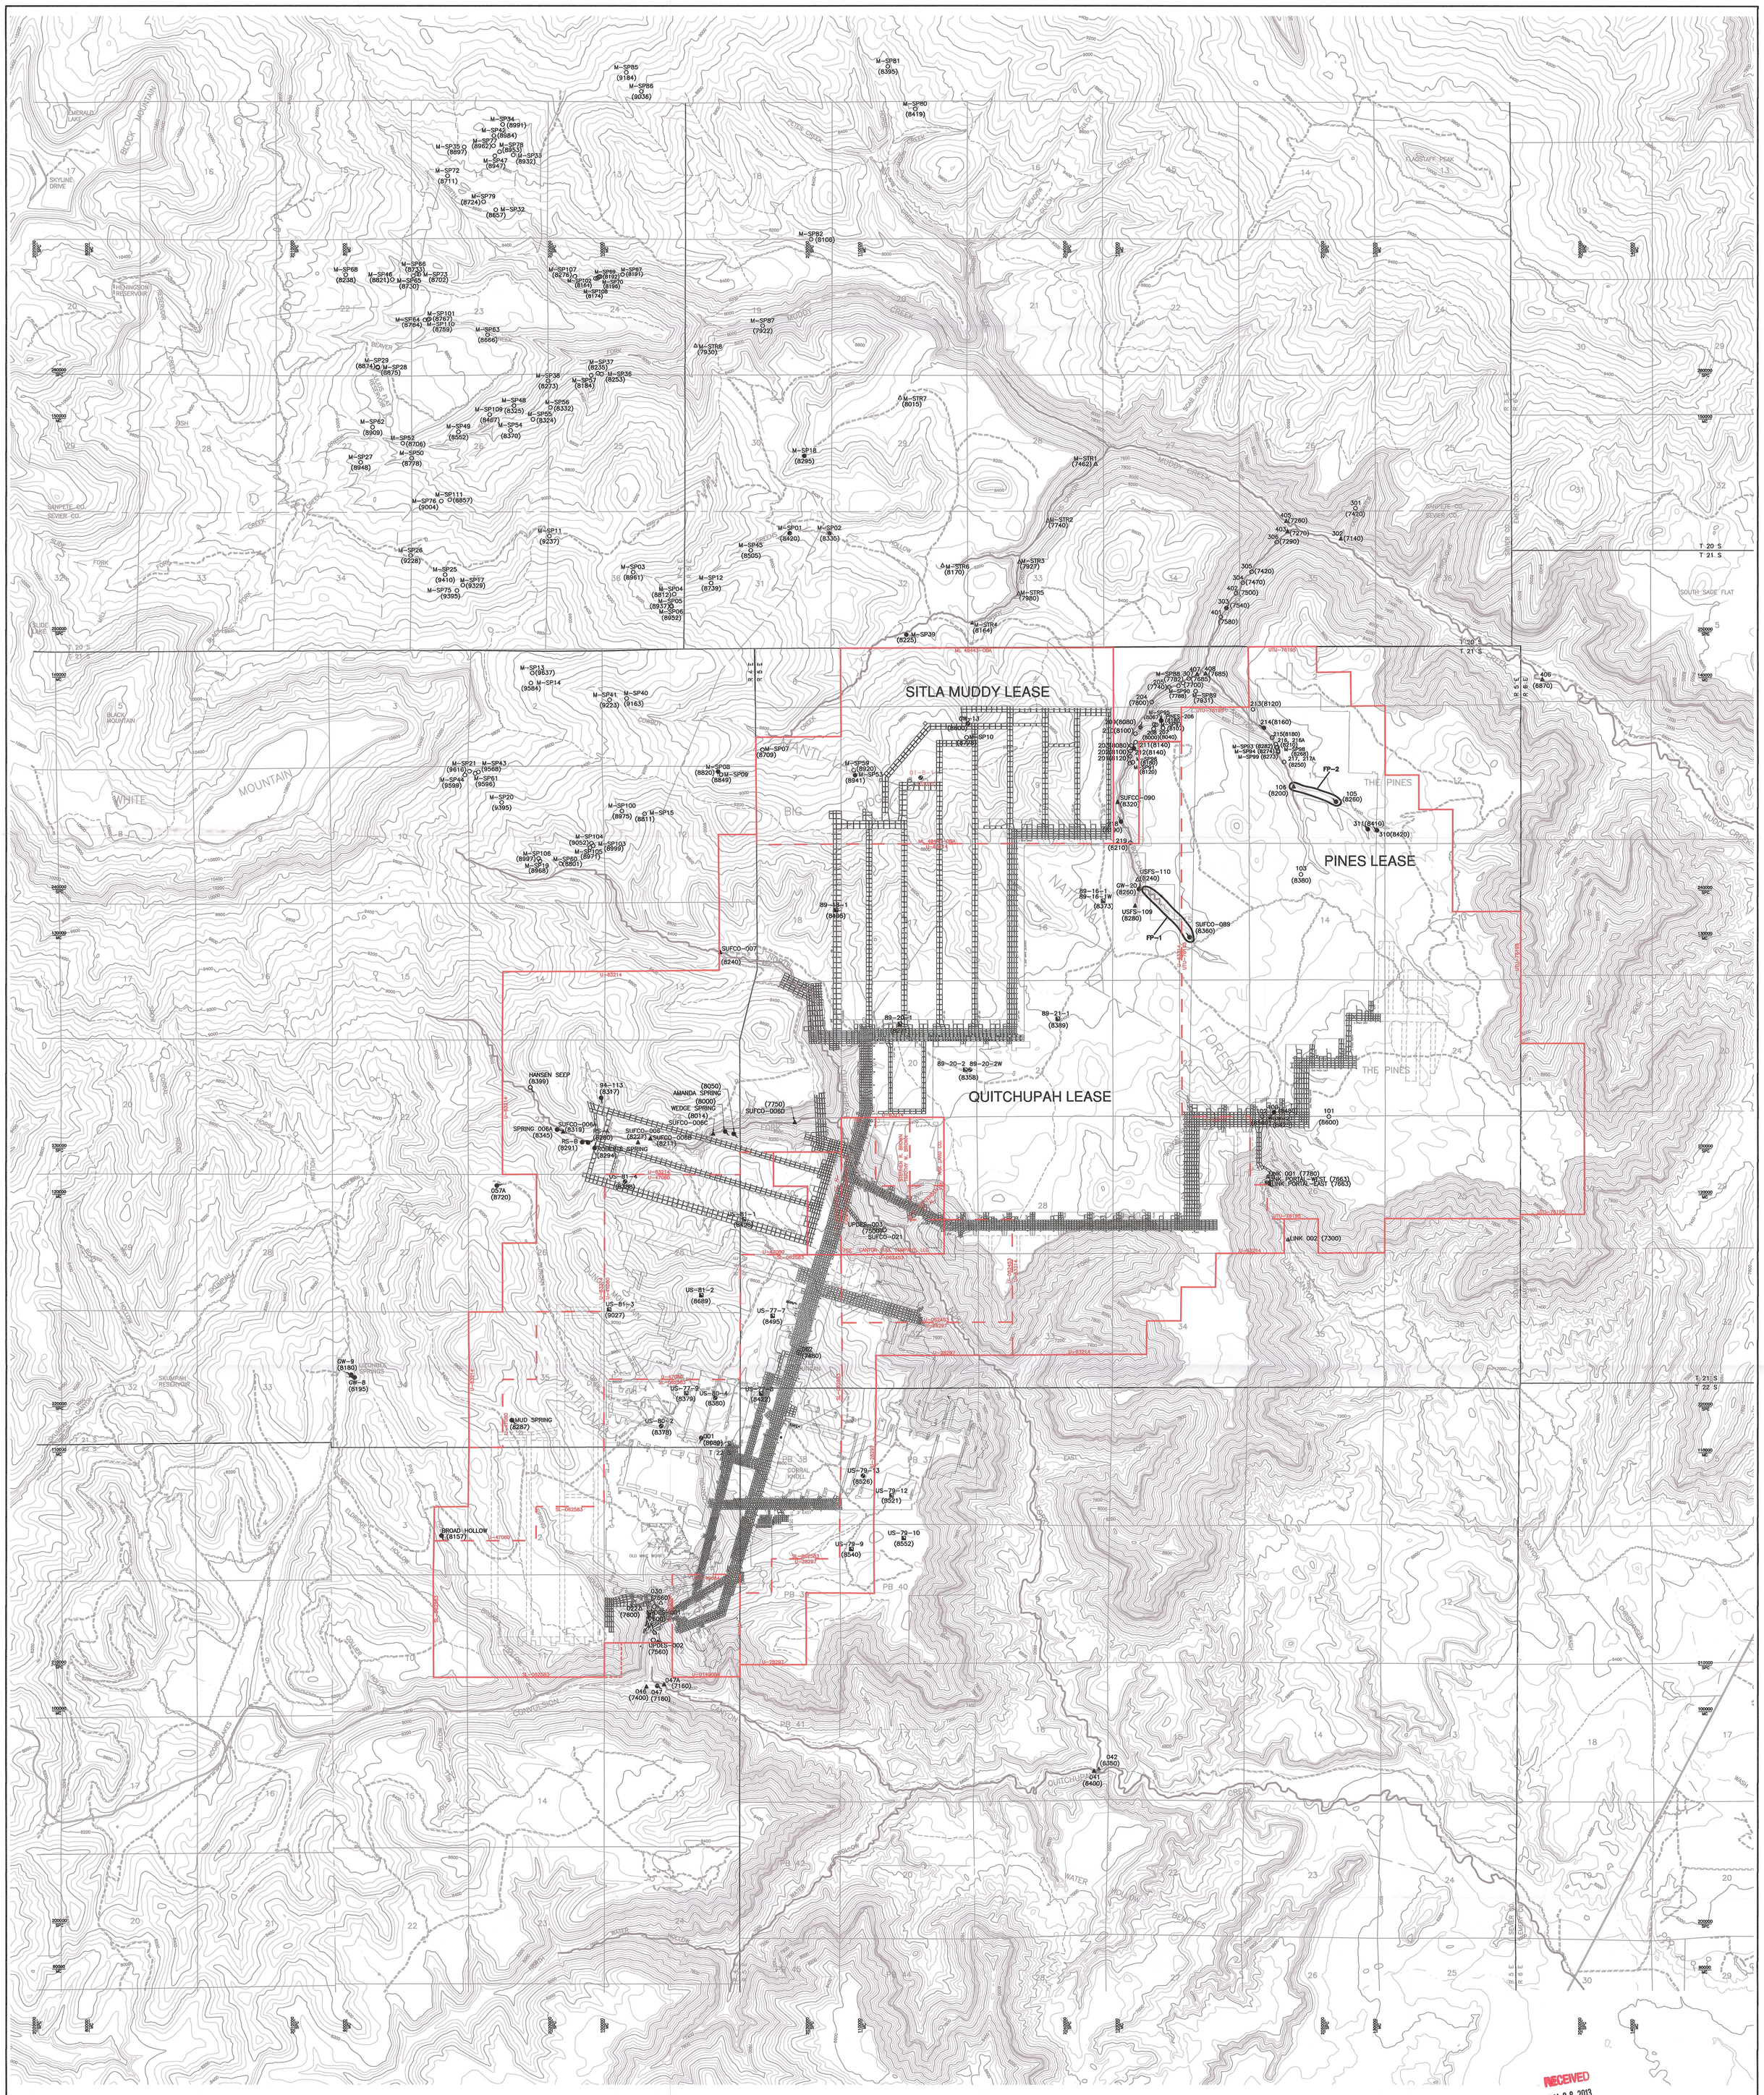

NOTES:

1. HISTORIC STREAM, SPRING AND WELL MONITORING SITES ARE OLD BASELINE MONITORING SITES OR SITES THAT HAVE BEEN DISCONTINUED OR MINED THROUGH THAT ARE NOT CURRENTLY BEING MONITORED.

RECEIVED
JAN 08 2013
DIV. OF OIL, GAS & MINING

EXPLANATION

- SUFCO MINE EXTERIOR LEASE BOUNDARY
- SUFCO MINE INTERIOR LEASE BOUNDARY
- SUFCO PROPOSED LEASE MODIFICATION
- 100000 MC — MINE COORDINATES
- 20200000 SPC — STATE PLANE COORDINATES
- HISTORIC STREAM
- STREAM
- HISTORIC MONITORING WELL
- MONITORING WELL SITE
- HISTORIC SPRING MONITORING SITE
- SPRING
- UPDES MONITORING POINT
- U — IN MINE MONITORING SITE
- (7600) — ELEVATION OF SITE
- PERENNIAL FLOW LOCATION MONITORING POINT
- PERENNIAL FLOWS

REGISTERED PROFESSIONAL ENGINEER #334504-2202 JOHN D. BYARS STATE OF UTAH

I CERTIFY THE ITEMS SHOWN ON THIS DRAWING ARE ACCURATE TO THE BEST OF MY KNOWLEDGE

2000 0 2000

REVISIONS

NO.	DATE	REQ. BY	DWG. BY	REMARKS
13	10/26/06	MLD	BDH	
14	05/08/07	MLD	KBB	
15	08/13/09	MLD	KBB	
16	06/11/10	MLD	KBB	
17	01/02/13	MLD	KBB/TRB	
18	01/08/13	VSM	TRB	

Canyon Fuel Company, LLC
SUFCO Mine
597 South SR 24 – Salina, UT 84654
(435) 286-4880 Phone
(435) 286-4499 Fax

HYDROLOGIC MONITORING STATIONS

SCALE:	DATE:	DRAWN BY:	ENGINEER:	SHEET NO.
1" = 2000'	01/14/97	JMB\TRB		PLATE 7-3v18
CHECKED BY: WKS	FILE NAME: H:\DRAWINGS\MRP\PLATES\WL 20 LE\PLATE 7-3v18.dwg			