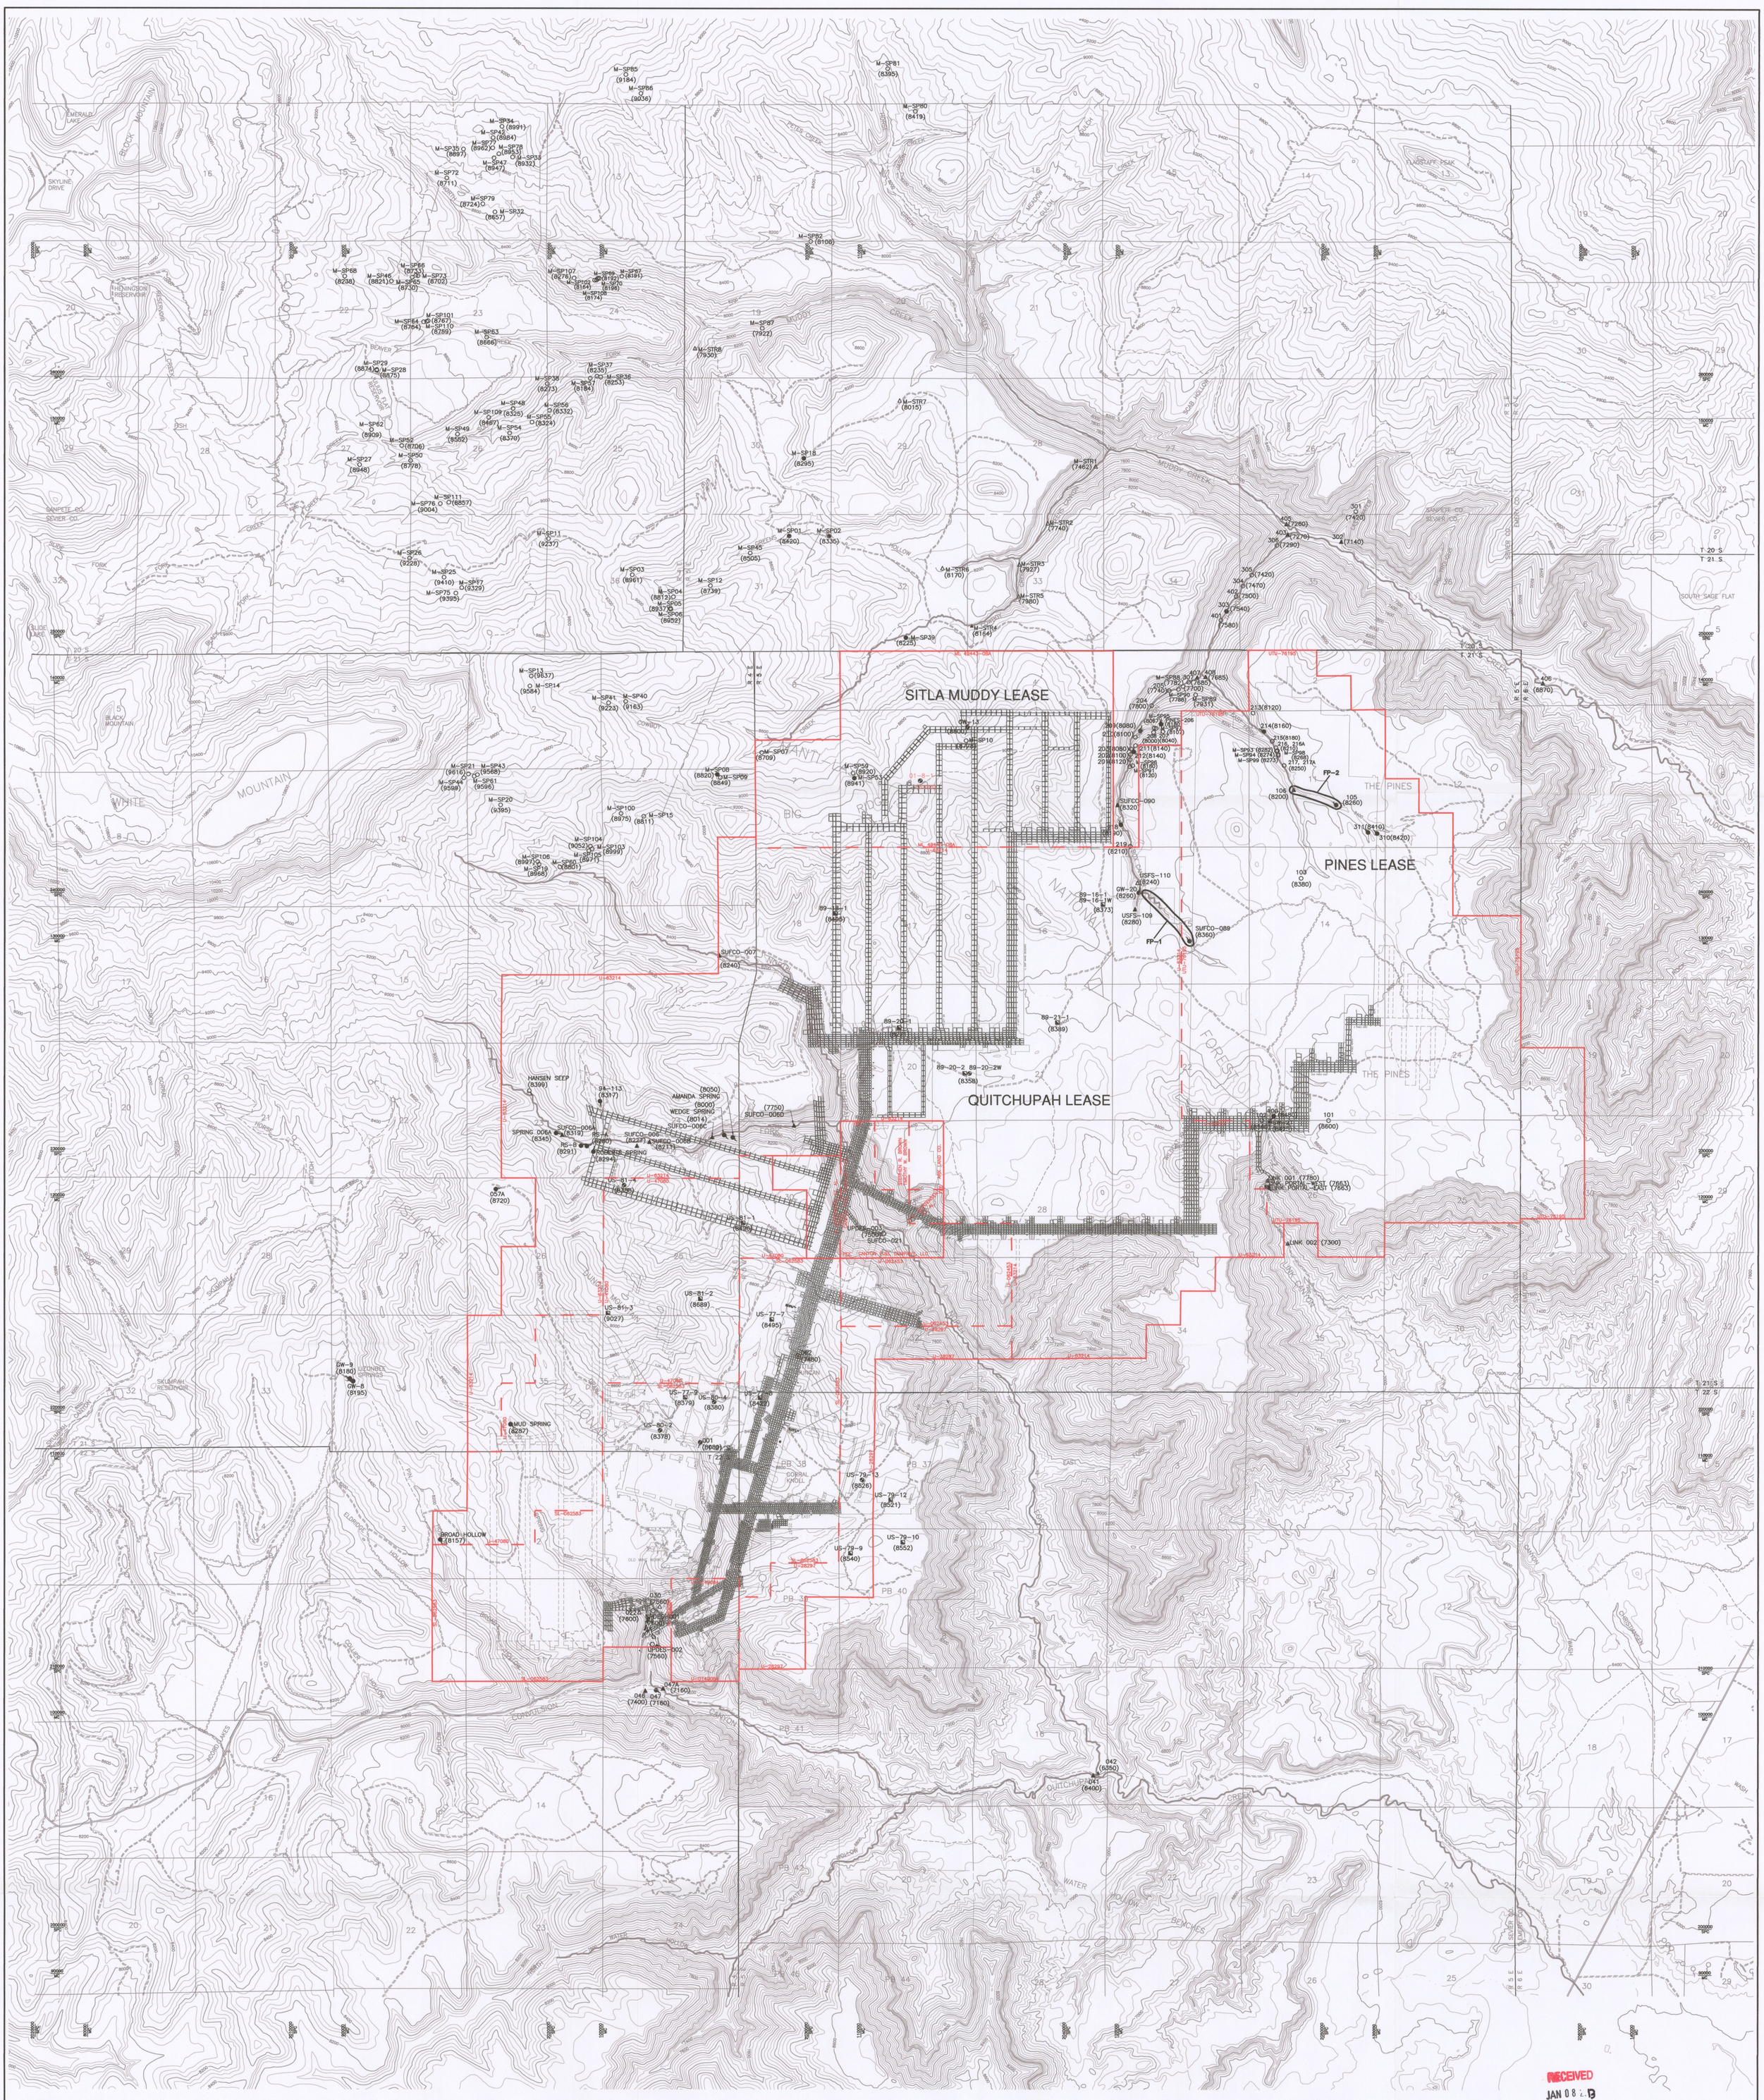

RECEIVED
JAN 08 2013
DIV. OF OIL, GAS & MINING

INCORPORATED
JAN 16 2013
Div. of Oil, Gas & Mining

NOTES:

1. HISTORIC STREAM, SPRING AND WELL MONITORING SITES ARE OLD BASELINE MONITORING SITES OR SITES THAT HAVE BEEN DISCONTINUED OR MINED THROUGH THAT ARE NOT CURRENTLY BEING MONITORED.

EXPLANATION

- SUFCO MINE EXTERIOR LEASE BOUNDARY
- SUFCO MINE INTERIOR LEASE BOUNDARY
- 100000 MC — MINE COORDINATES
- 2020000 SPC — STATE PLANE COORDINATES
- HISTORIC STREAM
- STREAM
- HISTORIC MONITORING WELL
- MONITORING WELL SITE
- HISTORIC SPRING MONITORING SITE
- SPRING
- UPDES MONITORING POINT
- IN MINE MONITORING SITE
- (7600) ELEVATION OF SITE
- PERENNIAL FLOW LOCATION MONITORING POINT
- PERENNIAL FLOWS

REGISTERED PROFESSIONAL ENGINEER #634504-2202 JOHN D. BYARS STATE OF UTAH 1-3-13

I CERTIFY THE ITEMS SHOWN ON THIS DRAWING ARE ACCURATE TO THE BEST OF MY KNOWLEDGE

2000 0 2000

REVISIONS

NO.	DATE	REQ. BY	DWG. BY	REMARKS
12	07/17/06	MLD	BDH	
13	10/26/06	MLD	BDH	
14	05/08/07	MLD	KBB	
15	08/13/09	MLD	KBB	
16	06/11/10	MLD	KBB	
17	01/02/13	MLD	KBB/TRB	

Canyon Fuel Company, LLC
SUFCO Mine
597 South SR 24 – Salina, UT 84654
(435) 286-4880 Phone
(435) 286-4499 Fax

HYDROLOGIC MONITORING STATIONS

SCALE:	DATE:	DRAWN BY:	ENGINEER:	SHEET NO.
1" = 2000'	01/14/97	JMB		PLATE 7–3v17
CHECKED BY: WKS	FILE NAME: H:\DRAWINGS\MRP\PLATES\PLATE 7-3v17.dwg			