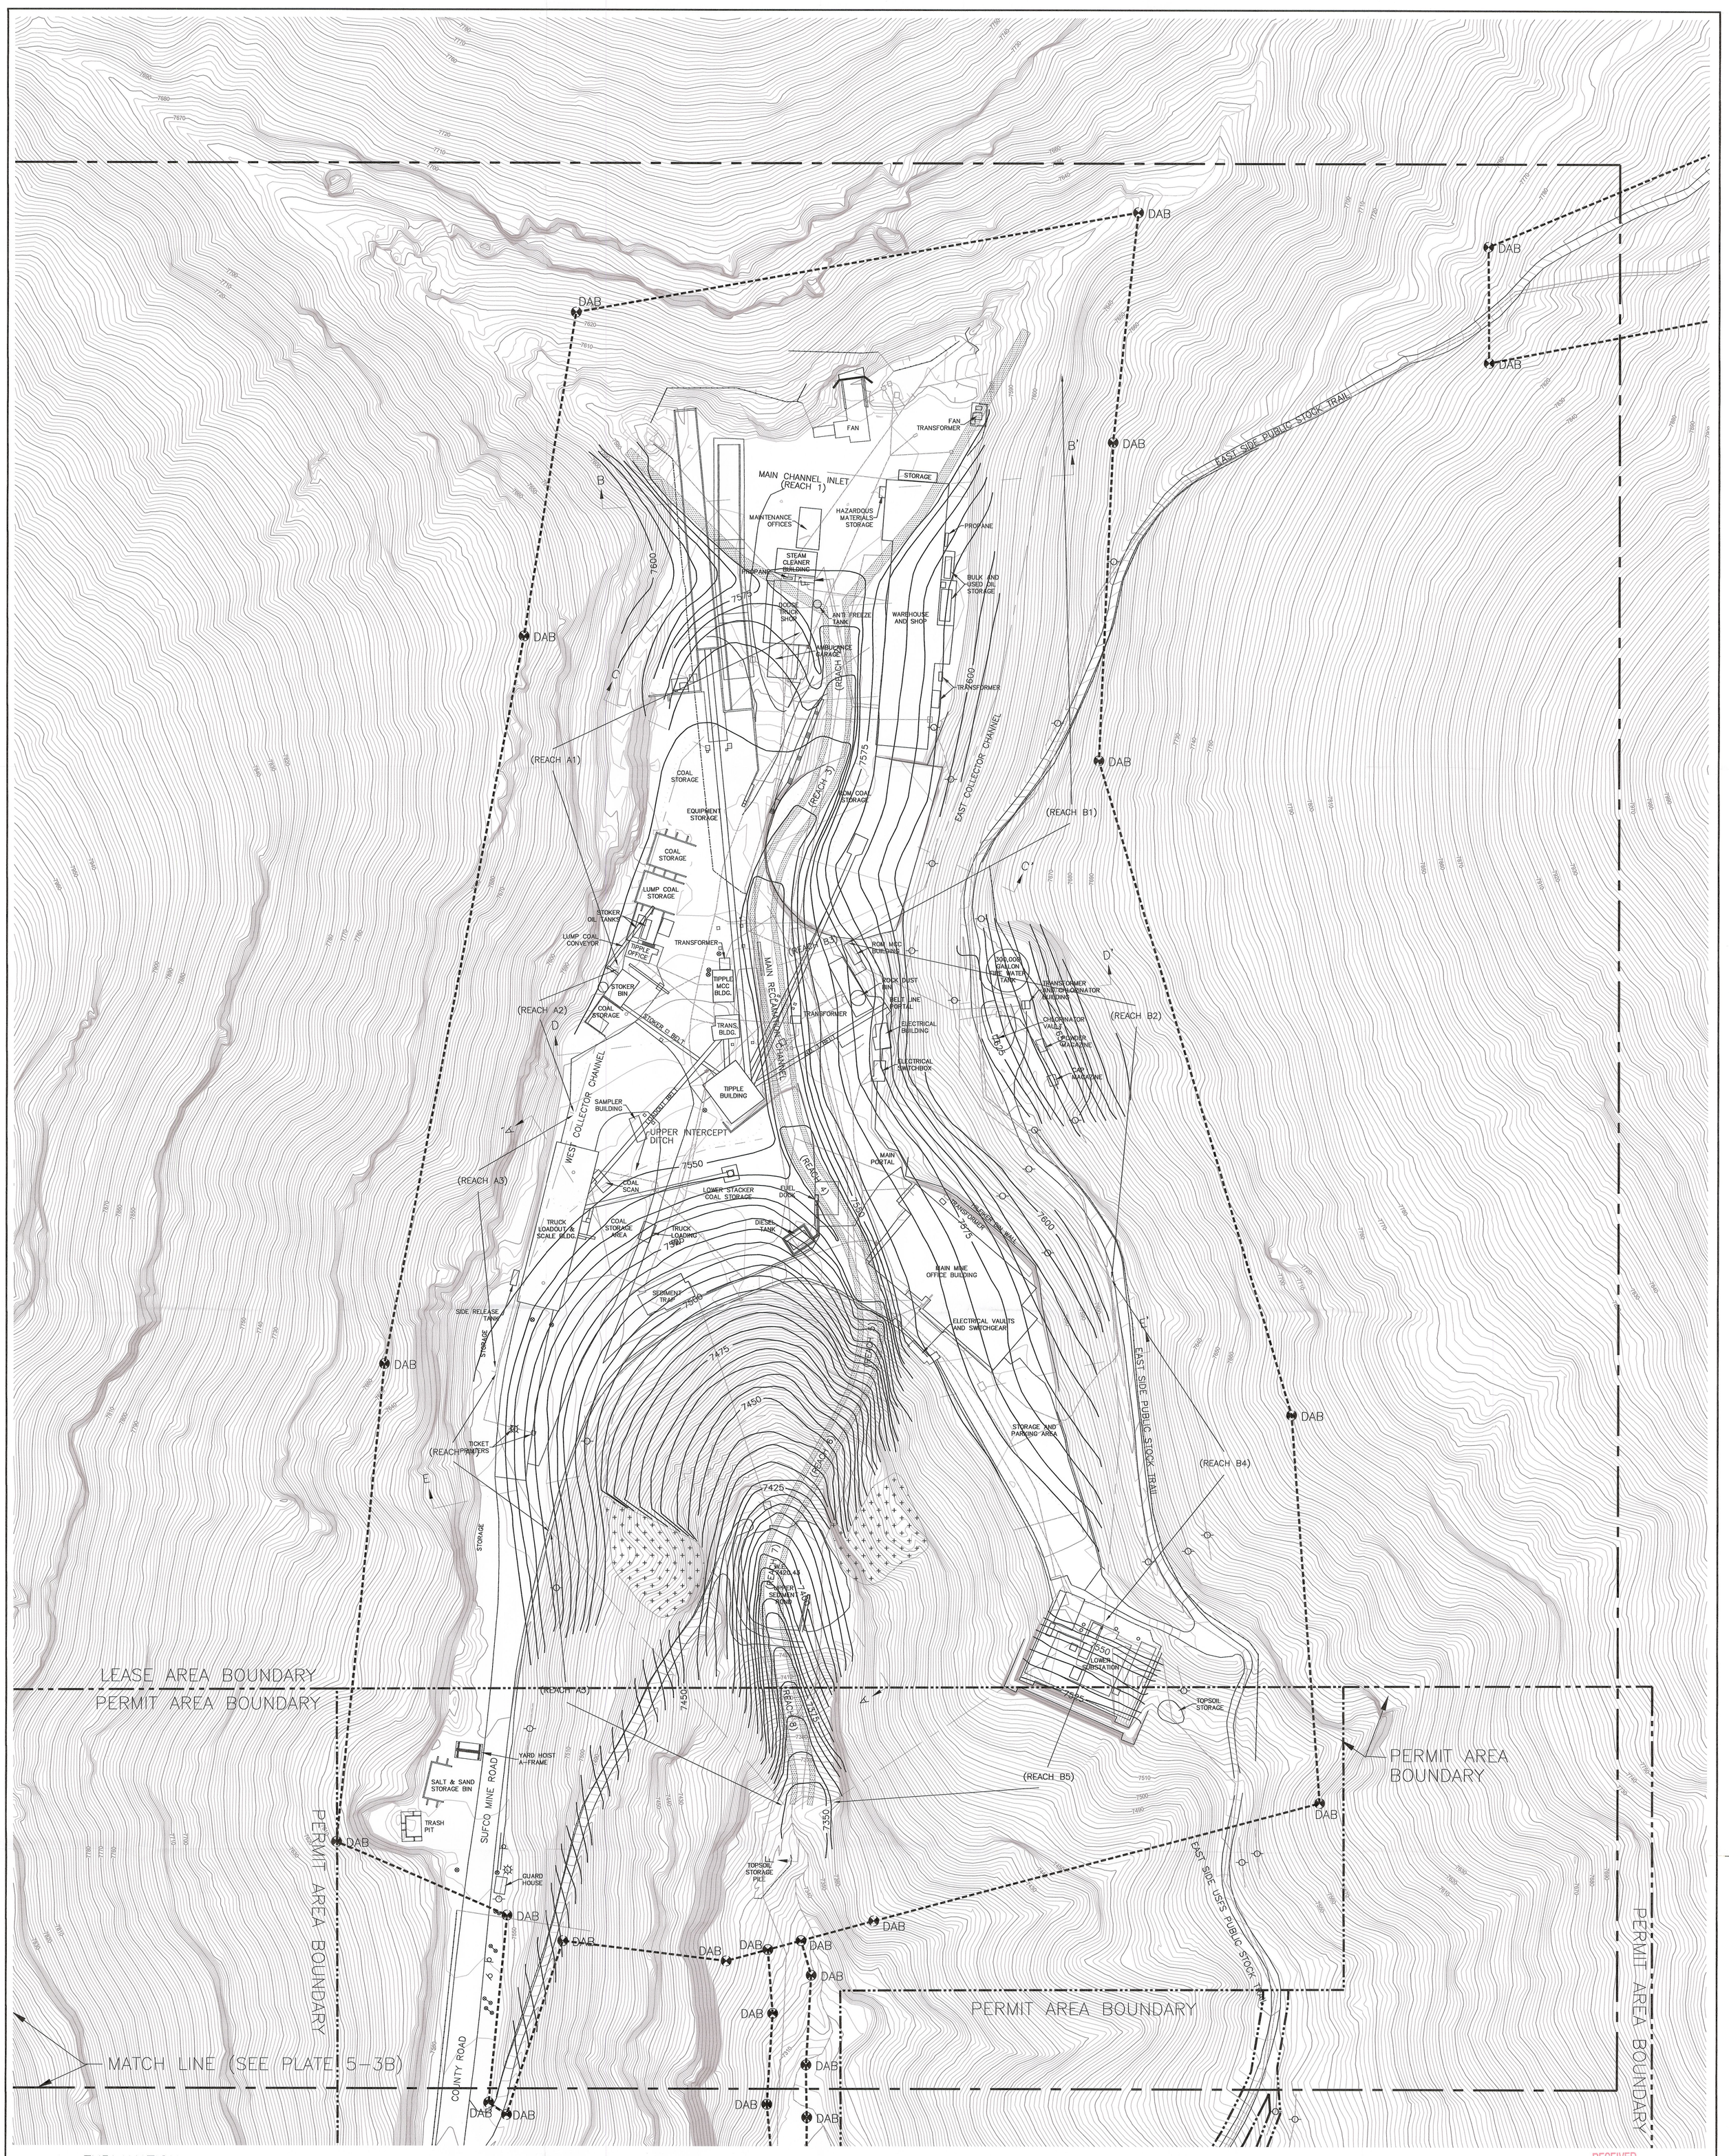

EXPLANATION

- DISTURBED AREA BOUNDARY/PERMIT AREA BOUNDRY
- LEASE AREA BOUNDARY
- COLLECTOR CHANNEL
- INTERCEPT DITCH
- SILT FENCE
- W — WATER LINE
- S — SEWER LINE
- X — STOCK-TIGHT FENCE
- POWER POLE
- P — POWER POLE
- POWER POLE
- DAB — DISTURBED AREA BOUNDARY MARKER
- BANK OF MAIN RECLAMATION CHANNEL
- ROCK OUTCROP
- CROSS SECTION LOCATION (SEE PLATE 5-4 FOR SECTIONS)

NOTES:
1. EXISTING CONTOURS ARE LIGHT, FUTURE CONTOURS ARE HEAVY
2. SEE PLATE 5-3B FOR ADJACENT AREAS OUTSIDE THE BOUNDARY OF THIS MAP

REGISTERED PROFESSIONAL ENGINEER 334504-2202 JOHN D. BYARS STATE OF UTAH

I CERTIFY THE ITEMS SHOWN ON THIS DRAWING ARE ACCURATE TO THE BEST OF MY KNOWLEDGE

50 0 50

REVISIONS OR UP-DATES		
NO.	DATE	BY
1	05-29-98	MLD
2	OCT. 15, 2001	MLD
3	MAY 28, 2013	MLD

DATE:	05-29-98
DESIGNED BY:	RBW
DRAWN BY:	BDH/TRB
CHECKED BY:	MLD
SCALE:	1" = 50'

FILENAME: H:\DRAWINGS\MRP\PLATES\PLATE 5-3Av3.DWG

RECEIVED
JUN 03 2013
DIV. OF OIL, GAS & MINING

Canyon Fuel Company, LLC
SUFCO Mine

POST-RECLAMATION SURFACE CONFIGURATION

397 SOUTH 800 WEST
SALINA, UTAH 84654

DRAWING OR MAP NUMBER PLATE 5-3Av3