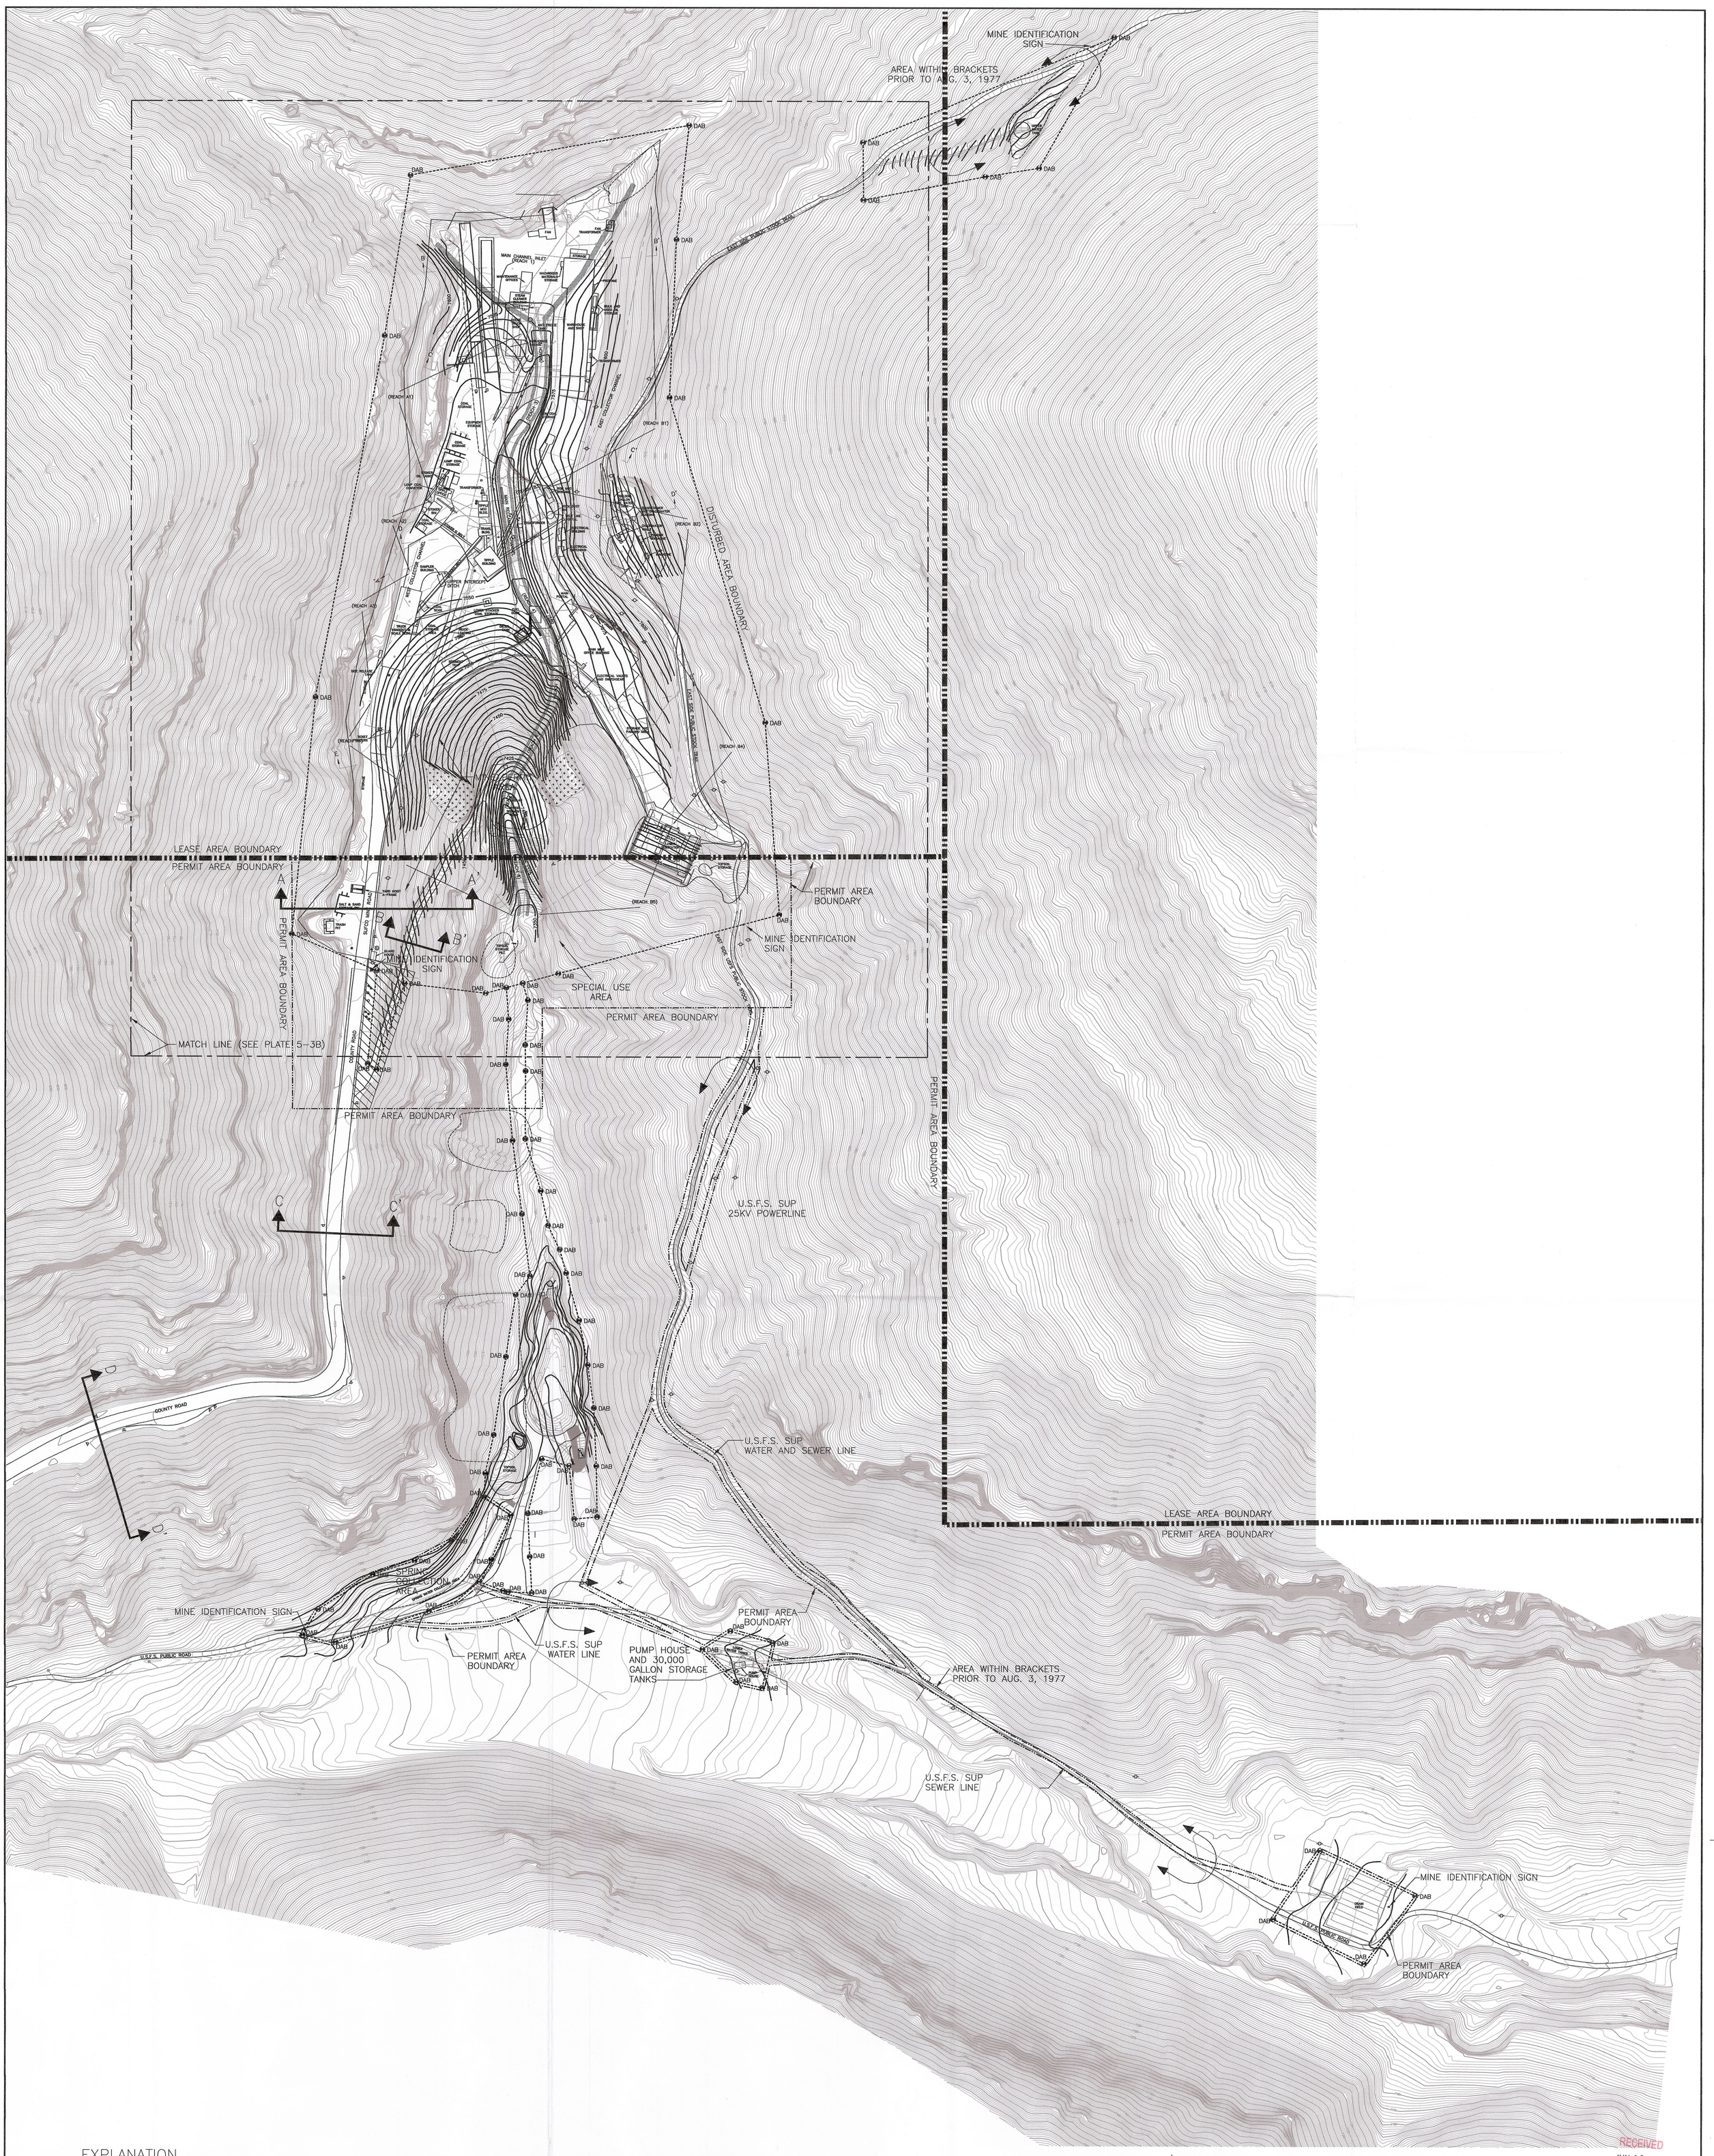

EXPLANATION

- DISTURBED AREA BOUNDARY/PERMIT AREA BOUNDRY
- LEASE AREA BOUNDARY
- COLLECTOR CHANNEL
- INTERCEPT DITCH
- SILT FENCE
- —W— WATER LINE
- —S— SEWER LINE
- —X— STOCK-TIGHT FENCE
- —O— POWER POLE
- O P POWER POLE
- POWER POLE
- DISTURBED AREA BOUNDARY MARKER
- BANK OF MAIN RECLAMATION CHANNEL
- ROCK OUTCROP
- CROSS SECTION LOCATION (SEE PLATE 5-4 FOR SECTIONS)

NOTES:
1. EXISTING CONTOURS ARE LIGHT, FUTURE CONTOURS ARE HEAVY

REGISTERED PROFESSIONAL ENGINEER 138604-8202 JOHN D. BYARS 5-29-13 STATE OF UTAH

I CERTIFY THE ITEMS SHOWN ON THIS DRAWING ARE ACCURATE TO THE BEST OF MY KNOWLEDGE

100 0 100

RECEIVED JUN 03 2013 DIV. OF OIL, GAS & MINING

REVISIONS OR UP-DATES		
NO.	DATE	BY
1	OCT. 15, 2001	MLD
2	MAY 28, 2013	MLD

DATE:	05-27-98
DESIGNED BY:	RBW
DRAWN BY:	SWF/TRB
CHECKED BY:	VSB
SCALE:	1" = 100'

FILENAME: H:\DRAWINGS\MRP\PLATES\PLATE 5-3Bv2.DWG

Canyon Fuel Company, LLC
SUFCO Mine

EXTENDED POST RECLAMATION SURFACE CONFIGURATION

397 SOUTH 800 WEST
SALINA, UTAH 84654

DRAWING OR MAP NUMBER PLATE 5-3Bv2