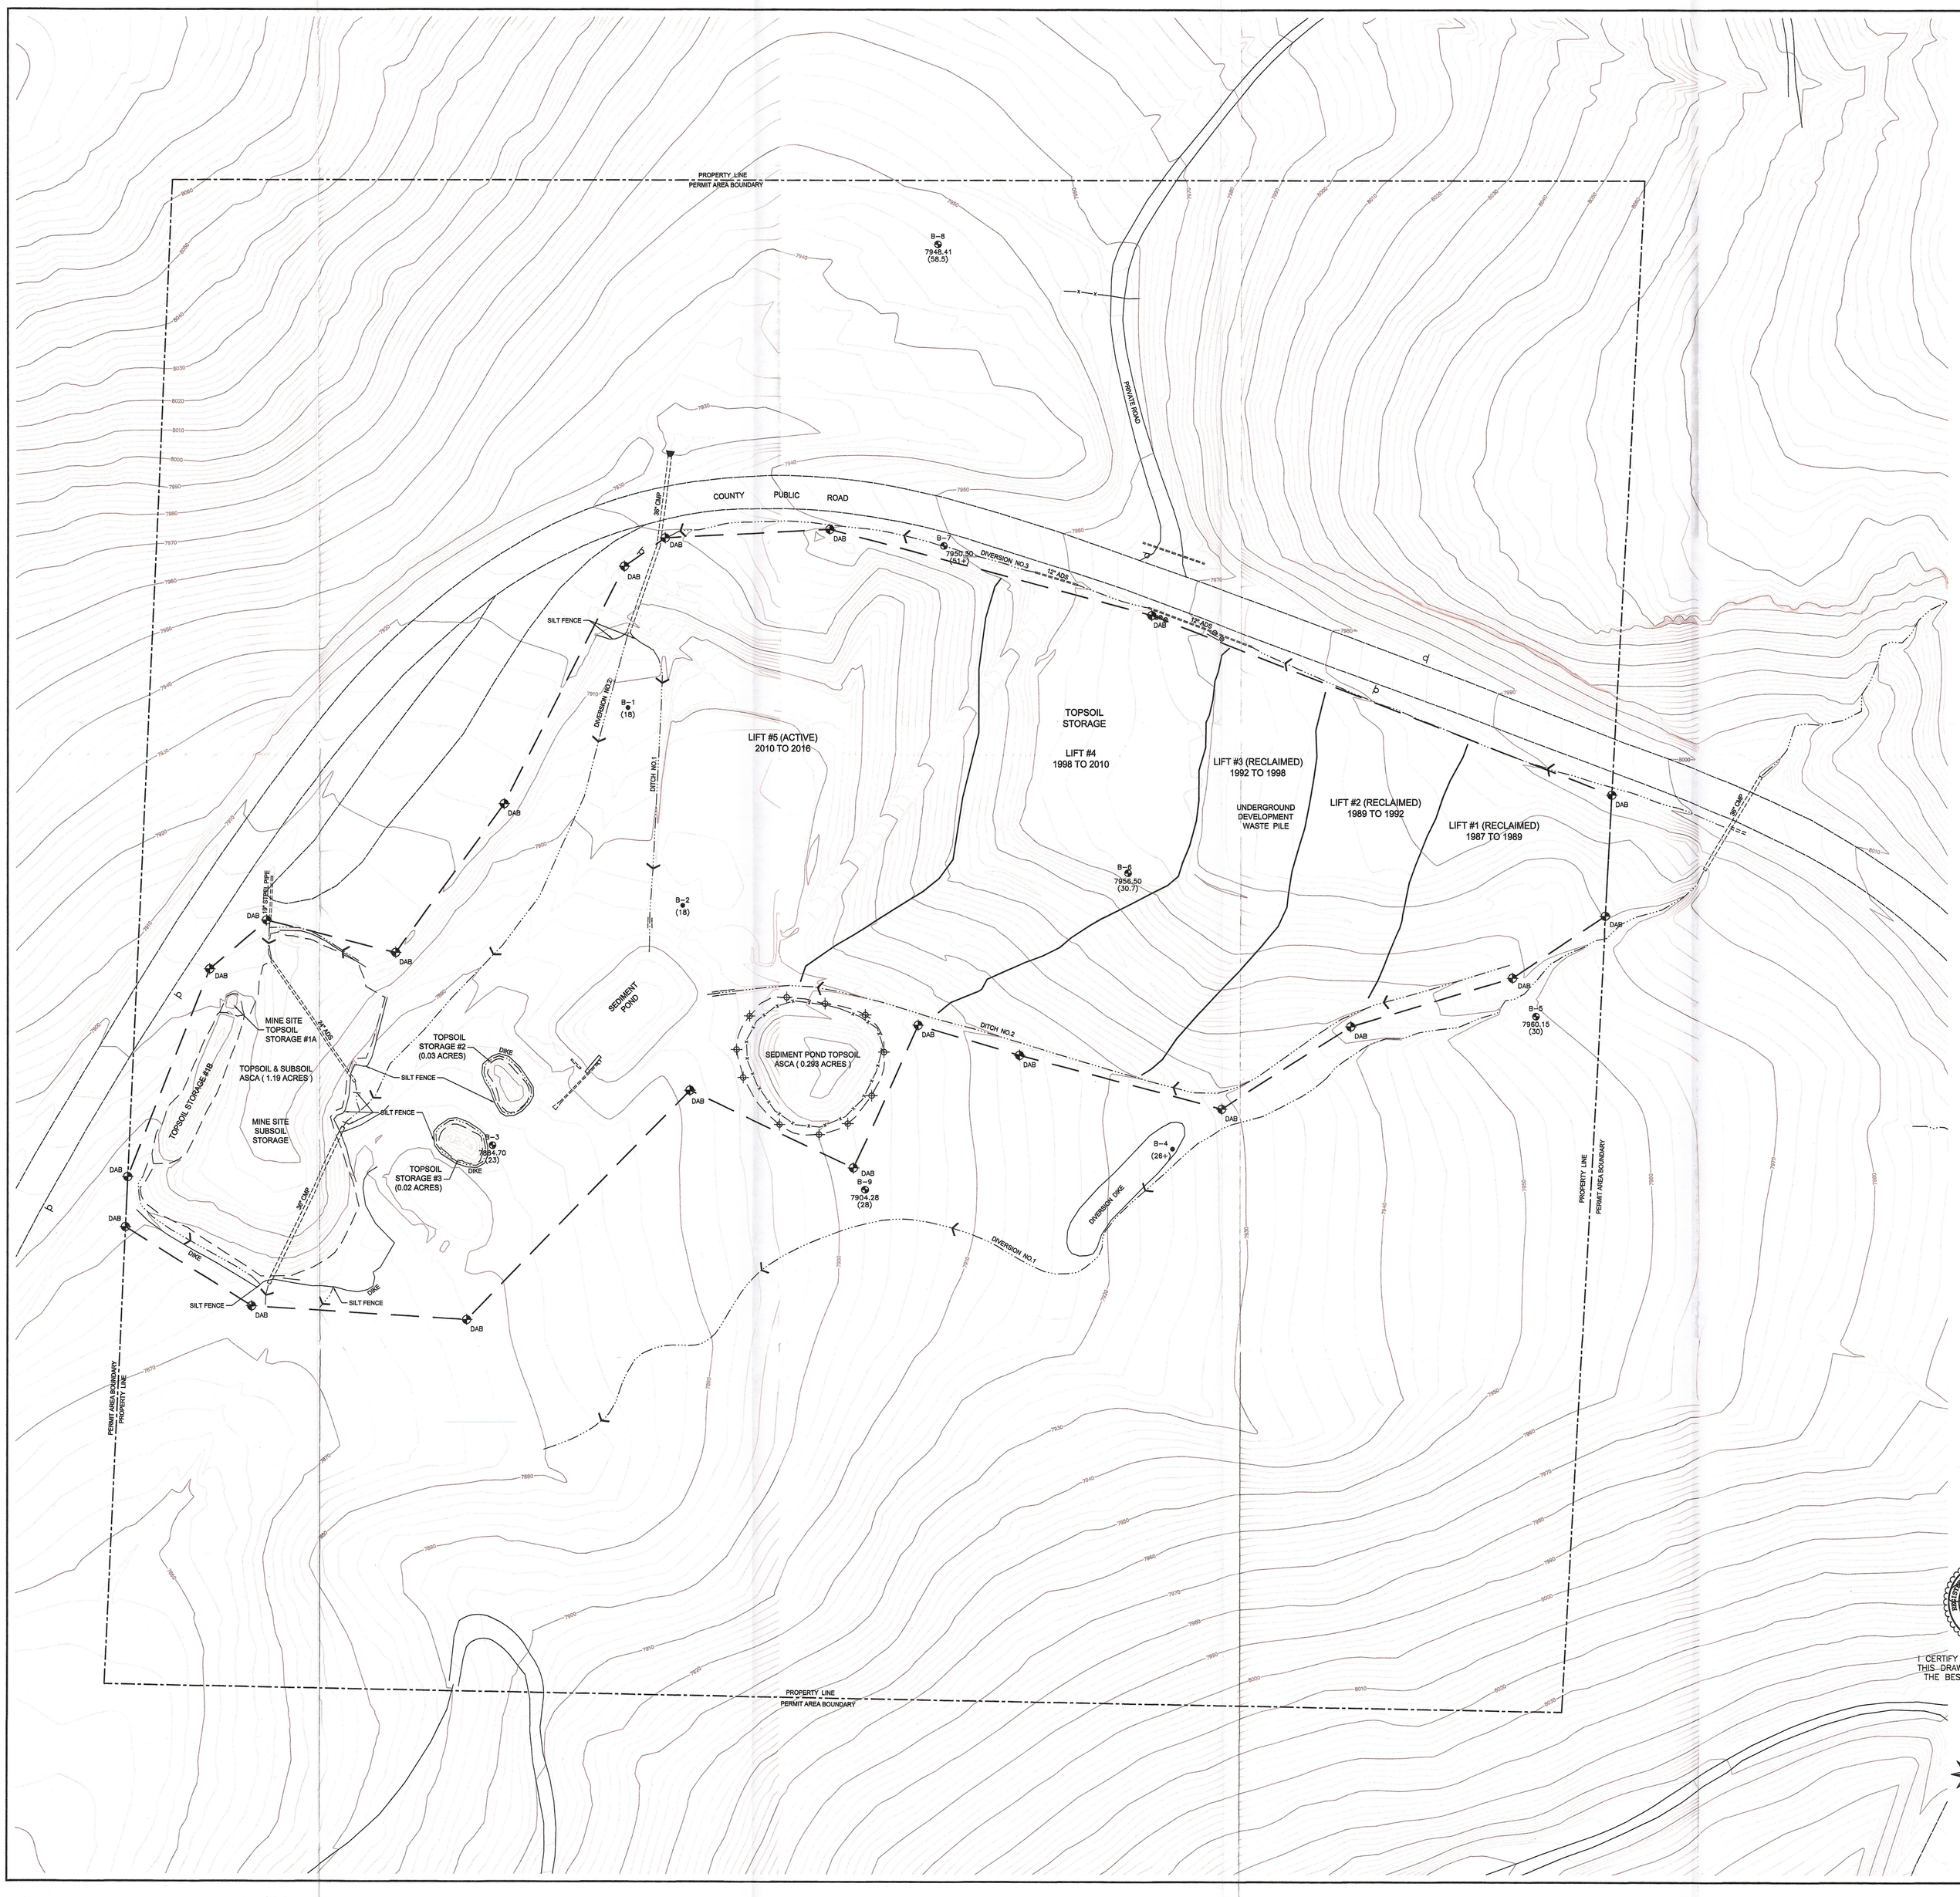

EXPLANATION

DISTURBED AREA BOUNDARY

PERMIT AREA BOUNDARY/PROPERTY LINE

B-2 7100.0' (30) — WATER MONITORING WELL WITH CAP ELEVATION (DEPTH TO CONSOLIDATED FORMATION)

B-4 (18) — TEST BORE HOLE (DEPTH TO CONSOLIDATED FORMATION)

DIVERSION DITCH

NOTE:
PERMIT/PROPERTY BOUNDARY IS NW1/4 NE1/4
SECTION 18, T22S, R4E, SLB&M

RECEIVED
JUN 05 2013
DIV. OF OIL, GAS & MINING

RECEIVED
APR 16 2013
DIV. OF OIL, GAS & MINING

REGISTERED PROFESSIONAL ENGINEER
8334404-2202
JOHN R. BYARS
4-10-13
STATE OF UTAH

I CERTIFY THE ITEMS SHOWN ON THIS DRAWING ARE ACCURATE TO THE BEST OF MY KNOWLEDGE

50 0 50

REVISIONS OR UP-DATES			DATE: NOV. 12, 1987	
NO.	DATE	BY	DESIGNED BY:	
1	AUG. 31, 2005	MLD	DRAWN BY:	SKS/TRB
2	APR. 10, 2013	MLD	CHECKED BY:	WKS/MLD
			SCALE:	1" = 50'

FILENAME: H:\DRAWINGS\MRP\PLATES\MAP4v2.DWG

Canyon Fuel Company, LLC
SUFCO Mine

UNDERGROUND DEVELOPMENT WASTE DISPOSAL SITE OPERATIONS PLAN

397 SOUTH 800 WEST
SALINA, UTAH 84654

DRAWING OR MAP NUMBER: MAP 4v2