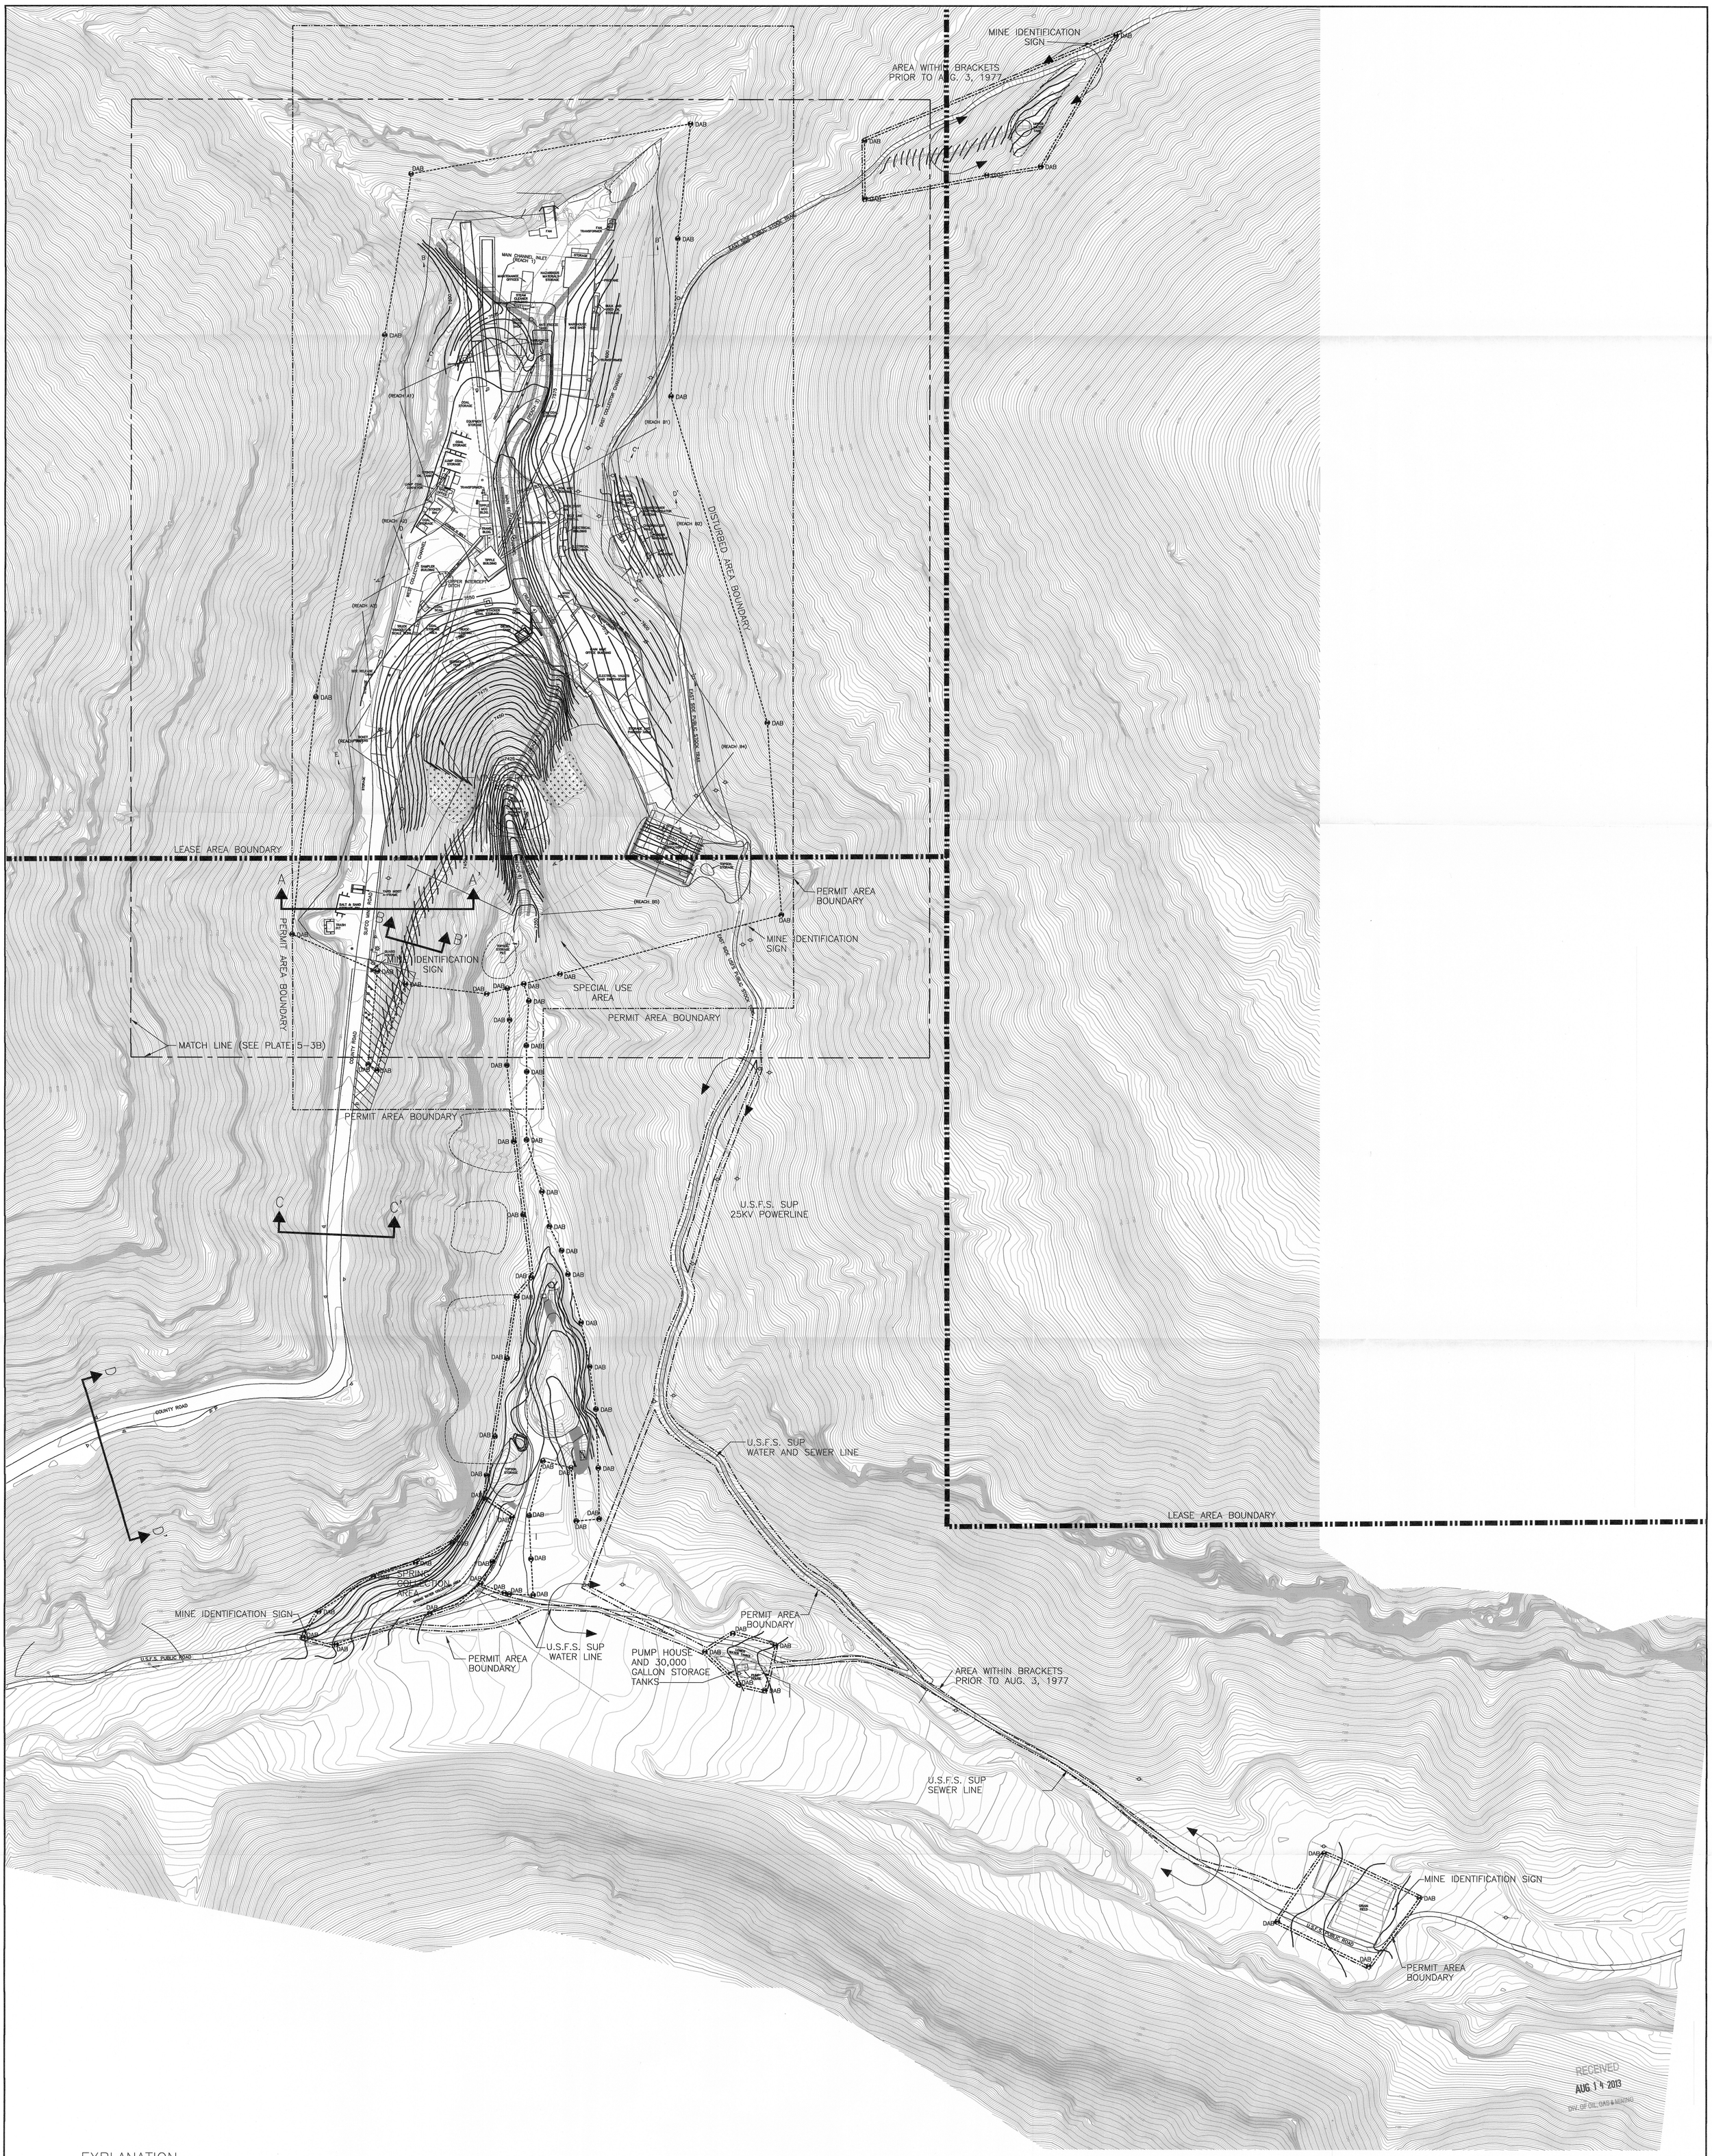

EXPLANATION

- DISTURBED AREA BOUNDARY/PERMIT AREA BOUNDRY
- LEASE AREA BOUNDARY
- COLLECTOR CHANNEL
- INTERCEPT DITCH
- SILT FENCE
- W — WATER LINE
- S — SEWER LINE
- X — STOCK-TIGHT FENCE
- POWER POLE
- O P POWER POLE
- POWER POLE
- DISTURBED AREA BOUNDARY MARKER
- BANK OF MAIN RECLAMATION CHANNEL
- ROCK OUTCROP
- CROSS SECTION LOCATION (SEE PLATE 5-4 FOR SECTIONS)

NOTES:
1. EXISTING CONTOURS ARE LIGHT, FUTURE CONTOURS ARE HEAVY

REGISTERED PROFESSIONAL ENGINEER #334504-2202 JOHN B. BYARS STATE OF UTAH

I CERTIFY THE ITEMS SHOWN ON THIS DRAWING ARE ACCURATE TO THE BEST OF MY KNOWLEDGE

100 0 100

REVISIONS OR UP-DATES			DATE: 05-27-98	
NO.	DATE	BY	DESIGNED BY:	RBW
1	OCT. 15, 2001	MLD	DRAWN BY:	SWF/TRB
2	MAY 28, 2013	MLD	CHECKED BY:	VSB
			SCALE:	1" = 100'

FILENAME: H:\DRAWINGS\MRP\PLATES\PLATE 5-3Bv2.DWG

Canyon Fuel Company, LLC
SUFCO Mine

EXTENDED POST RECLAMATION SURFACE CONFIGURATION

397 SOUTH 800 WEST
SALINA, UTAH 84654

DRAWING OR MAP NUMBER PLATE 5-3Bv2