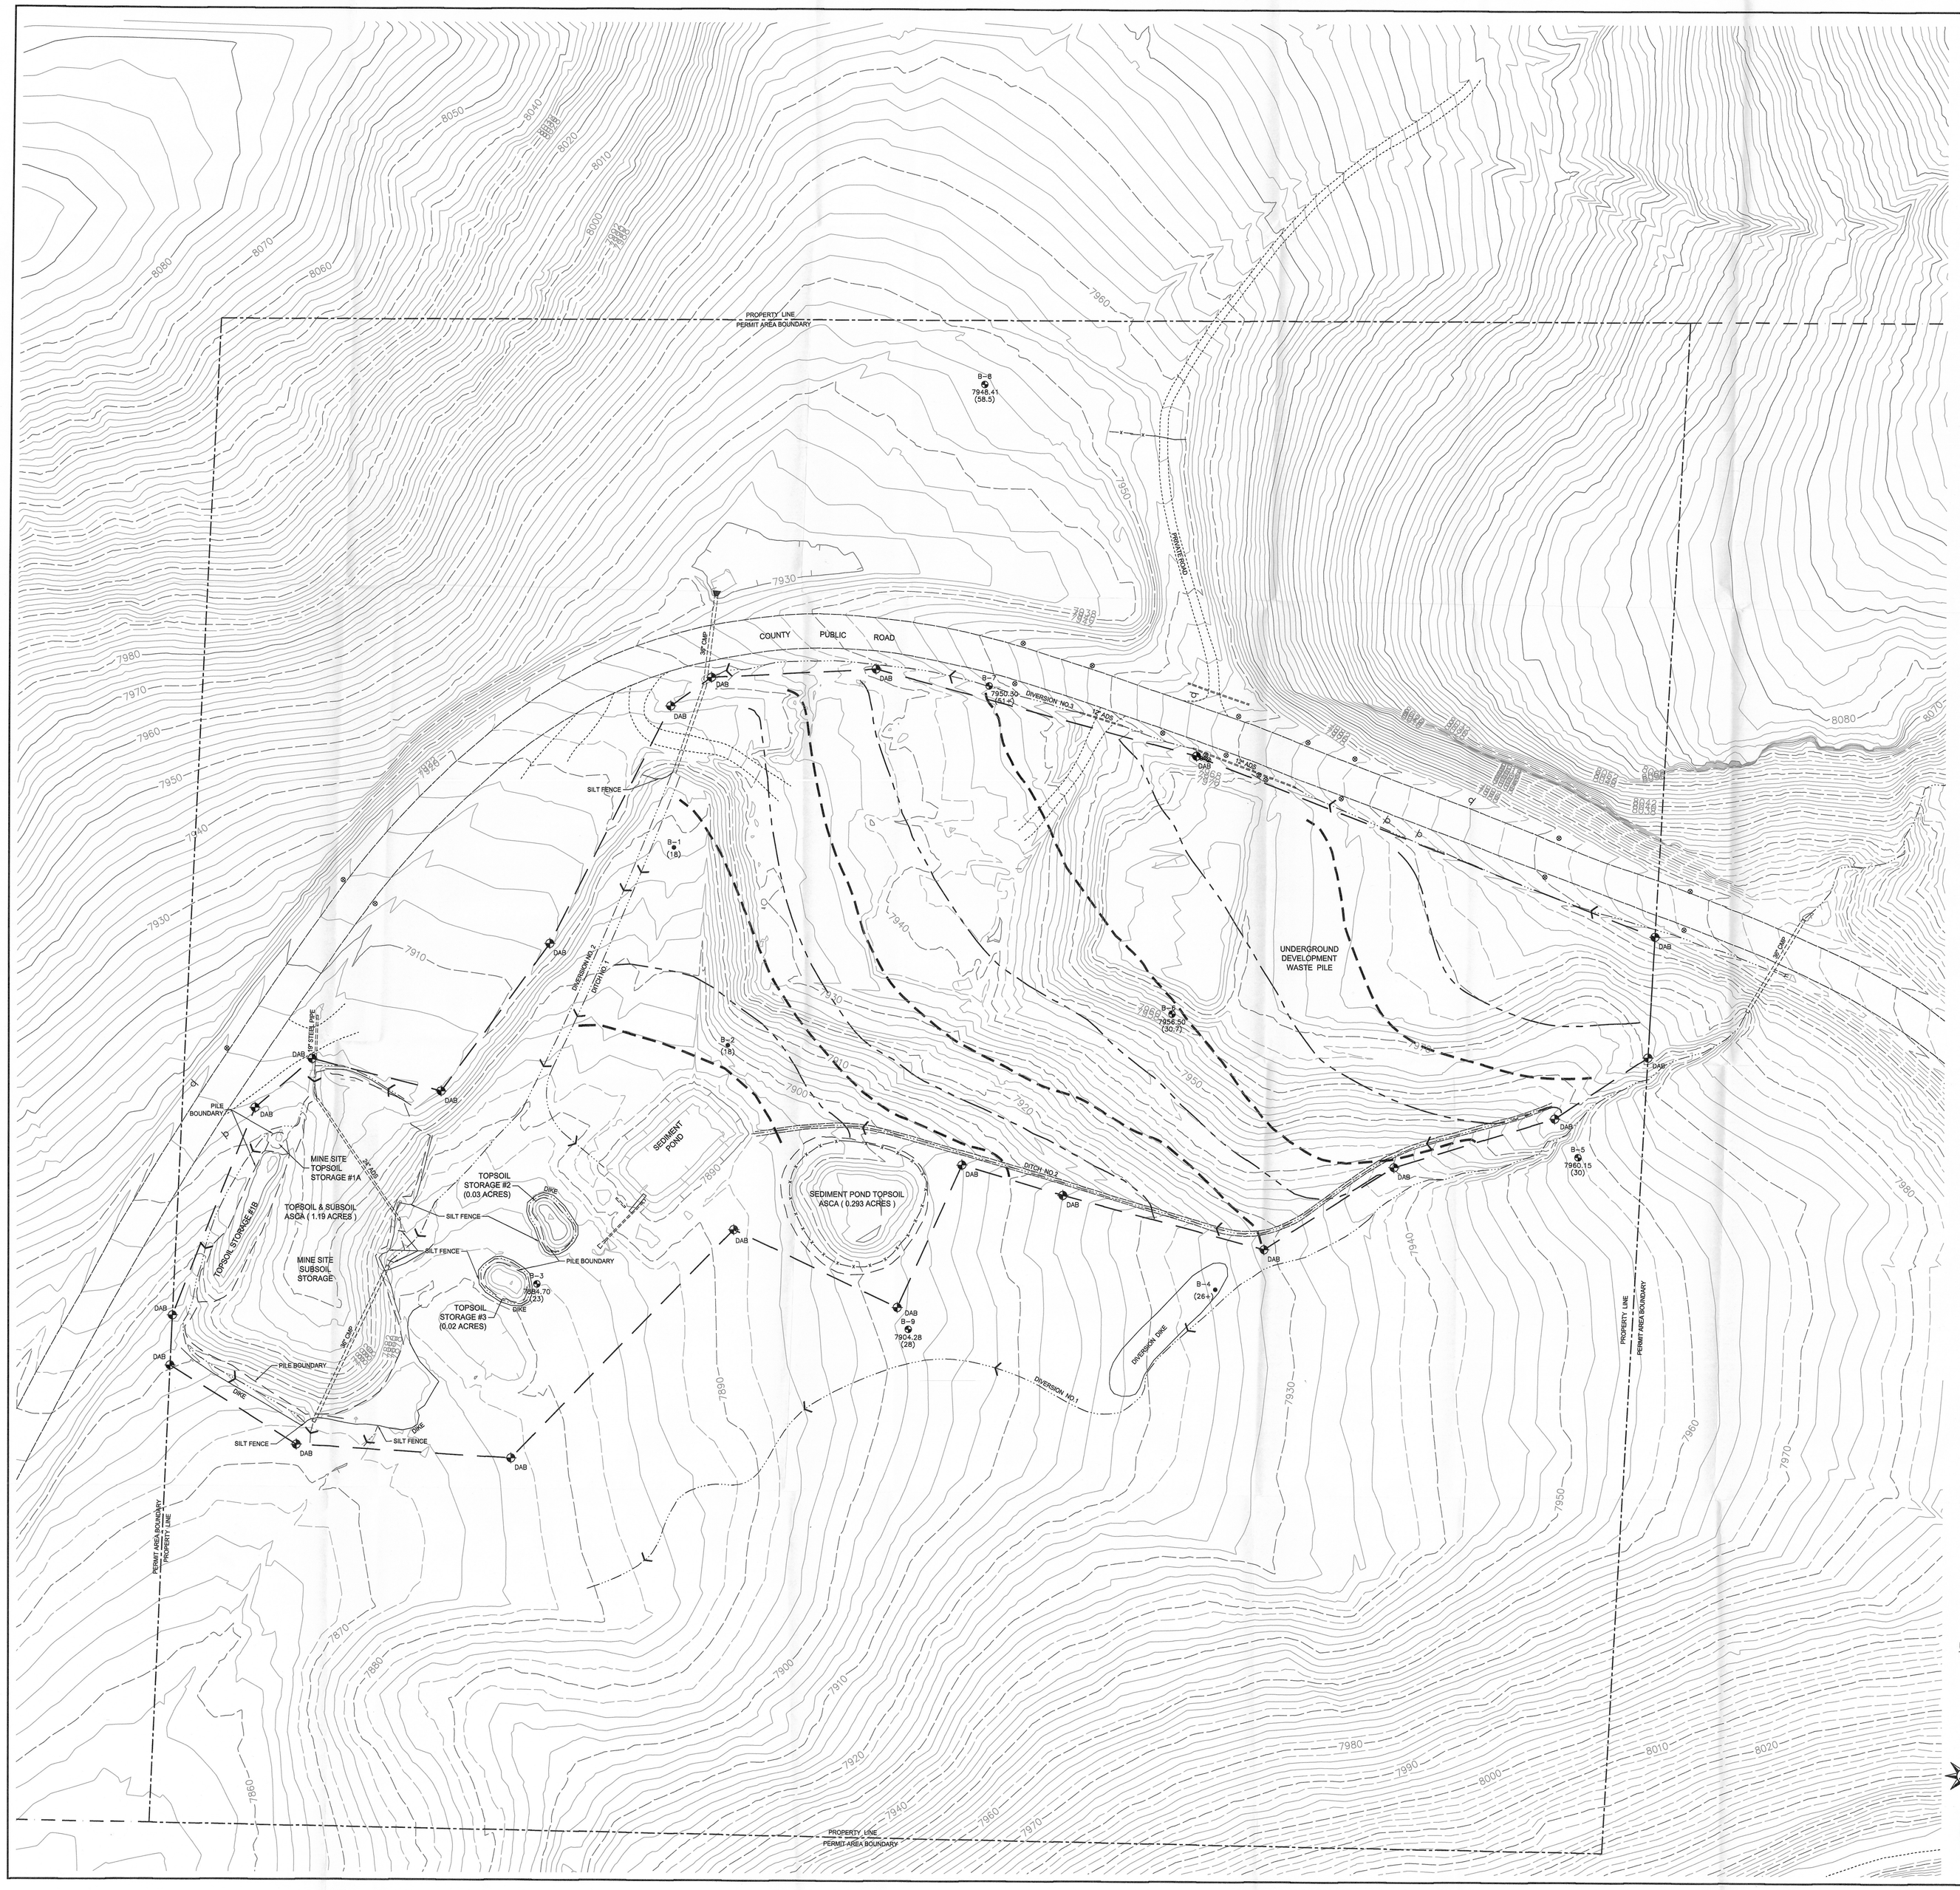

EXPLANATION

- DISTURBED AREA BOUNDARY
- PERMIT AREA BOUNDARY/PROPERTY LINE
- DIKE BOUNDARY
- STORAGE PILE BOUNDARY
- FINAL CONTOUR WITH 10' – 15' TERRACE AND DITCH
- FINAL CONTOUR WITH NO TERRACE
- B-2 / 7100.0' (30) — WATER MONITORING WELL WITH CAP ELEVATION (DEPTH TO CONSOLIDATED FORMATION)
- B-4 / (18) — TEST BORE HOLE (DEPTH TO CONSOLIDATED FORMATION)
- DIVERSION DITCH

REGISTERED PROFESSIONAL ENGINEER 4334501-2202 John M. Byars 8/12/13 STATE OF UTAH

I CERTIFY THE ITEMS SHOWN ON THIS DRAWING ARE ACCURATE TO THE BEST OF MY KNOWLEDGE

RECEIVED AUG 14 2013 DIV. OF OIL, GAS & MINING

NOTE:
PERMIT/PROPERTY BOUNDARY IS NW1/4 NE1/4 SECTION 18, T22S, R4E, SLB&M

50 0 50

REVISIONS OR UP-DATES			DATE: JAN. 29, 1998	
NO.	DATE	BY	DESIGNED BY:	
1	05-26-98	MLD	DRAWN BY:	SKS/TRB
2	04-03-01	MLD	CHECKED BY:	MLD/VM
3	OCT. 15, 2001	MLD		
4	APR. 10, 2013	MLD		
5	AUG 05, 2013	VM	SCALE: 1" = 50'	
FILENAME: H:\DRAWINGS\MRP\PLATES\WRDS MAP2v5.DWG				

Canyon Fuel Company, LLC
SUFCO Mine

UNDERGROUND DEVELOPMENT WASTE DISPOSAL SITE PLAN

397 SOUTH 800 WEST
SALINA, UTAH 84654

DRAWING OR MAP NUMBER: MAP 2v5