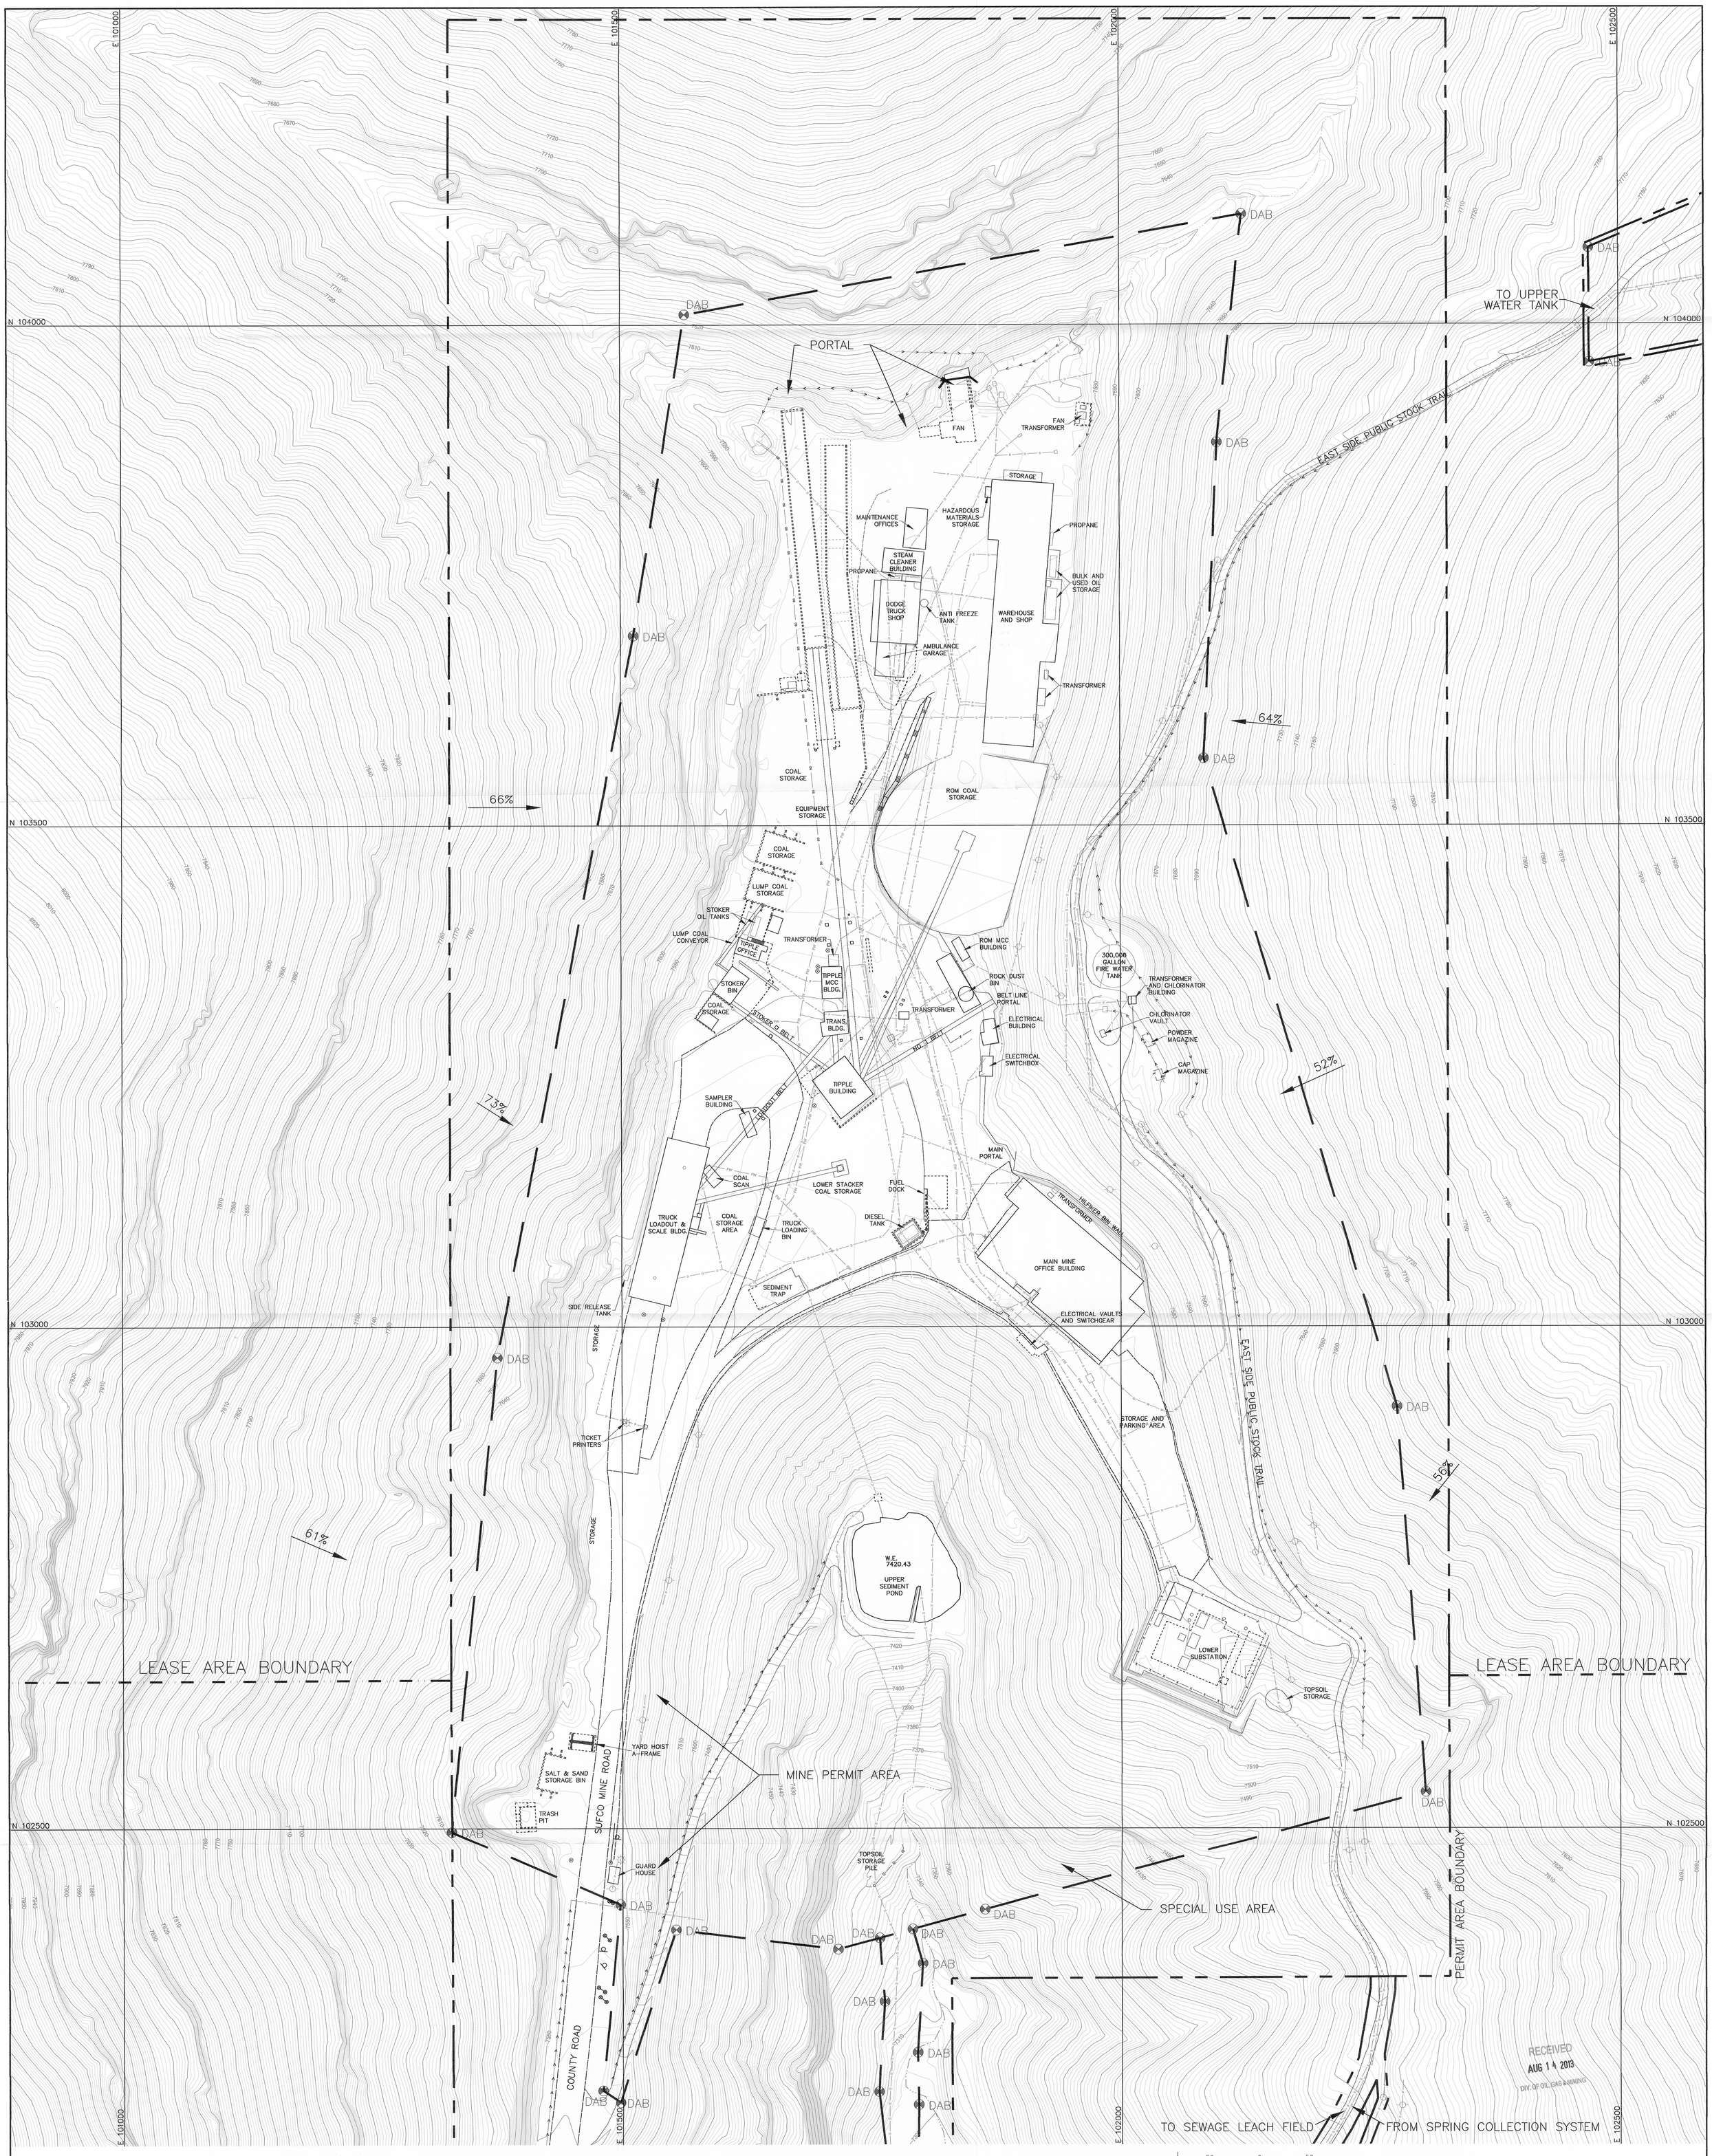

RECEIVED
AUG 14 2013
DIV. OF OIL, GAS & MINING

EXPLANATION

- FW — FIRE WATER
- W — WATER LINE
- S — SEWER LINE
- P — POWER LINE
- T — TELEPHONE LINE
- D — DRAINAGE CULVERT
- DRAINAGE DITCH
- PERMIT AREA BOUNDARY
- DISTURBED AREA BOUNDARY
- SLOPE MEASUREMENT
- FIRE HYDRANT
- DISTURBED AREA BOUNDARY MARKER
- POWER POLE
- LIGHT POLE

NOTES:

1. SEE PLATE 5-2B FOR ADJACENT AREAS OUTSIDE THE BOUNDARY OF THIS MAP.
2. SEE PLATE 7-6 FOR DIVERSIONS.

REGISTERED PROFESSIONAL ENGINEER #334504-2202 JOHN D. BYARS 5-12-13 STATE OF UTAH

I CERTIFY THE ITEMS SHOWN ON THIS DRAWING ARE ACCURATE TO THE BEST OF MY KNOWLEDGE

50 0 50

REVISIONS

NO.	DATE	REQ. BY	DWG. BY	REMARKS
14	AUG. 14, 2008	MLD	KBB	
15	JULY 24, 2009	MLD	KBB	
16	JUNE 3, 2010	FLR	KBB	ADDED MINE 2 PORTALS AND DRAINAGE
17	AUG. 6, 2010	FLR	KBB	ADDED SAND & SALT BIN, LUMP BIN & CONV.
18	JULY 22, 2011	MLD	KBB	ADDED YARD HOIST, SALT & SAND BIN
19	AUG 07, 2013	MLD	TRB	ADDED WEST LEASE PORTAL & BELTLINE

Canyon Fuel Company, LLC
SUFCO Mine
597 South SR 24 – Salina, UT 84654
(435) 286-4880 Phone
(435) 286-4499 Fax

DETAIL OF EAST SPRING CANYON SURFACE FACILITIES

SCALE:	DATE:	DRAWN BY:	ENGINEER:	SHEET NO.
1" = 50'	12/17/91	SWF\TRB	RBW	PLATE 5-2Av19
CHECKED BY: VSB	FILE NAME: H:\DRAWINGS\MRP\PLATES\PLATE 5-2Av19.dwg			