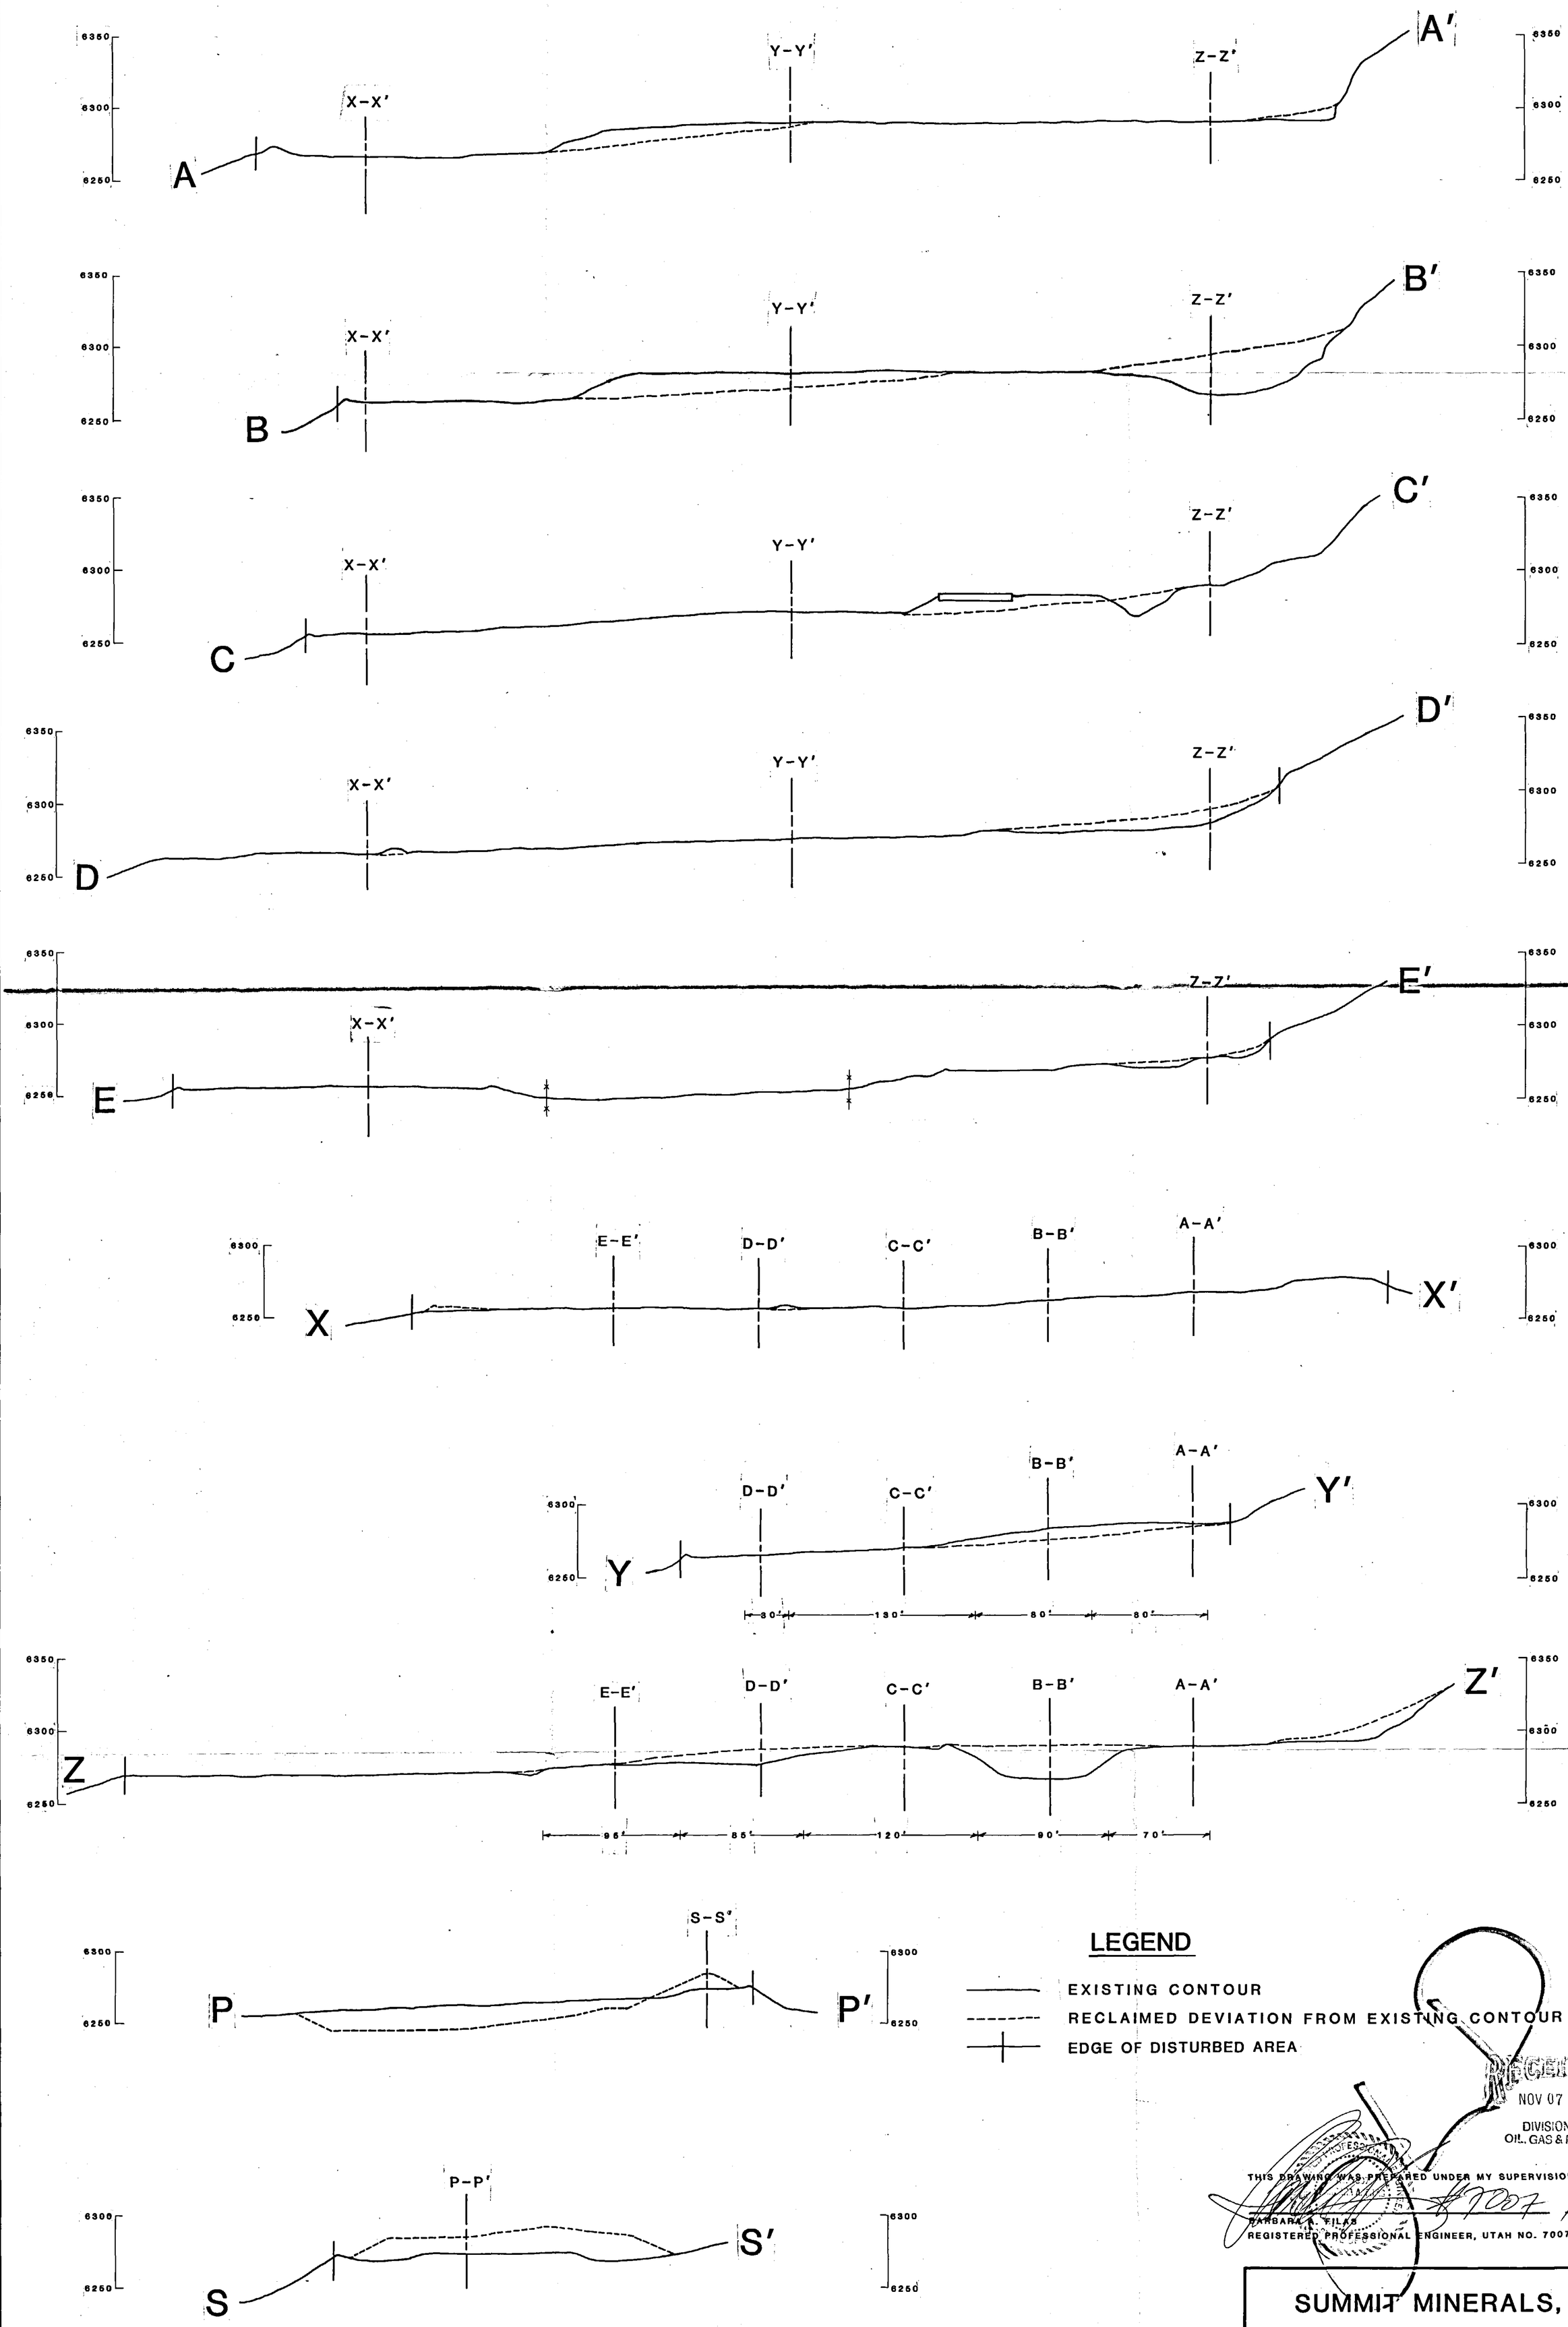

RECEIVED
NOV 07 1986
DIVISION OF
OIL, GAS & MINING

THIS DRAWING WAS PREPARED UNDER MY SUPERVISION:

BARBARA A. FILAS
REGISTERED PROFESSIONAL ENGINEER, UTAH NO. 7007

DATE

SUMMIT MINERALS, INC.

RECLAIMED CROSS-SECTIONS

Drawn by: BAF 10/29/86
Scale: 1":50'H&V
Ref. Dwgs.: 784.23-1 784.23-2
Revisions:

784.23-3