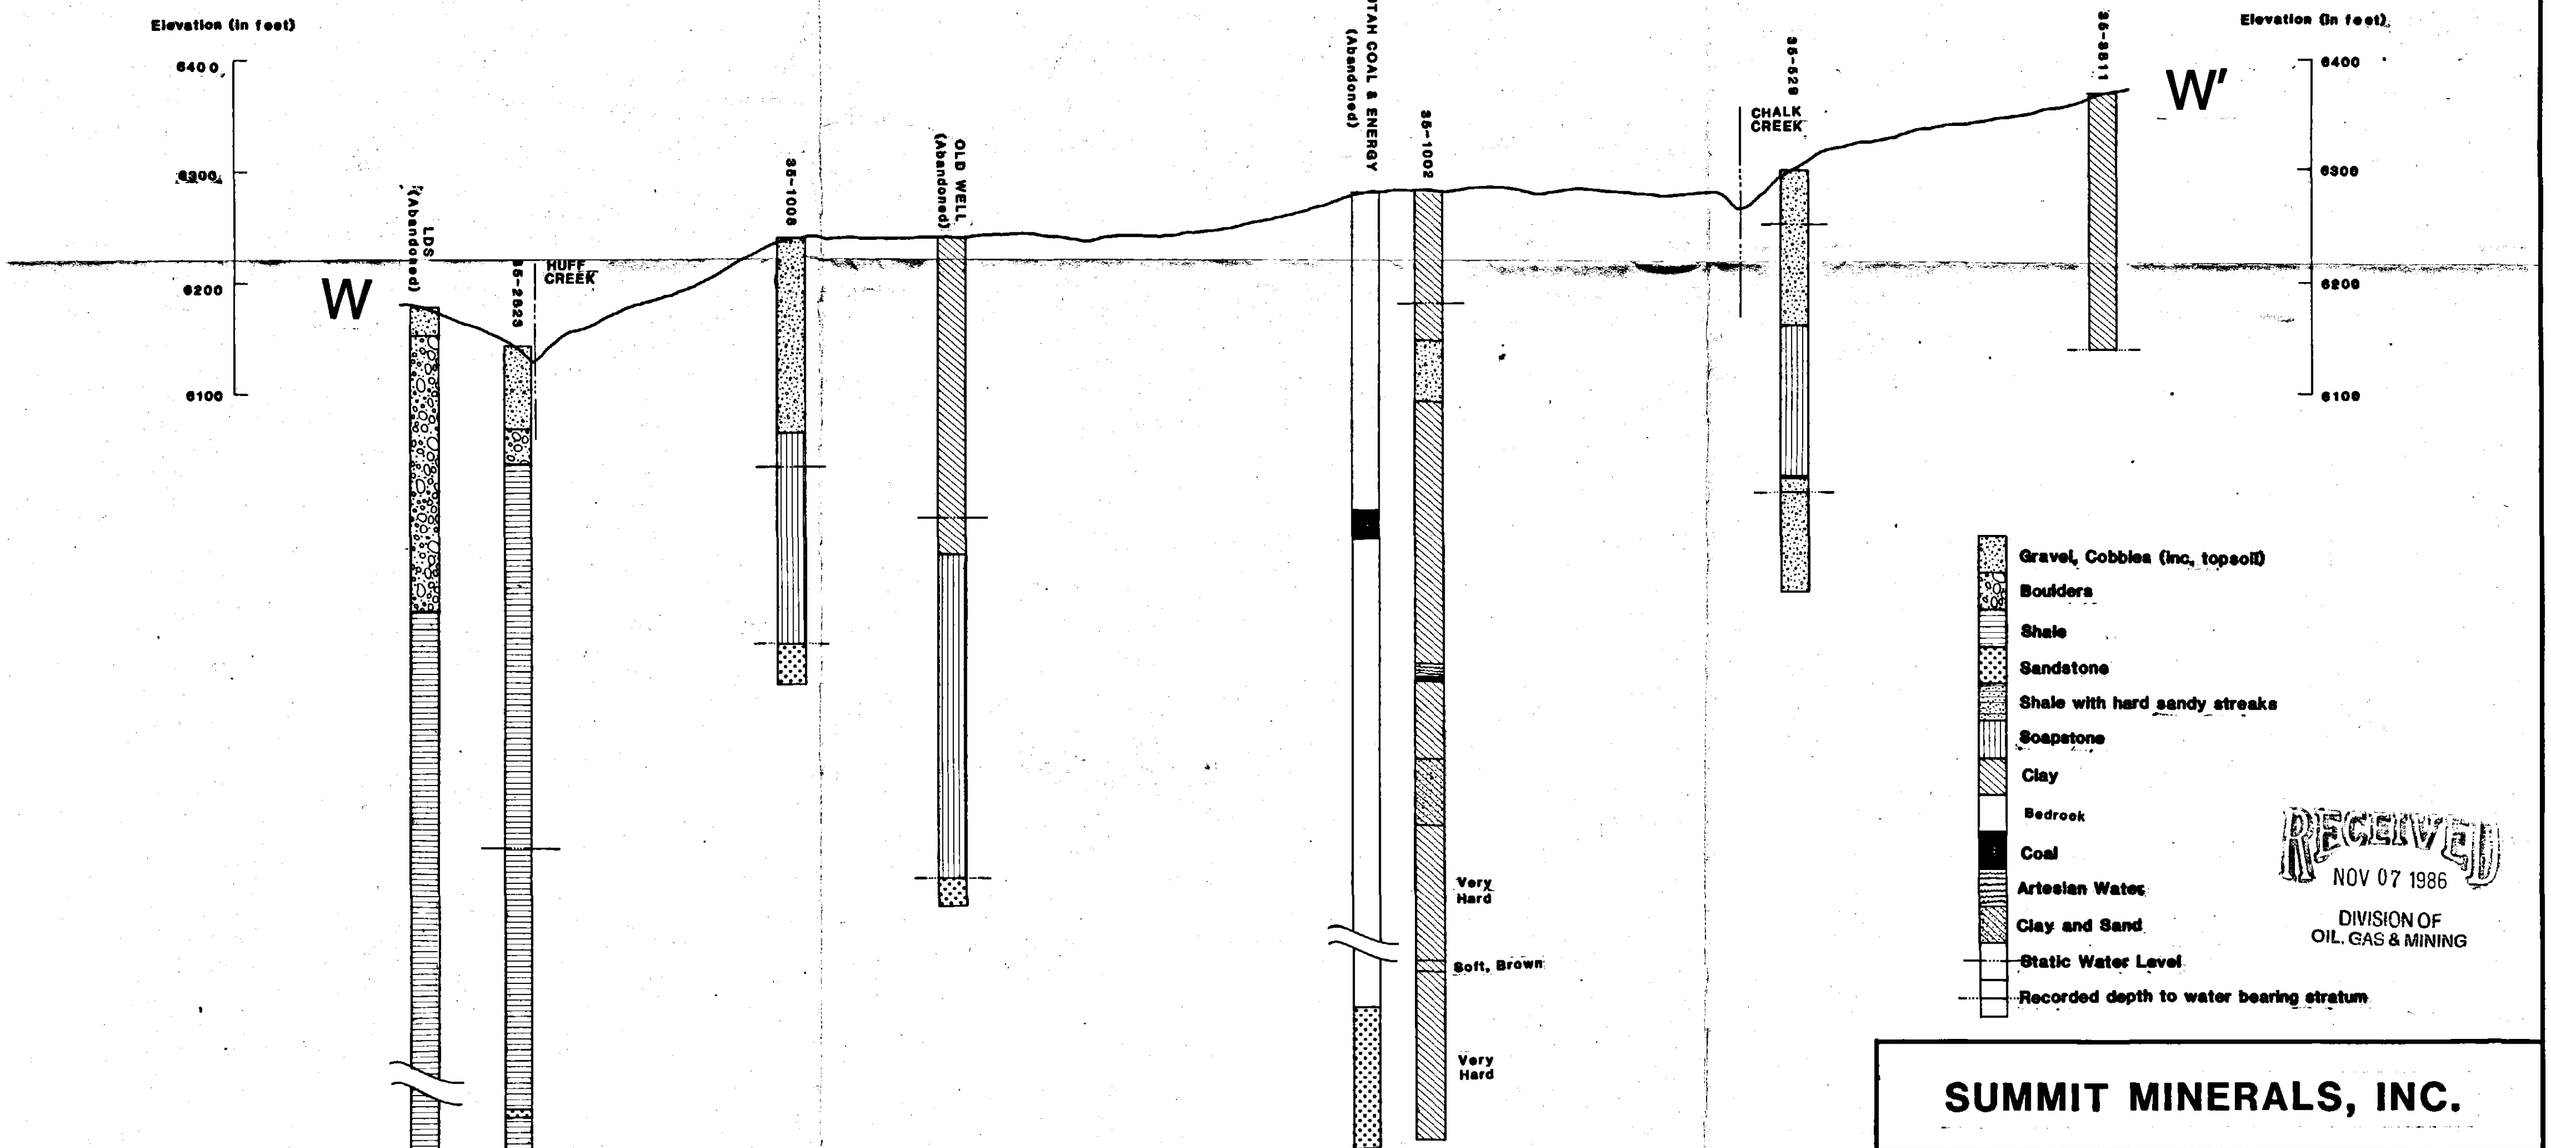

RECEIVED
NOV 07 1986
DIVISION OF
OIL, GAS & MINING

THIS DRAWING WAS PREPARED UNDER MY SUPERVISION:

BARBARA A. PILAS — DATE

REGISTERED PROFESSIONAL ENGINEER, UTAH NO. 7007

SUMMIT MINERALS, INC.

WATER WELL DRILL LOGS

BAF September 23,1986	783.15-1
SCALE: 1" to 100' H &V for topo	
VERT. SCALE: 1" to 20' for logs	
Ref Dwg: 783.15-2	