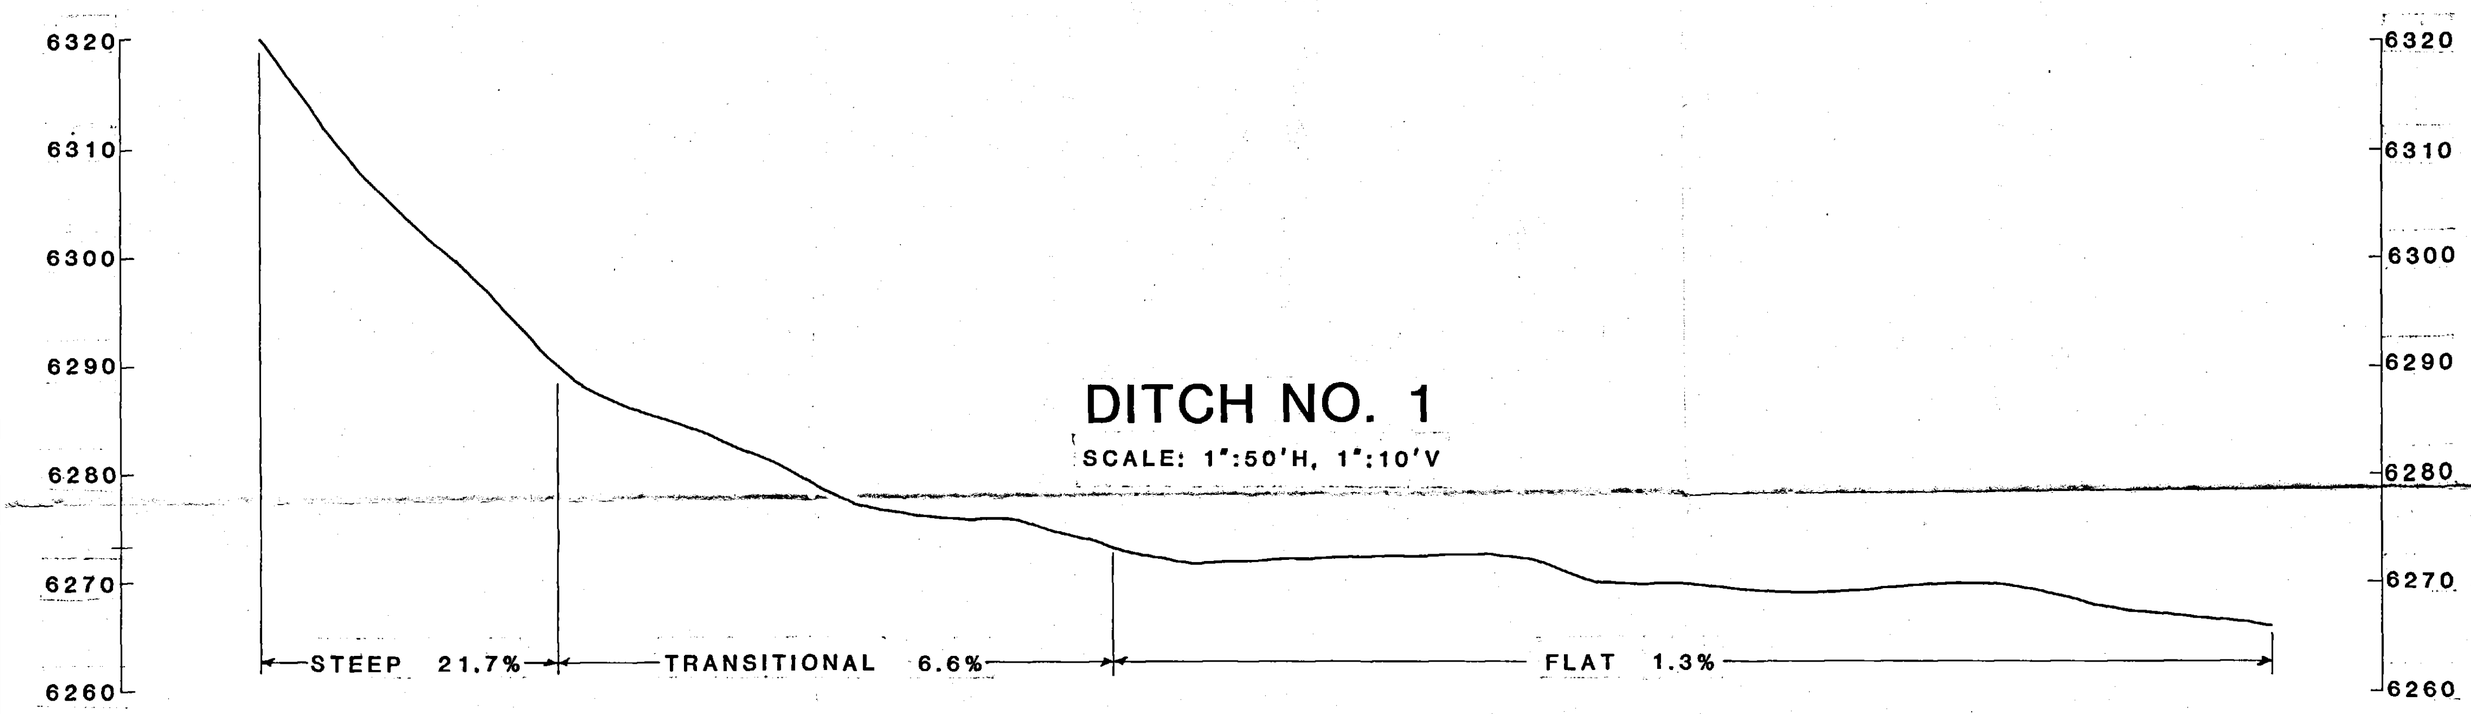

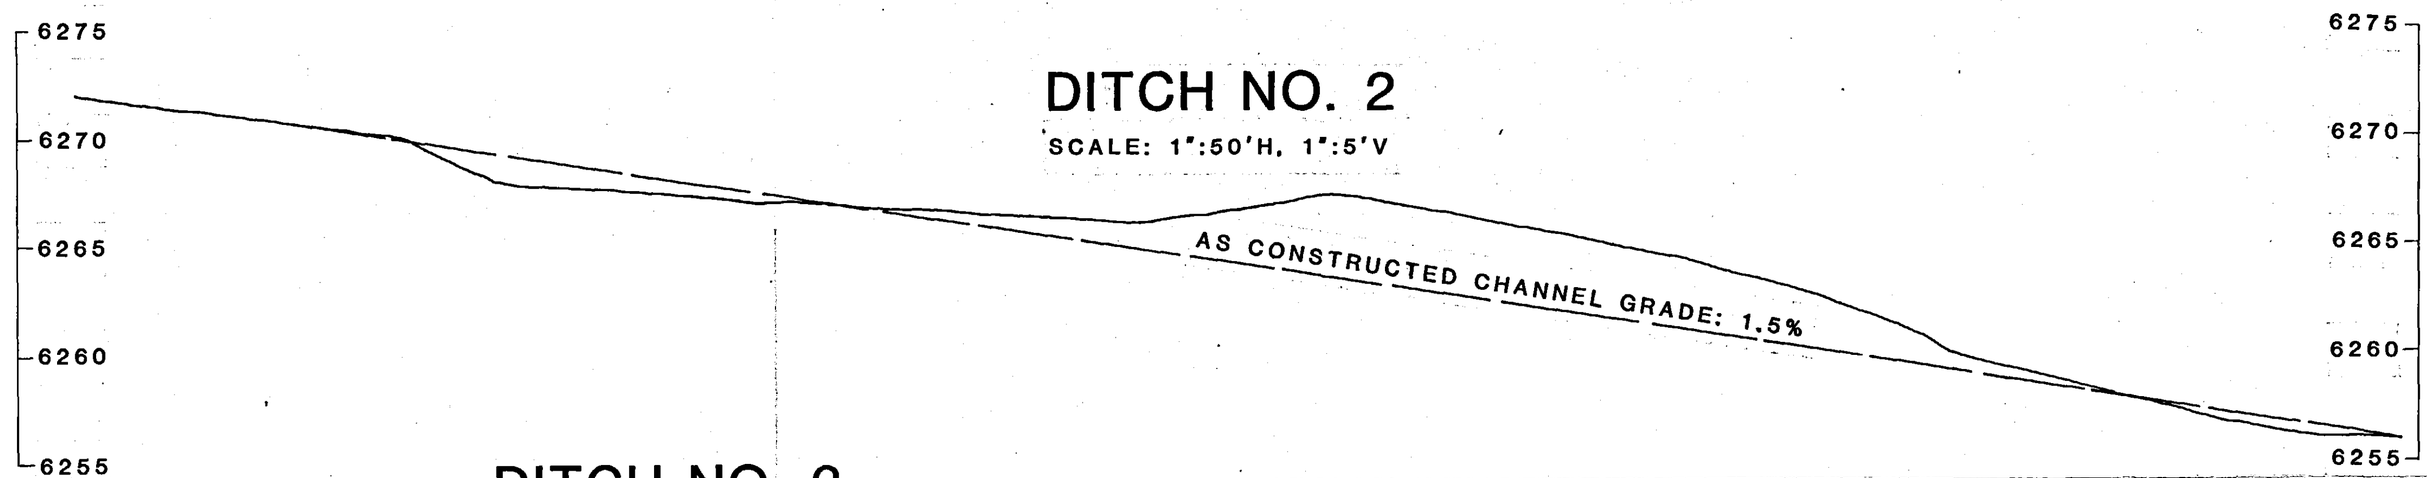

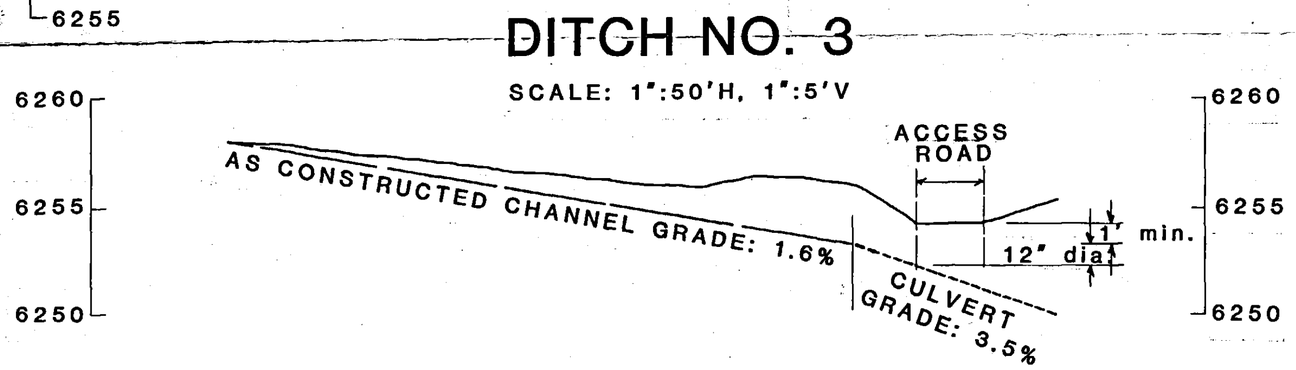

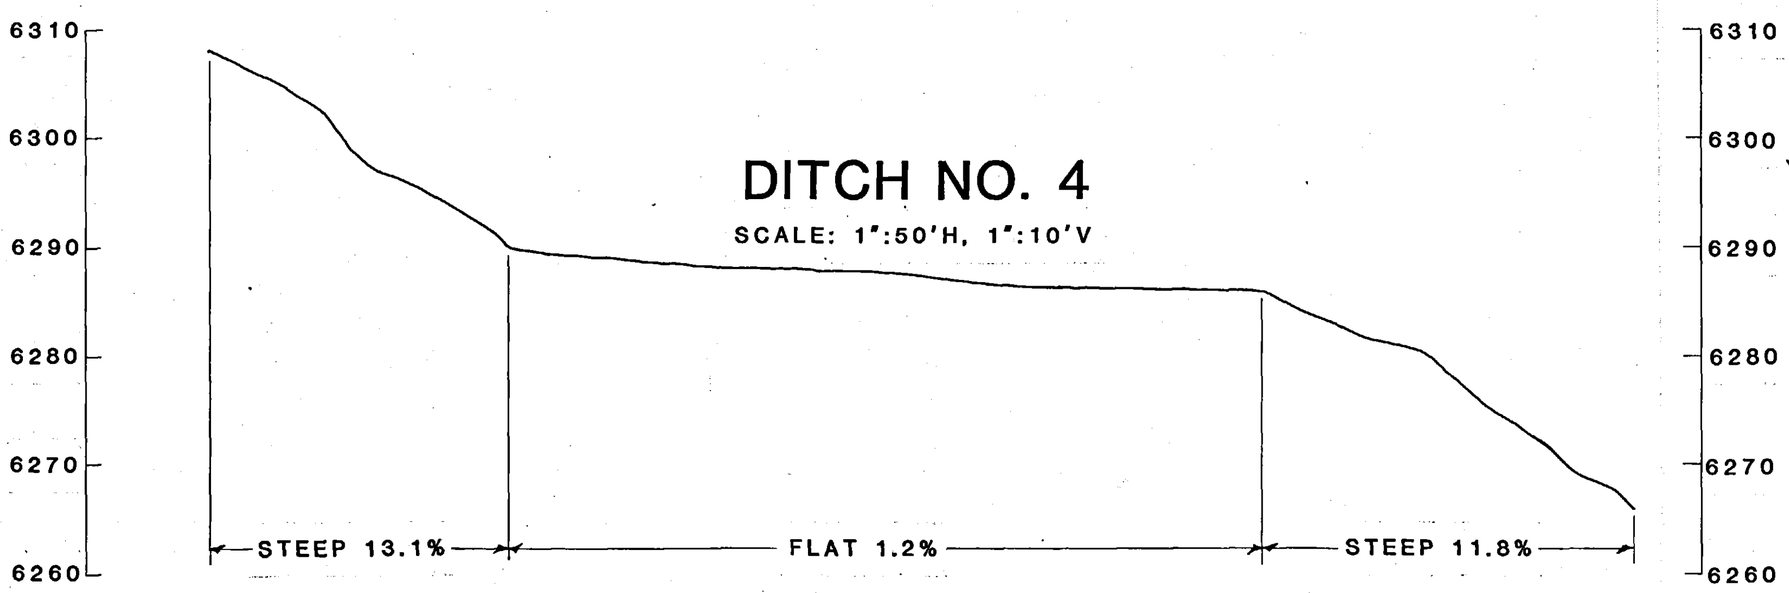

RECEIVED
NOV 07 1986
DIVISION OF
OIL, GAS & MINING

THIS DRAWING WAS PREPARED UNDER MY SUPERVISION:

BARBARA A. FILAS #7007 DATE 11/6/86
REGISTERED PROFESSIONAL ENGINEER, UTAH NO. 7007

SUMMIT MINERALS, INC.

DIVERSION DITCH PROFILES

Drawn by: BAF 10/30/86	784.23-4
Scale: AS SHOWN	
Ref. Dwg.: 784.23-2	