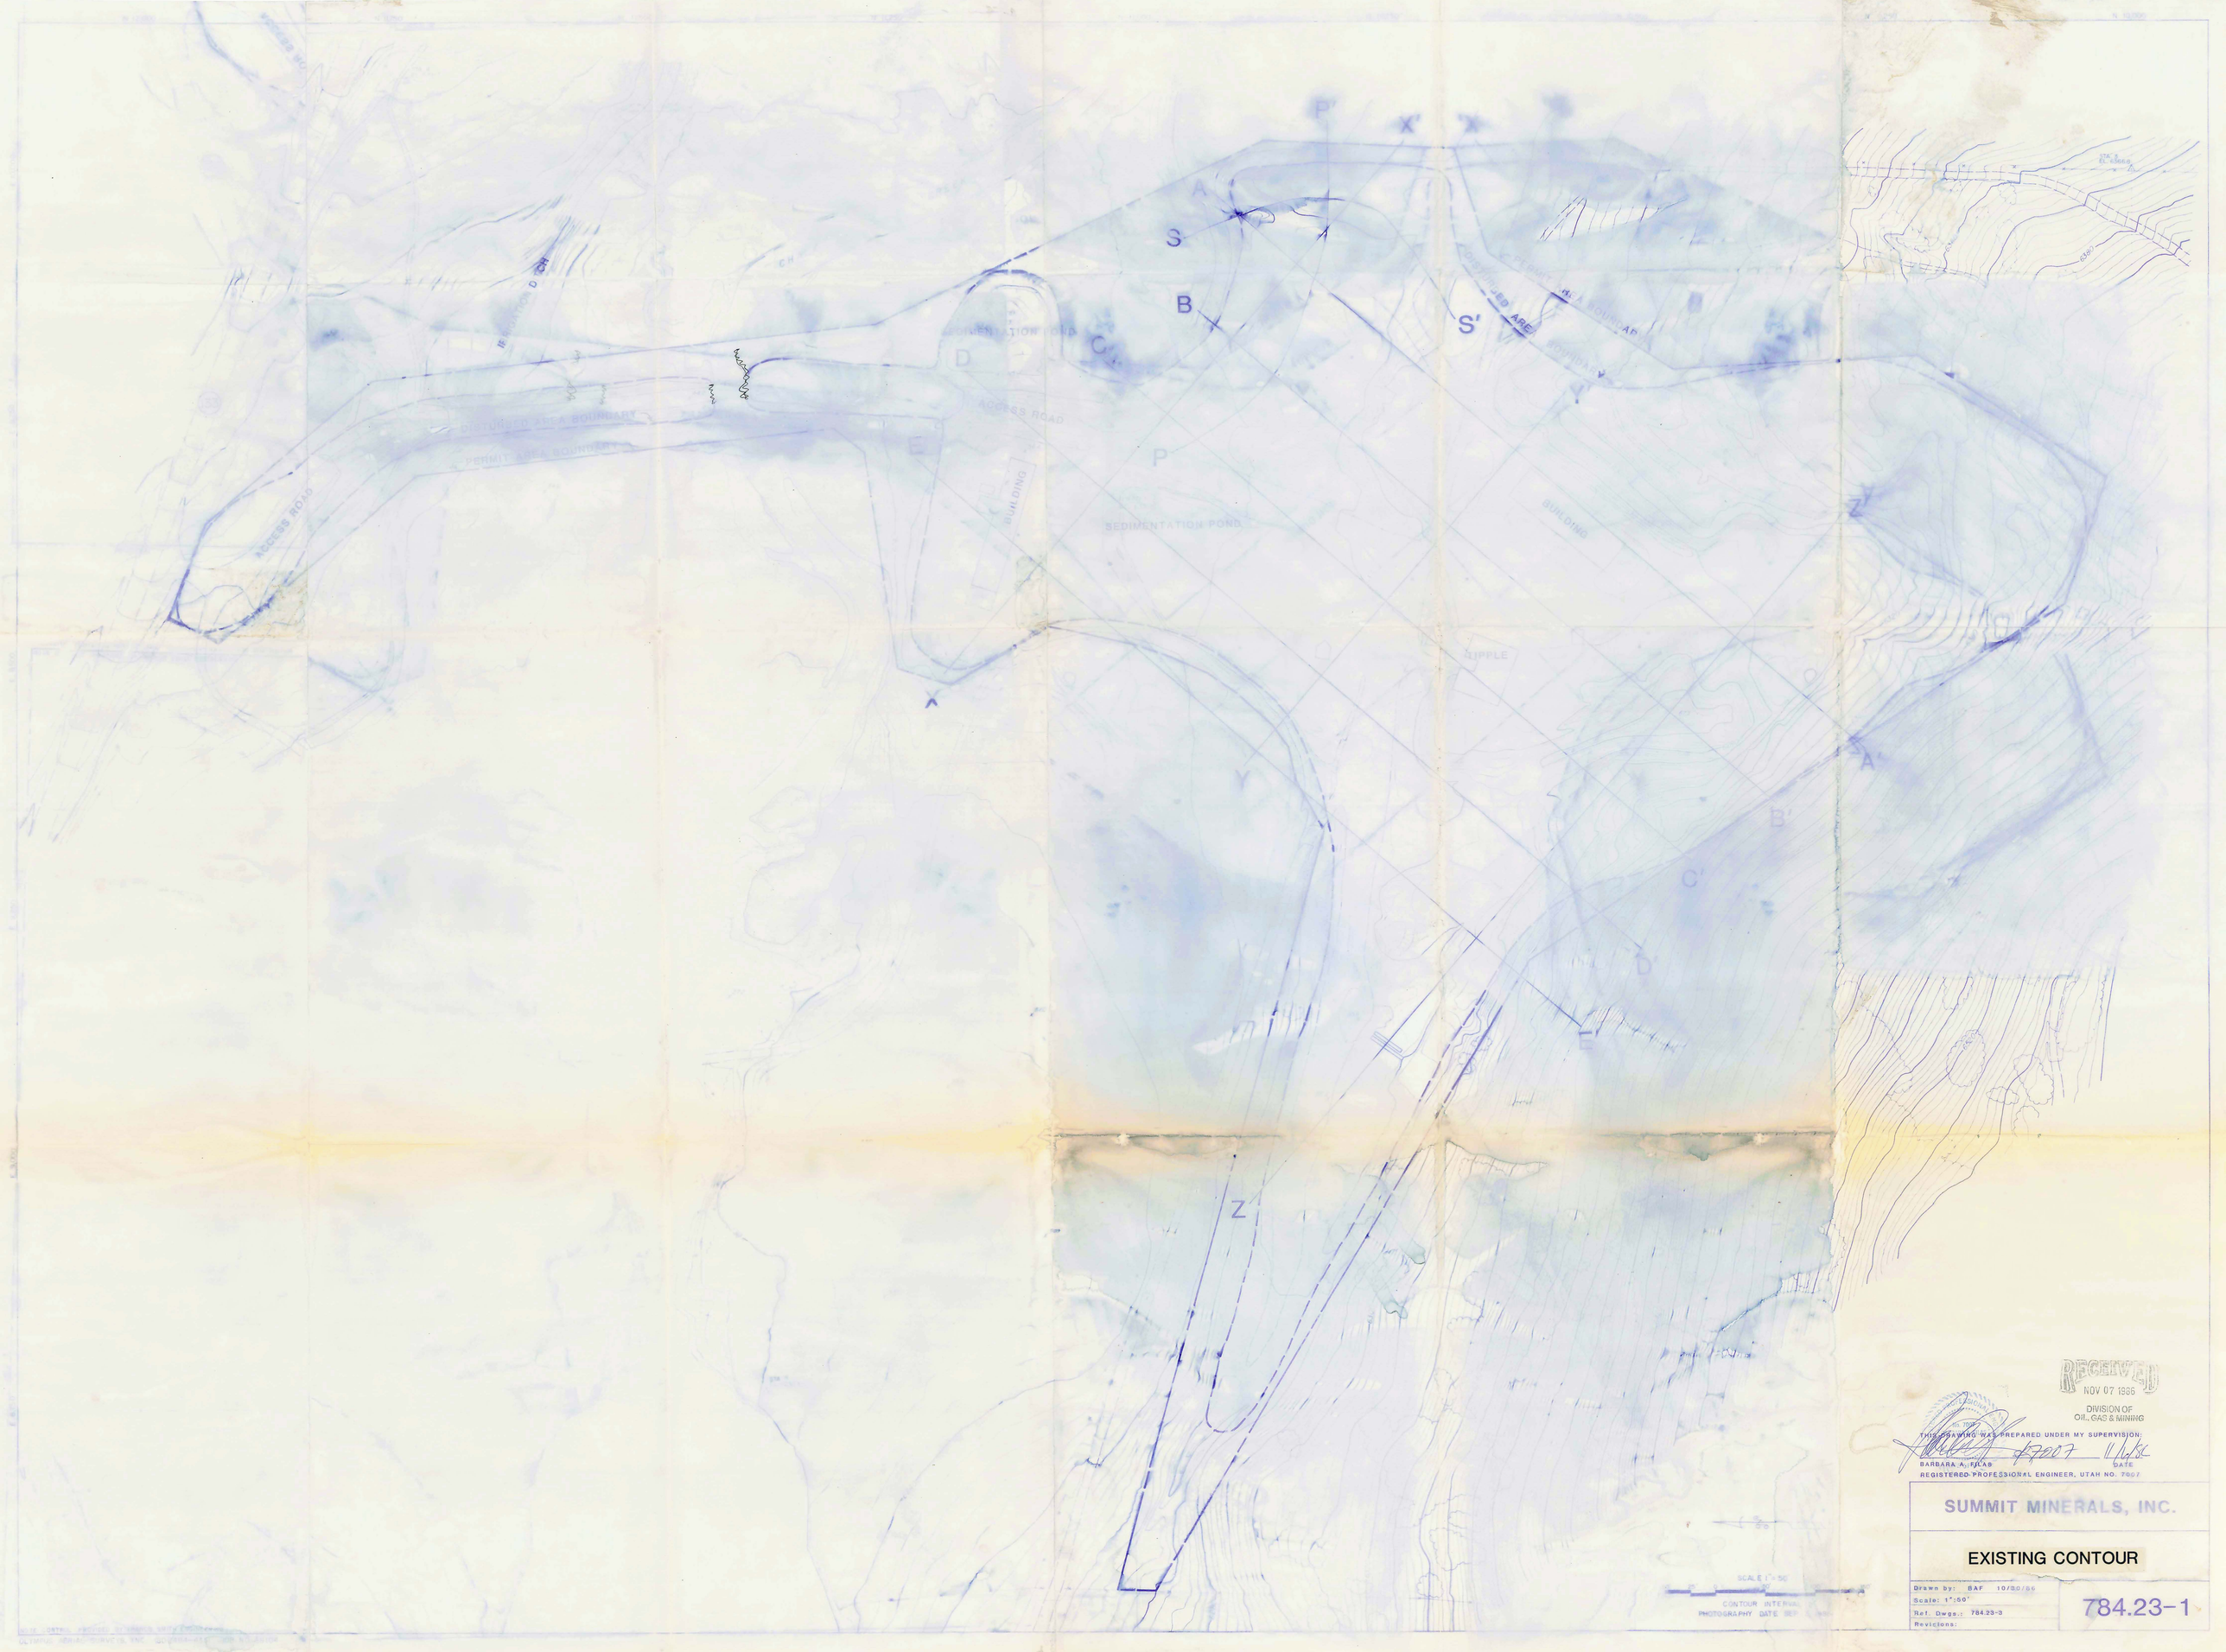

RECEIVED
NOV 07 1986
DIVISION OF
OIL, GAS & MINING

THIS DRAWING WAS PREPARED UNDER MY SUPERVISION:

BARBARA A. FLCAS — DATE

REGISTERED PROFESSIONAL ENGINEER, UTAH NO. 7007

SUMMIT MINERALS, INC.

EXISTING CONTOUR

Drawn by: BAF 10/30/86
Scale: 1"=50'
Ref. Dwgs.: 784.23-3
Revisions:

784.23-1