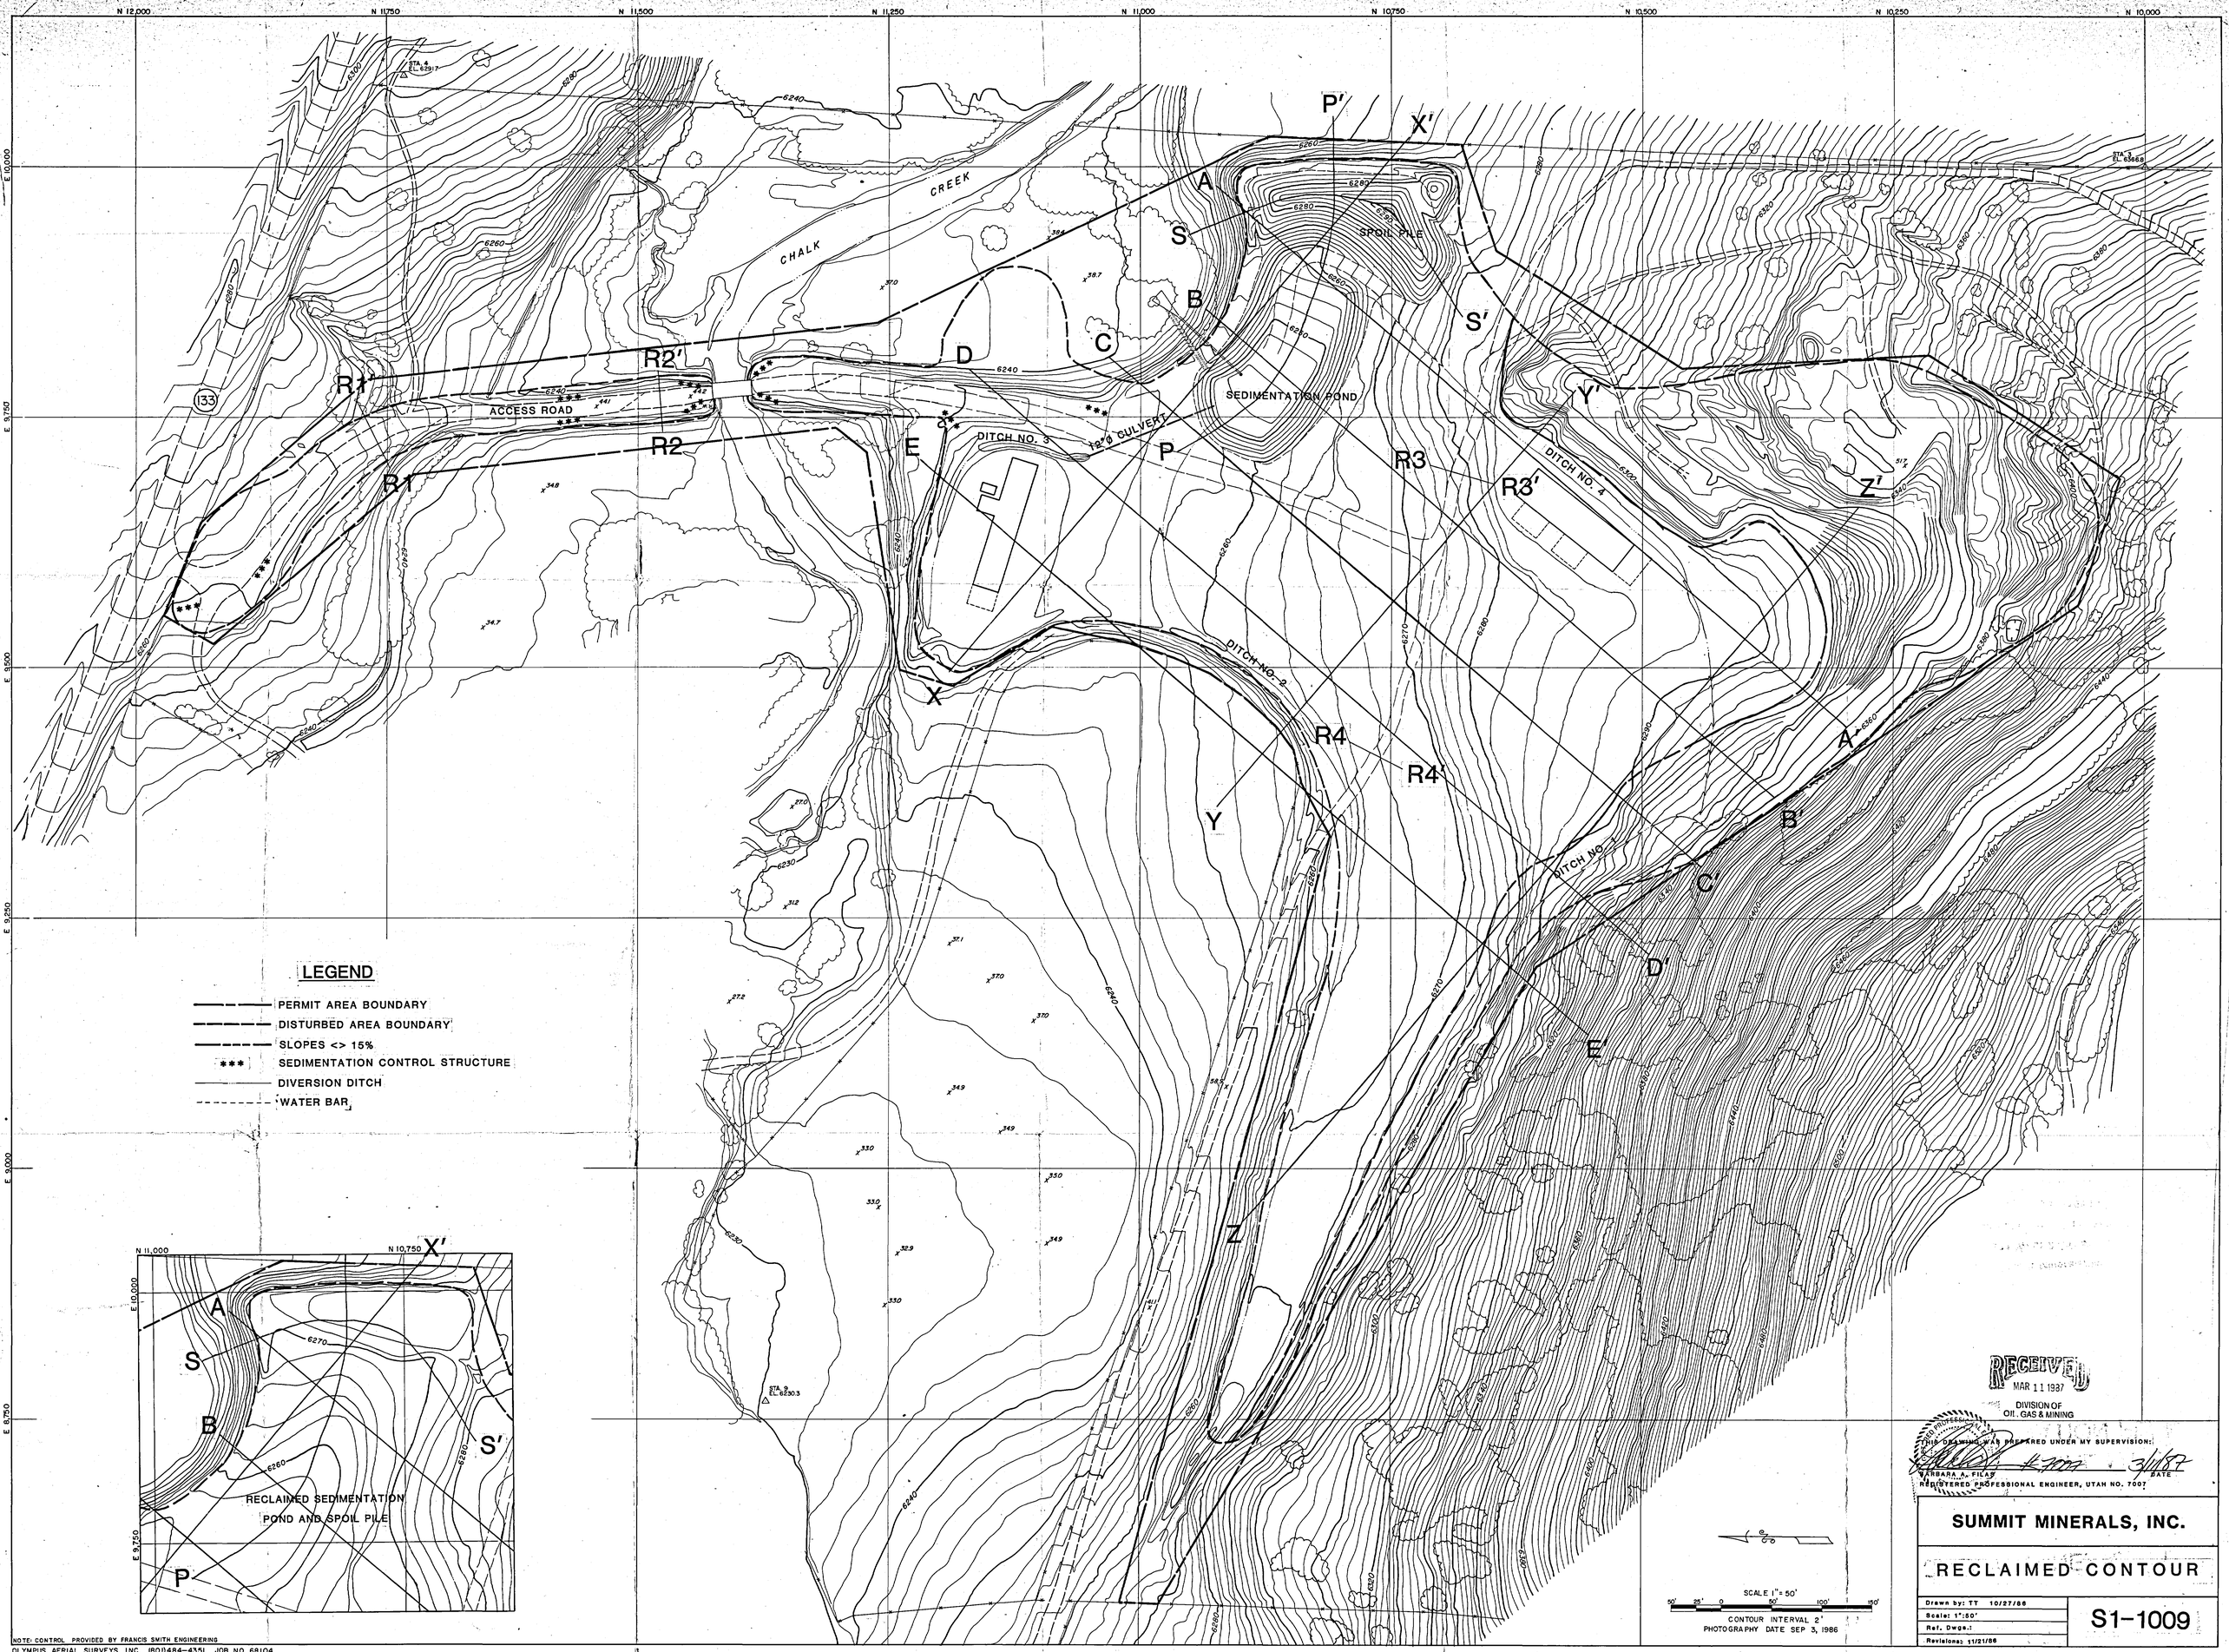

RECEIVED
MAR 11 1987
DIVISION OF OIL, GAS & MINING

THIS DRAWING WAS PREPARED UNDER MY SUPERVISION:
BARBARA A. FILAS #7007 3/11/87
REGISTERED PROFESSIONAL ENGINEER, UTAH NO. 7007
DATE

SUMMIT MINERALS, INC.

RECLAIMED CONTOUR

Drawn by: TT 10/27/86
Scale: 1":50'
Ref. Dwgs.:
Revisions: 11/21/86

S1-1009

NOTE: CONTROL PROVIDED BY FRANCIS SMITH ENGINEERING
OLYMPUS AERIAL SURVEYS, INC. (801)484-4351 JOB NO. 68104