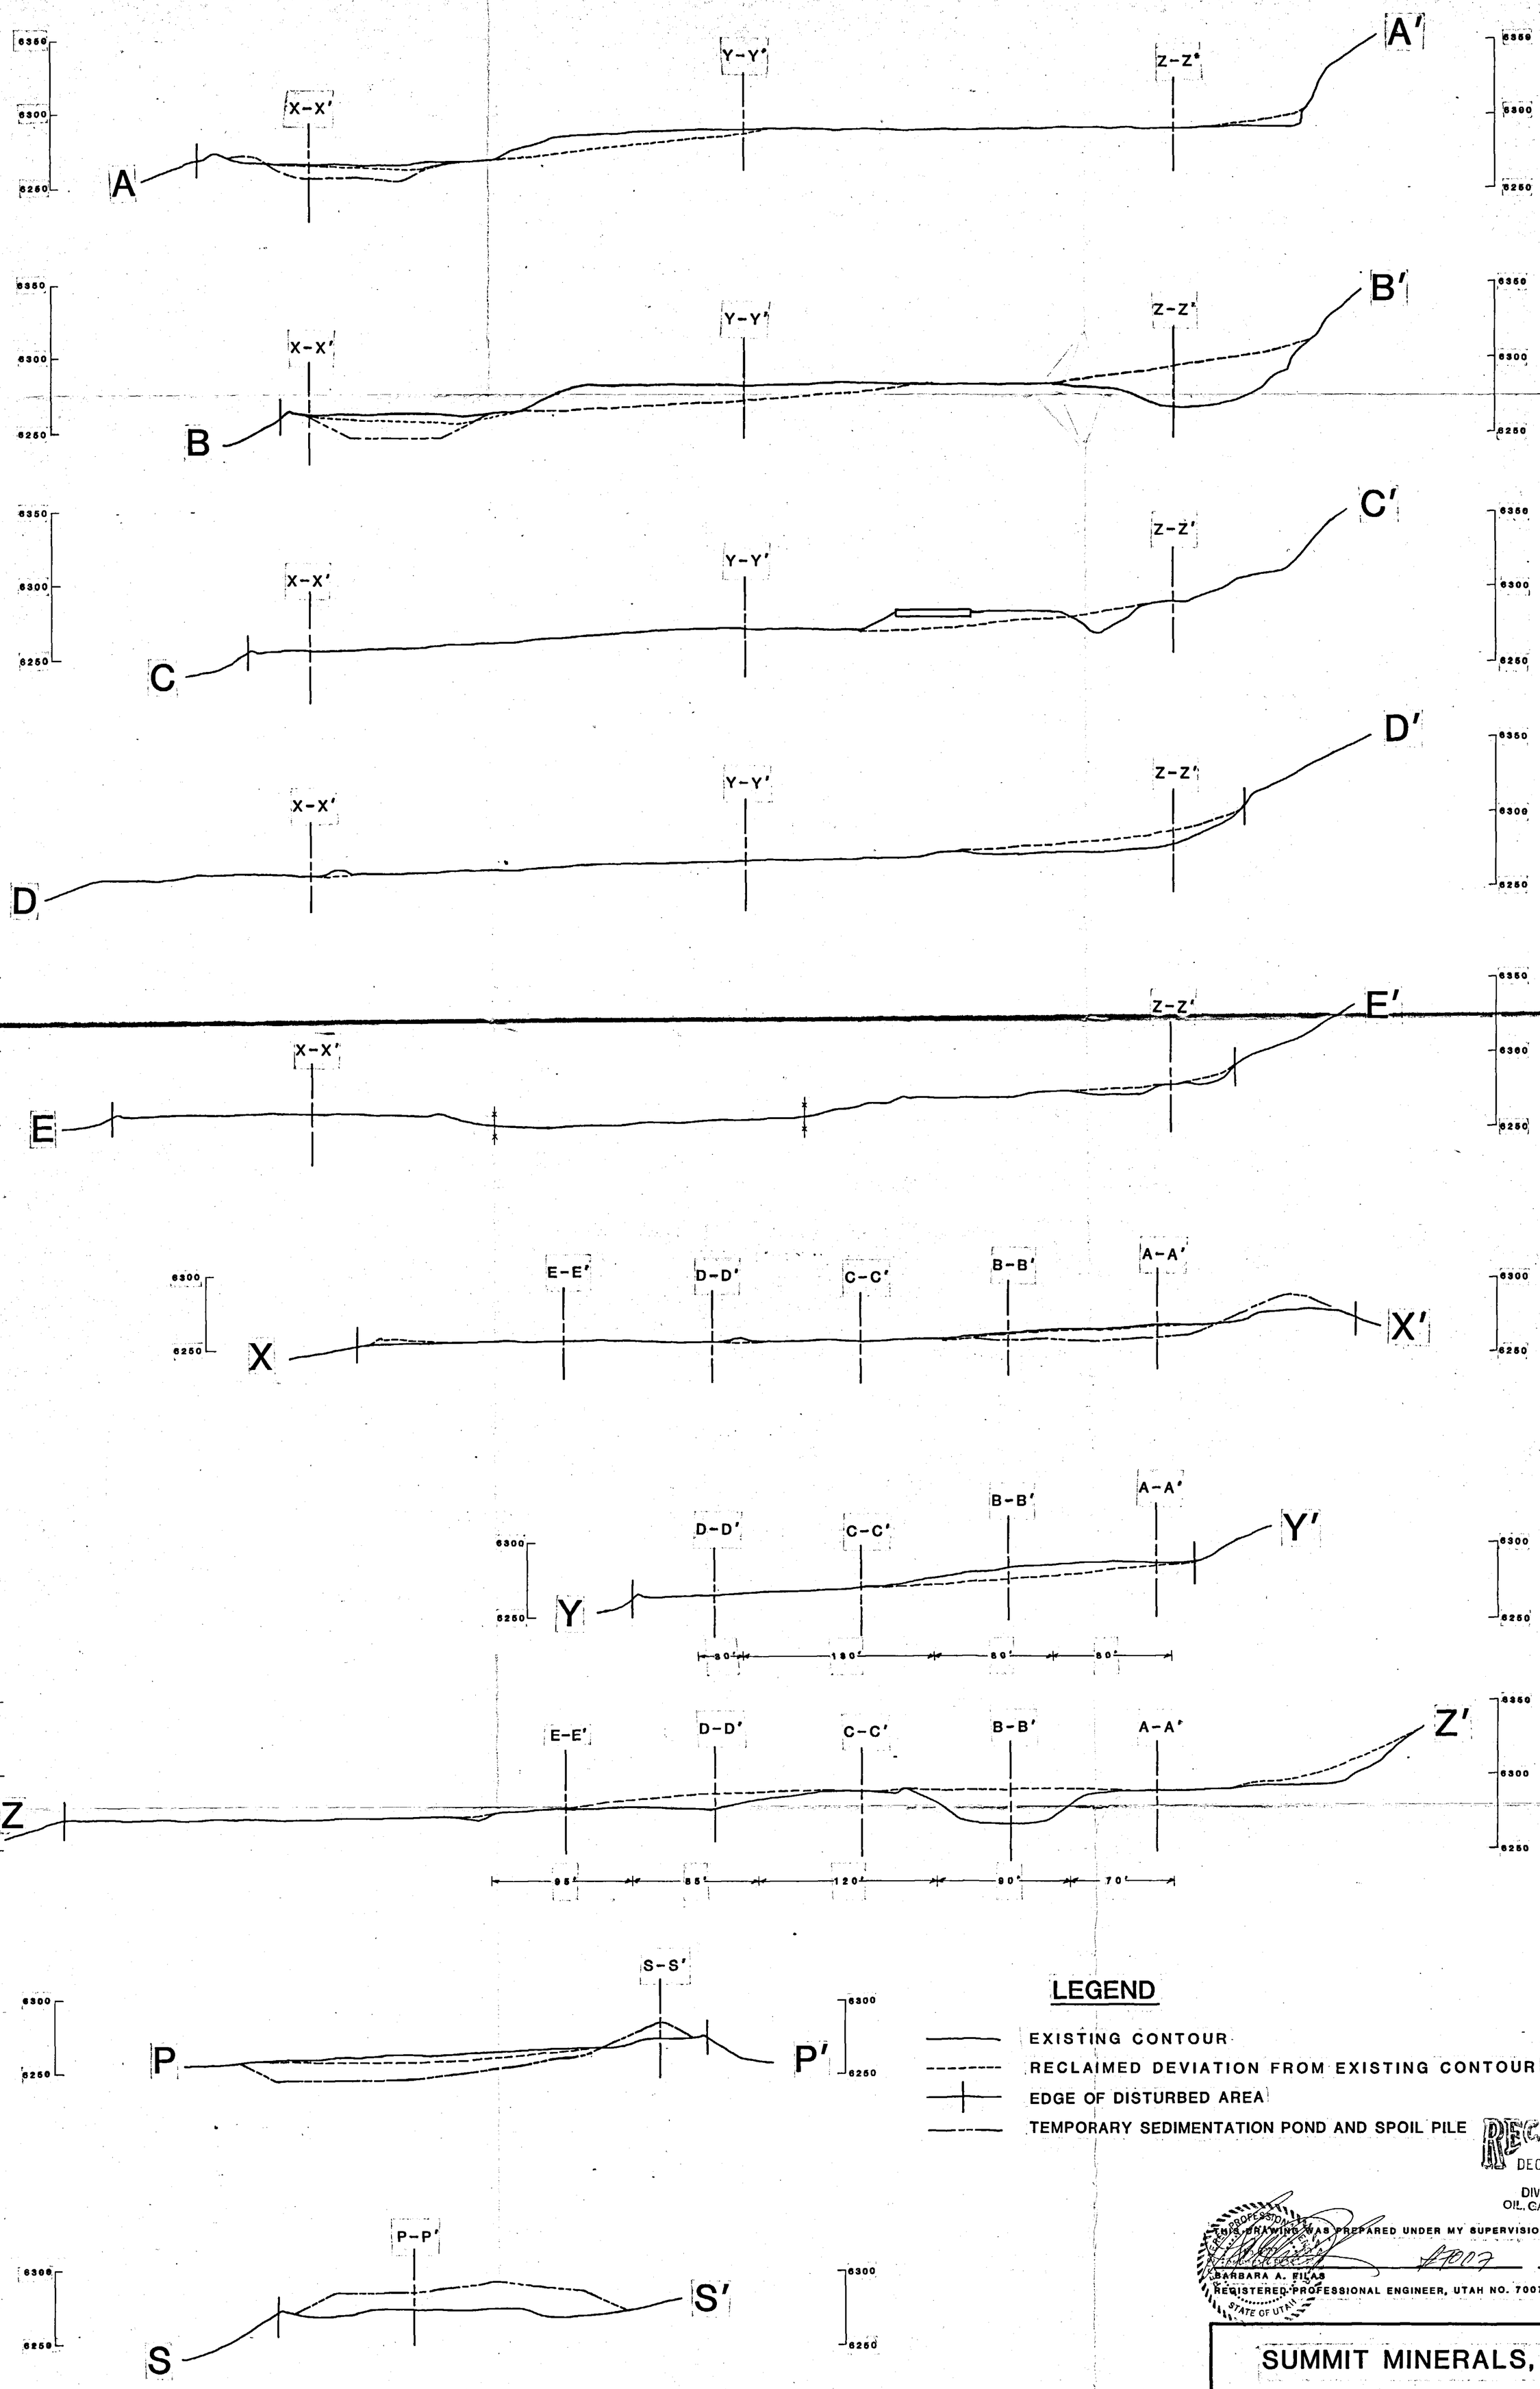

LEGEND

- EXISTING CONTOUR
- RECLAIMED DEVIATION FROM EXISTING CONTOUR
- EDGE OF DISTURBED AREA
- TEMPORARY SEDIMENTATION POND AND SPOIL PILE

RECEIVED DEC 23 1986 DIVISION OF OIL, GAS & MINING

THIS DRAWING WAS PREPARED UNDER MY SUPERVISION:

BARBARA A. FILAS — 7007 — 12/15/86 DATE

REGISTERED PROFESSIONAL ENGINEER, UTAH NO. 7007

STATE OF UTAH

SUMMIT MINERALS, INC.

RECLAIMED CROSS-SECTIONS

Drawn by: BAF 10/29/86	784.23-3
Scale: 1":50'H&V	
Ref. Dwgs.: 784.23-1 784.23-2	
Revisions: 11/21/86	