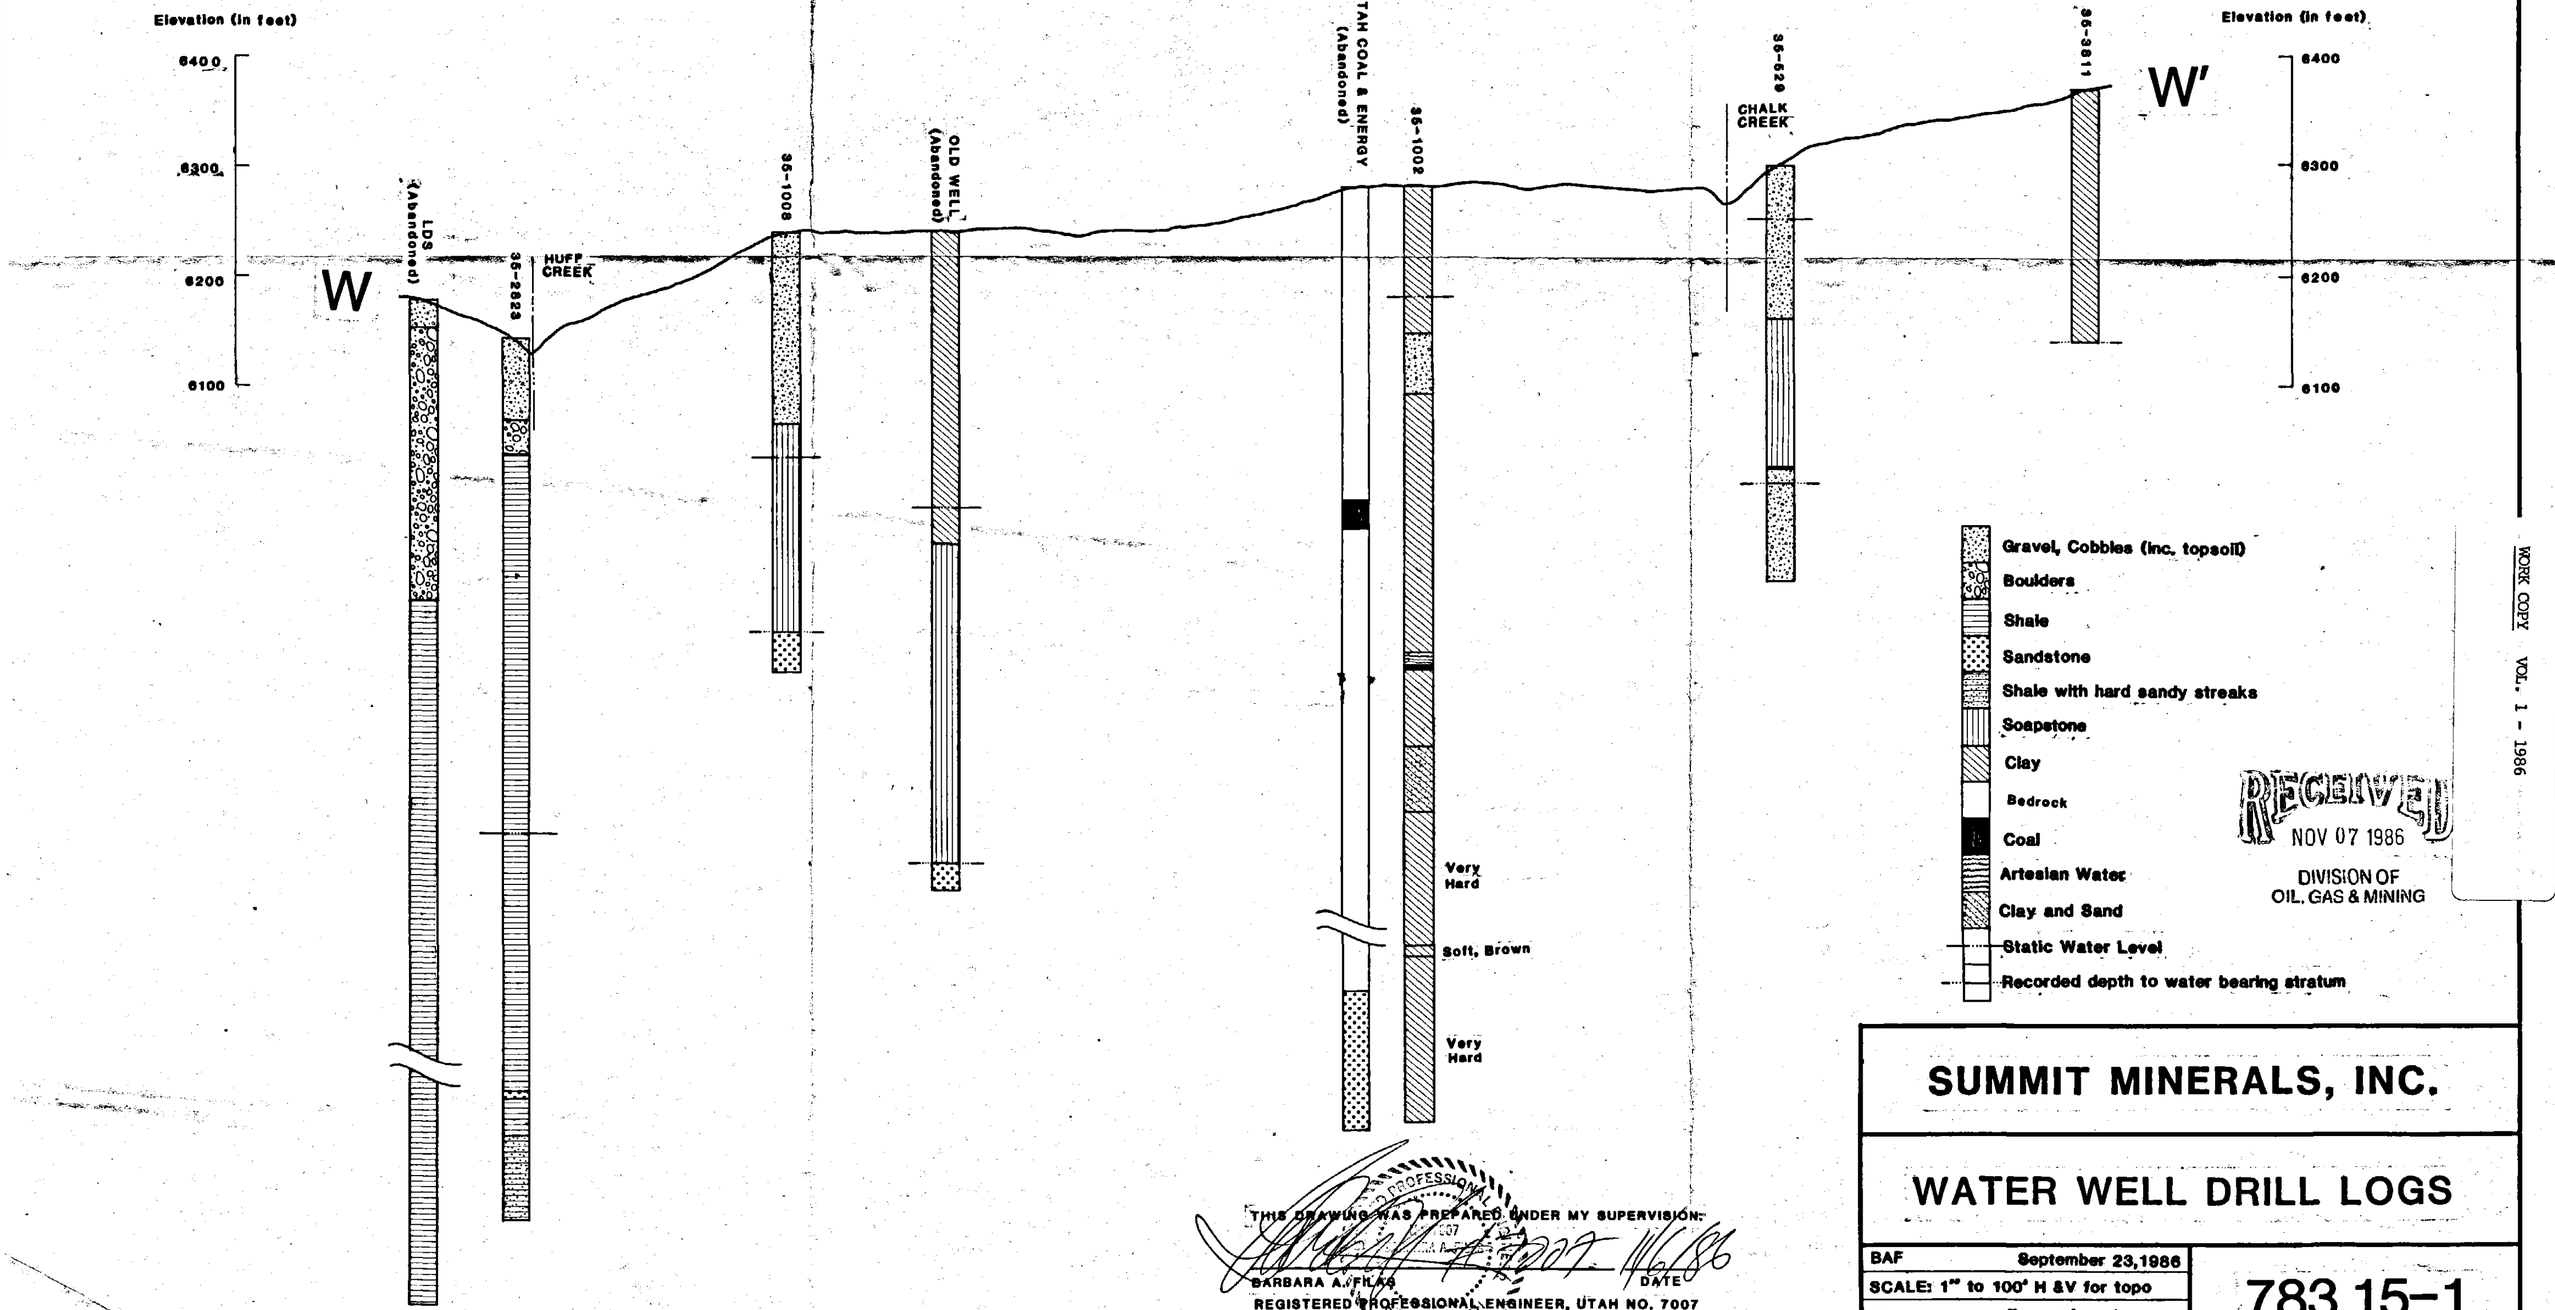

THIS DRAWING WAS PREPARED UNDER MY SUPERVISION:

BARBARA A. FILAS — DATE 11/6/86

REGISTERED PROFESSIONAL ENGINEER, UTAH NO. 7007

RECEIVED NOV 07 1986 DIVISION OF OIL, GAS & MINING

WORK COPY VOL. 1 - 1986

SUMMIT MINERALS, INC.

WATER WELL DRILL LOGS

BAF September 23,1986	783.15-1
SCALE: 1" to 100' H &V for topo	
VERT. SCALE: 1" to 20' for logs	
Ref Dwg: 783.15-2	