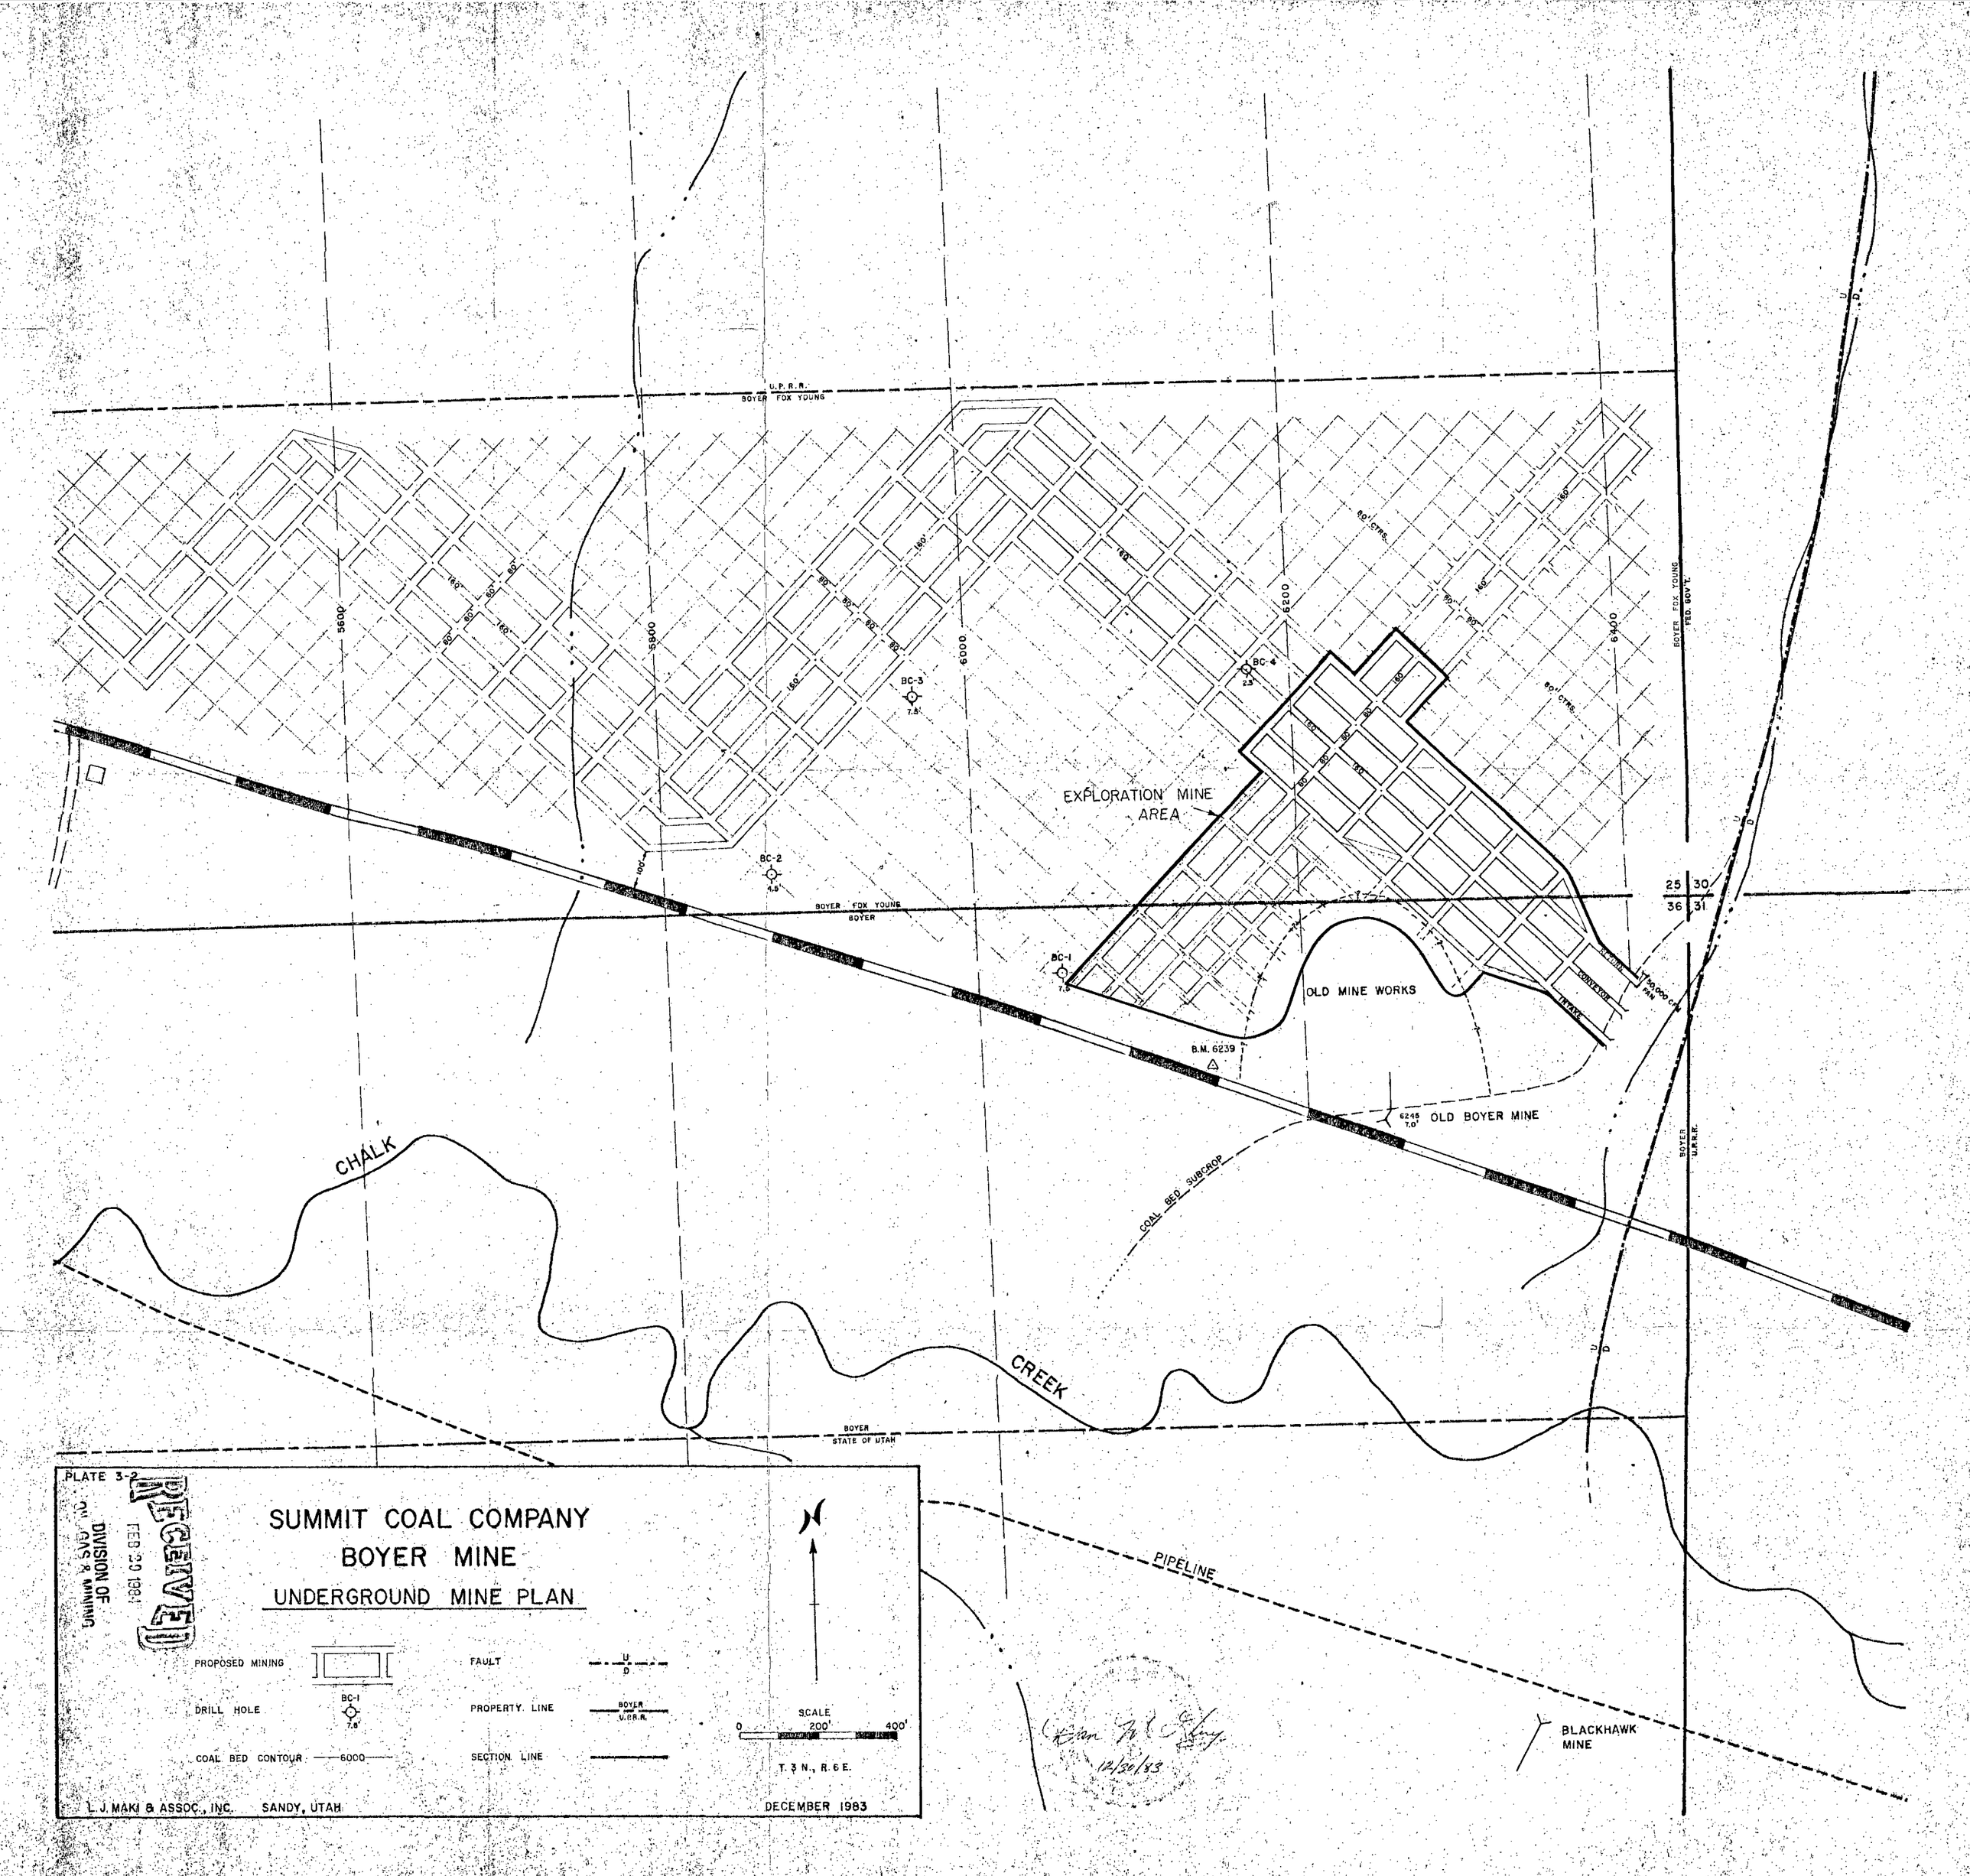

U.P.R.R.
BOYER FOX YOUNG
5600
5800
6000
6200
6400
BC-1
BC-2
BC-3
BC-4
EXPLORATION MINE AREA
OLD MINE WORKS
B.M. 6239
OLD BOYER MINE
COAL BED SUBCROP
CHALK
CREEK
BOYER
STATE OF UTAH
PIPELINE
BLACKHAWK MINE
BOYER FOX YOUNG
FED. GOV'T.
BOYER
U.P.R.R.
25 30
36 31
PLATE 3-2
SUMMIT COAL COMPANY
BOYER MINE
UNDERGROUND MINE PLAN
PROPOSED MINING
DRILL HOLE
COAL BED CONTOUR
FAULT
PROPERTY LINE
SECTION LINE
SCALE
0 200' 400'
T. 3 N., R. 6 E.
L. J. MAKI & ASSOC., INC. SANDY, UTAH
DECEMBER 1983
RECEIVED
FEB 20 1984
DIVISION OF OIL GAS & MINING
12/30/83