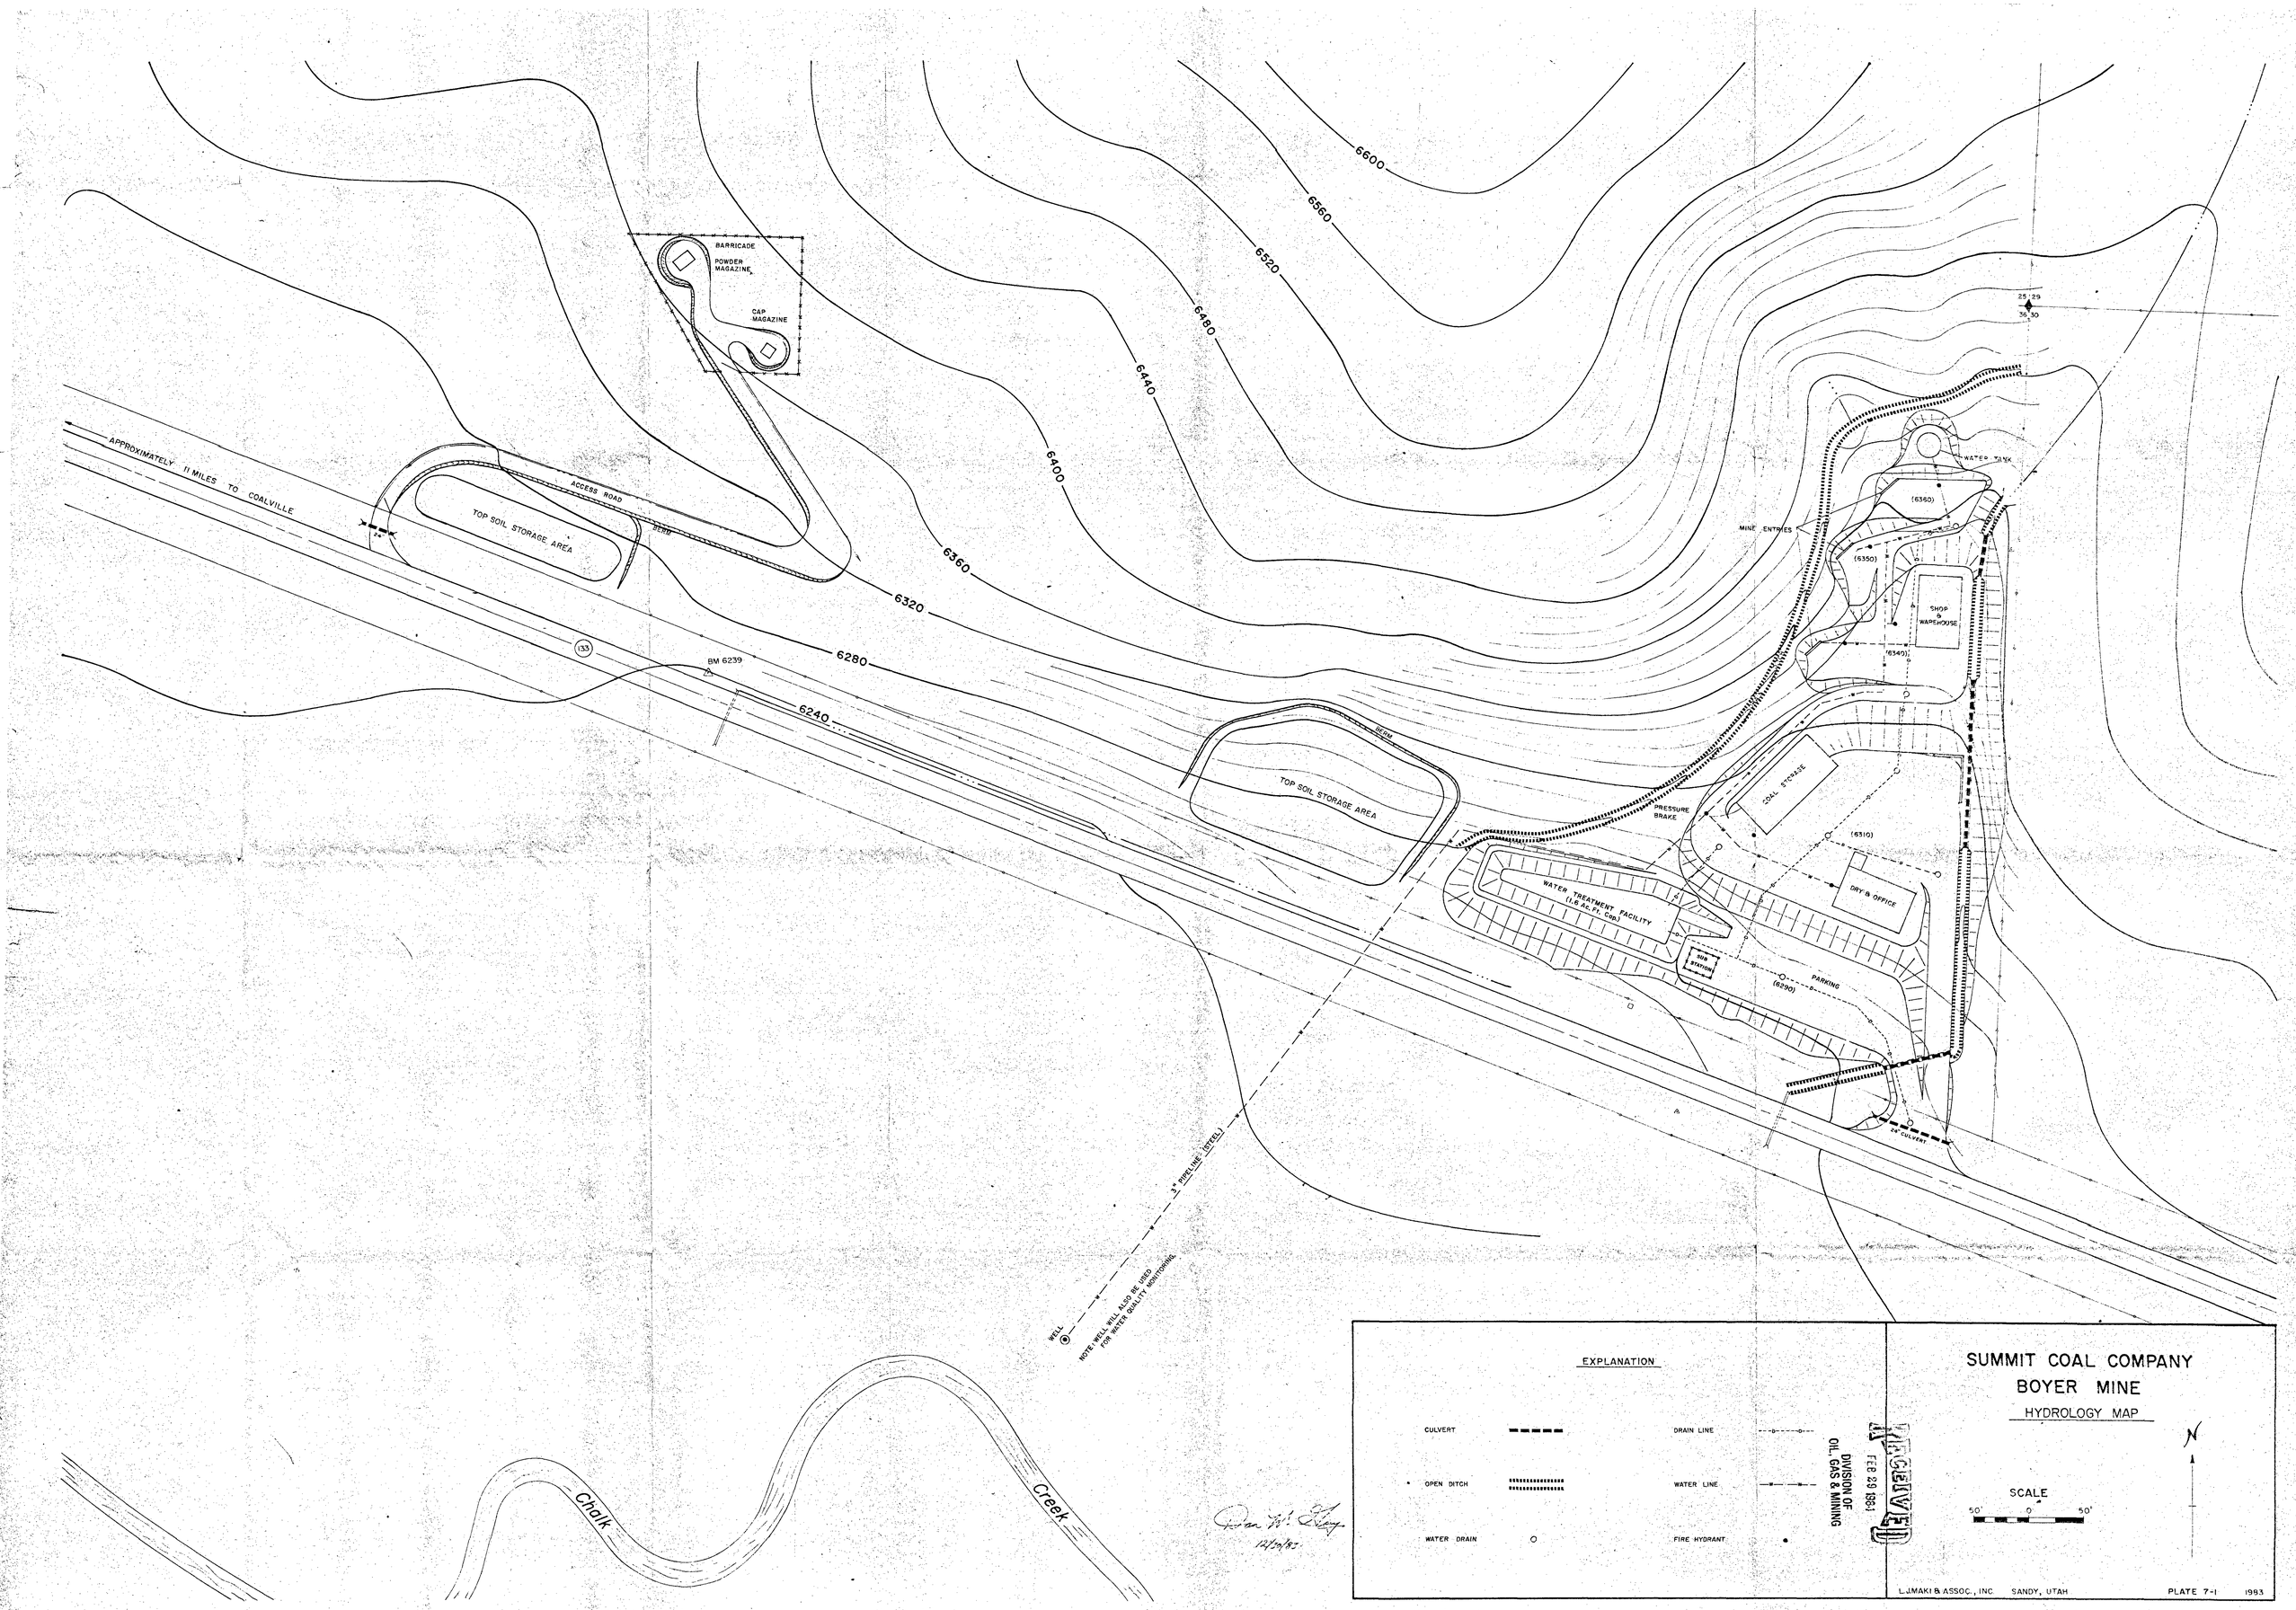
6600
6560
6520
6480
6440
6400
6360
6320
6280
6240
BARRICADE
POWDER MAGAZINE
CAP MAGAZINE
APPROXIMATELY 11 MILES TO COALVILLE
ACCESS ROAD
BERM
TOP SOIL STORAGE AREA
133
BM 6239
TOP SOIL STORAGE AREA
BERM
WATER TREATMENT FACILITY (1.6 AC.FT. CAP.)
SUB STATION
PRESSURE BRAKE
COAL STORAGE
DRY & OFFICE
PARKING
(6290)
(6310)
(6340)
(6350)
(6360)
MINE ENTRIES
SHOP & WAREHOUSE
WATER TANK
24" CULVERT
25 29
36 30
3" PIPELINE (STEEL)
WELL
NOTE: WELL WILL ALSO BE USED FOR WATER QUALITY MONITORING.
Chalk
Creek
EXPLANATION
CULVERT
OPEN DITCH
WATER DRAIN
DRAIN LINE
WATER LINE
FIRE HYDRANT
RECEIVED
FEB 23 1984
DIVISION OF OIL, GAS & MINING
SUMMIT COAL COMPANY
BOYER MINE
HYDROLOGY MAP
N
SCALE
50' 0 50'
L.J.MAKI & ASSOC., INC. SANDY, UTAH
PLATE 7-1
1983