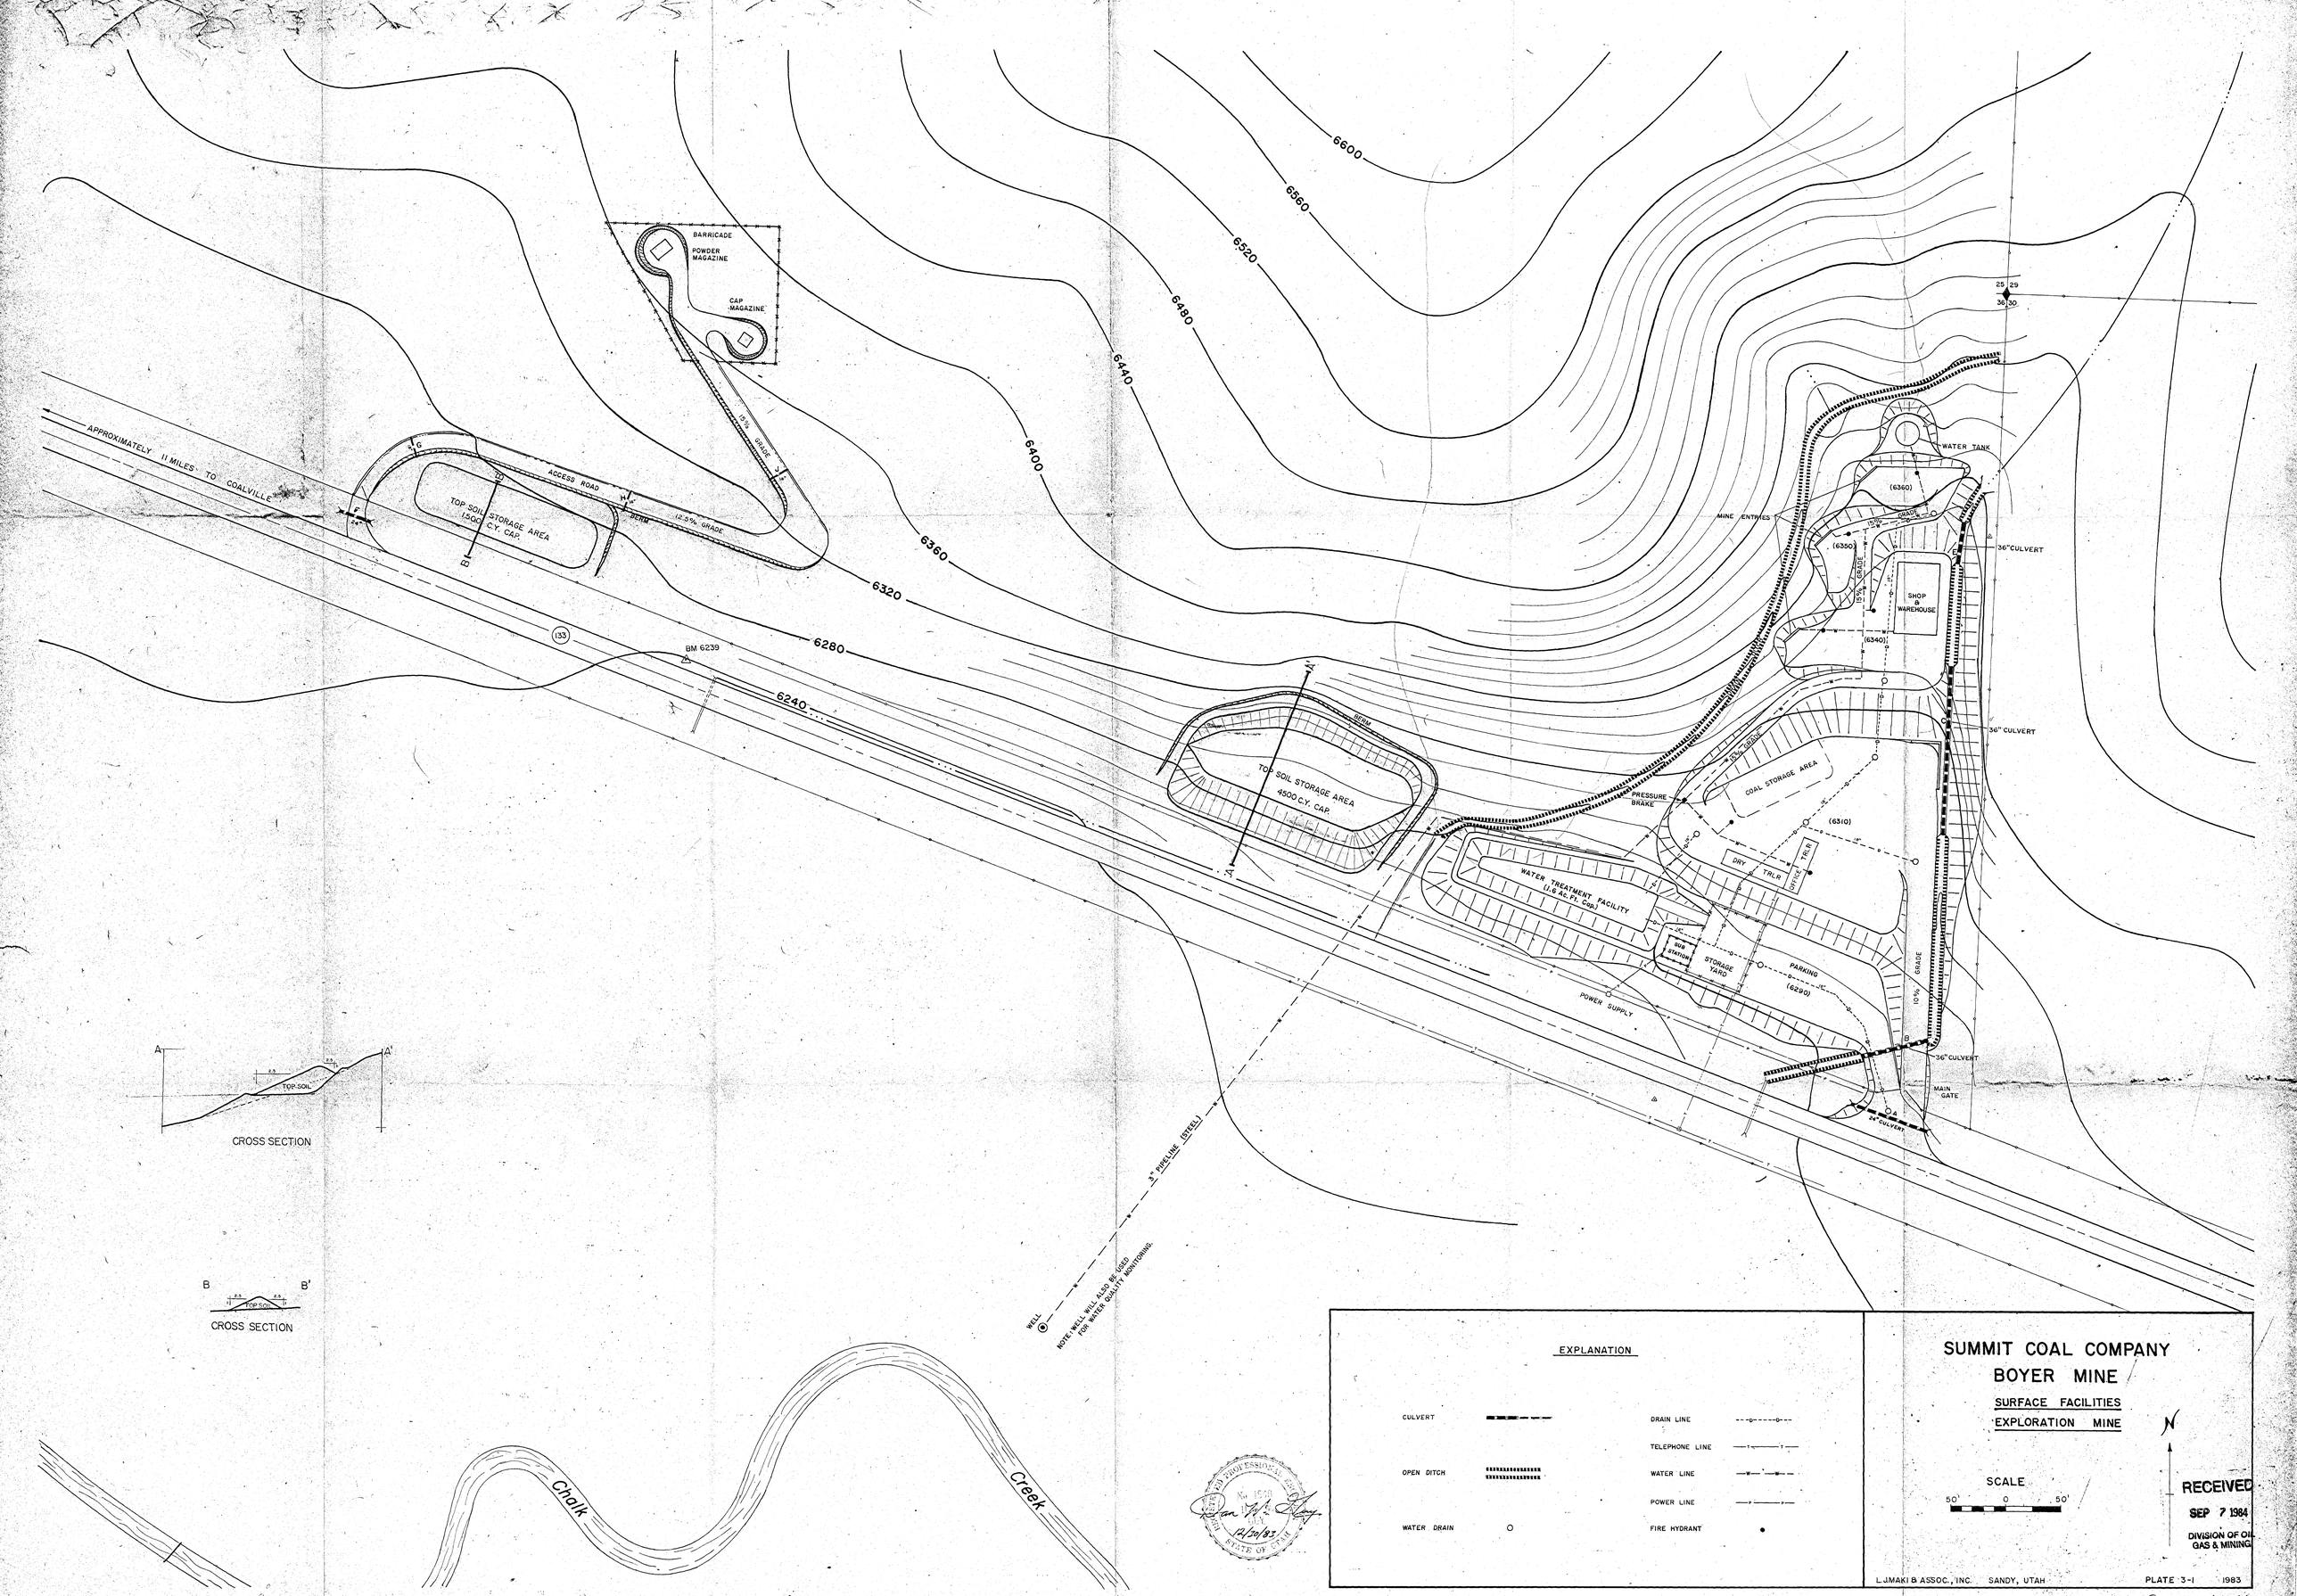

6600
6560
6520
6480
6440
6400
6360
6320
6280
6240
BARRICADE
POWDER MAGAZINE
CAP MAGAZINE
15% GRADE
APPROXIMATELY 11 MILES TO COALVILLE
ACCESS ROAD
TOP SOIL STORAGE AREA 1500 C.Y. CAP.
BERM
12.5% GRADE
133
BM 6239
TOP SOIL STORAGE AREA 4500 C.Y. CAP.
WATER TANK
(6360)
MINE ENTRIES
(6350)
SHOP & WAREHOUSE
(6340)
36" CULVERT
COAL STORAGE AREA
PRESSURE BRAKE
(6310)
DRY TRLR
OFFICE TRLR
WATER TREATMENT FACILITY (1.6 Ac. Ft. Cap.)
SUB STATION
STORAGE YARD
PARKING
(6290)
POWER SUPPLY
10% GRADE
MAIN GATE
24" CULVERT
3" PIPELINE (STEEL)
WELL
NOTE: WELL WILL ALSO BE USED FOR WATER QUALITY MONITORING.
CROSS SECTION
TOP SOIL
CROSS SECTION
Chalk
Creek
EXPLANATION
CULVERT
OPEN DITCH
WATER DRAIN
DRAIN LINE
TELEPHONE LINE
WATER LINE
POWER LINE
FIRE HYDRANT
SUMMIT COAL COMPANY
BOYER MINE
SURFACE FACILITIES
EXPLORATION MINE
SCALE
50' 0 50'
N
RECEIVED
SEP 7 1984
DIVISION OF OIL GAS & MINING
L.J.MAKI & ASSOC., INC. SANDY, UTAH
PLATE 3-1 1983
REVISED 4-16-84
REVISED 8-31-84