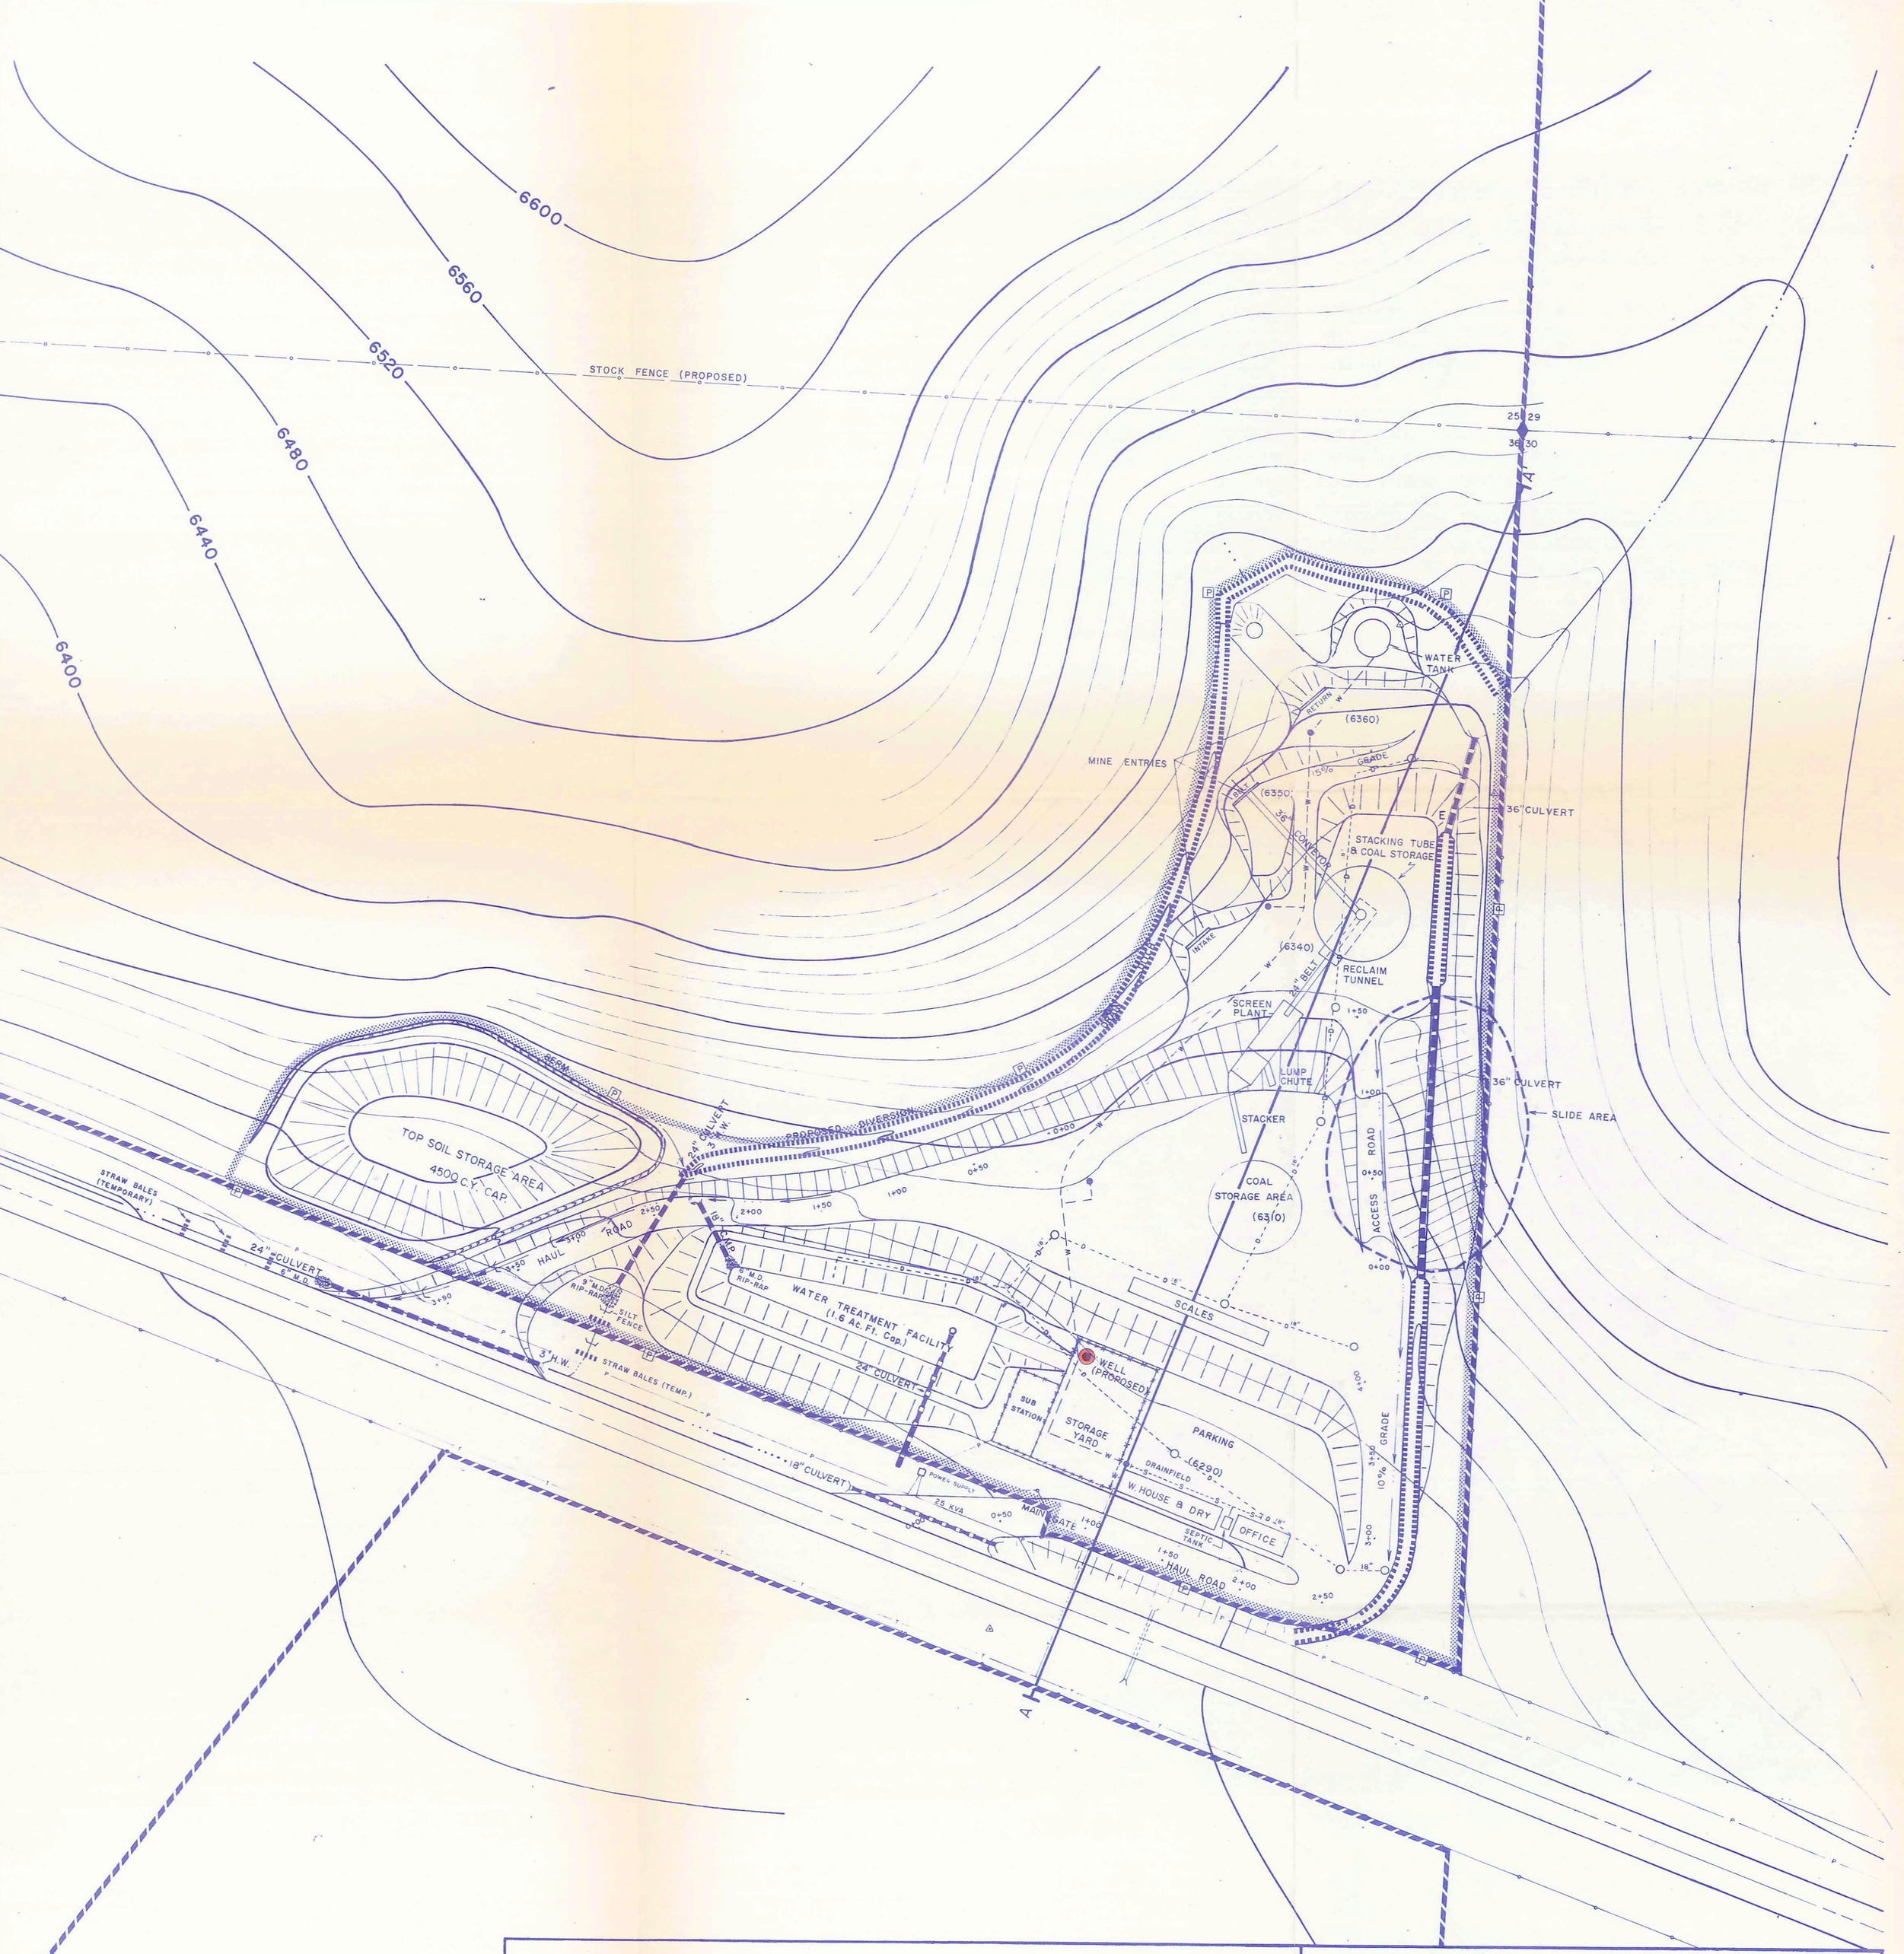

EXPLANATION

CULVERT		DRAIN LINE	--D-----D--
PERMIT BOUNDARY		TELEPHONE LINE	—T———T—
OPEN DITCH		WATER LINE	—W— —W—
STOCK FENCE		POWER LINE	—P———P—
WATER DRAIN	O	FIRE HYDRANT	●
DISTURBED AREA		PERIMETER MARKER	P

SUMMIT COAL COMPANY
BOYER MINE
SURFACE FACILITIES

RECEIVED
JAN 20 1987
DIVISION OF
OIL, GAS & MINING

SCALE
50' 0 50'

N

L.J.MAKI & ASSOC., INC. SANDY, UTAH PLATE 3-1 1983

Creek

12/30/83
8/21/86
9/13/86
10/15/86
11/20/86
1/10/87

REVISED 1-10-87
REVISED 10-23-85
REVISED 9-13-86
REVISED 10-15-86
REVISED 11-20-86
REVISED 4-16-84
REVISED 8-31-84
REVISED 9-20-85