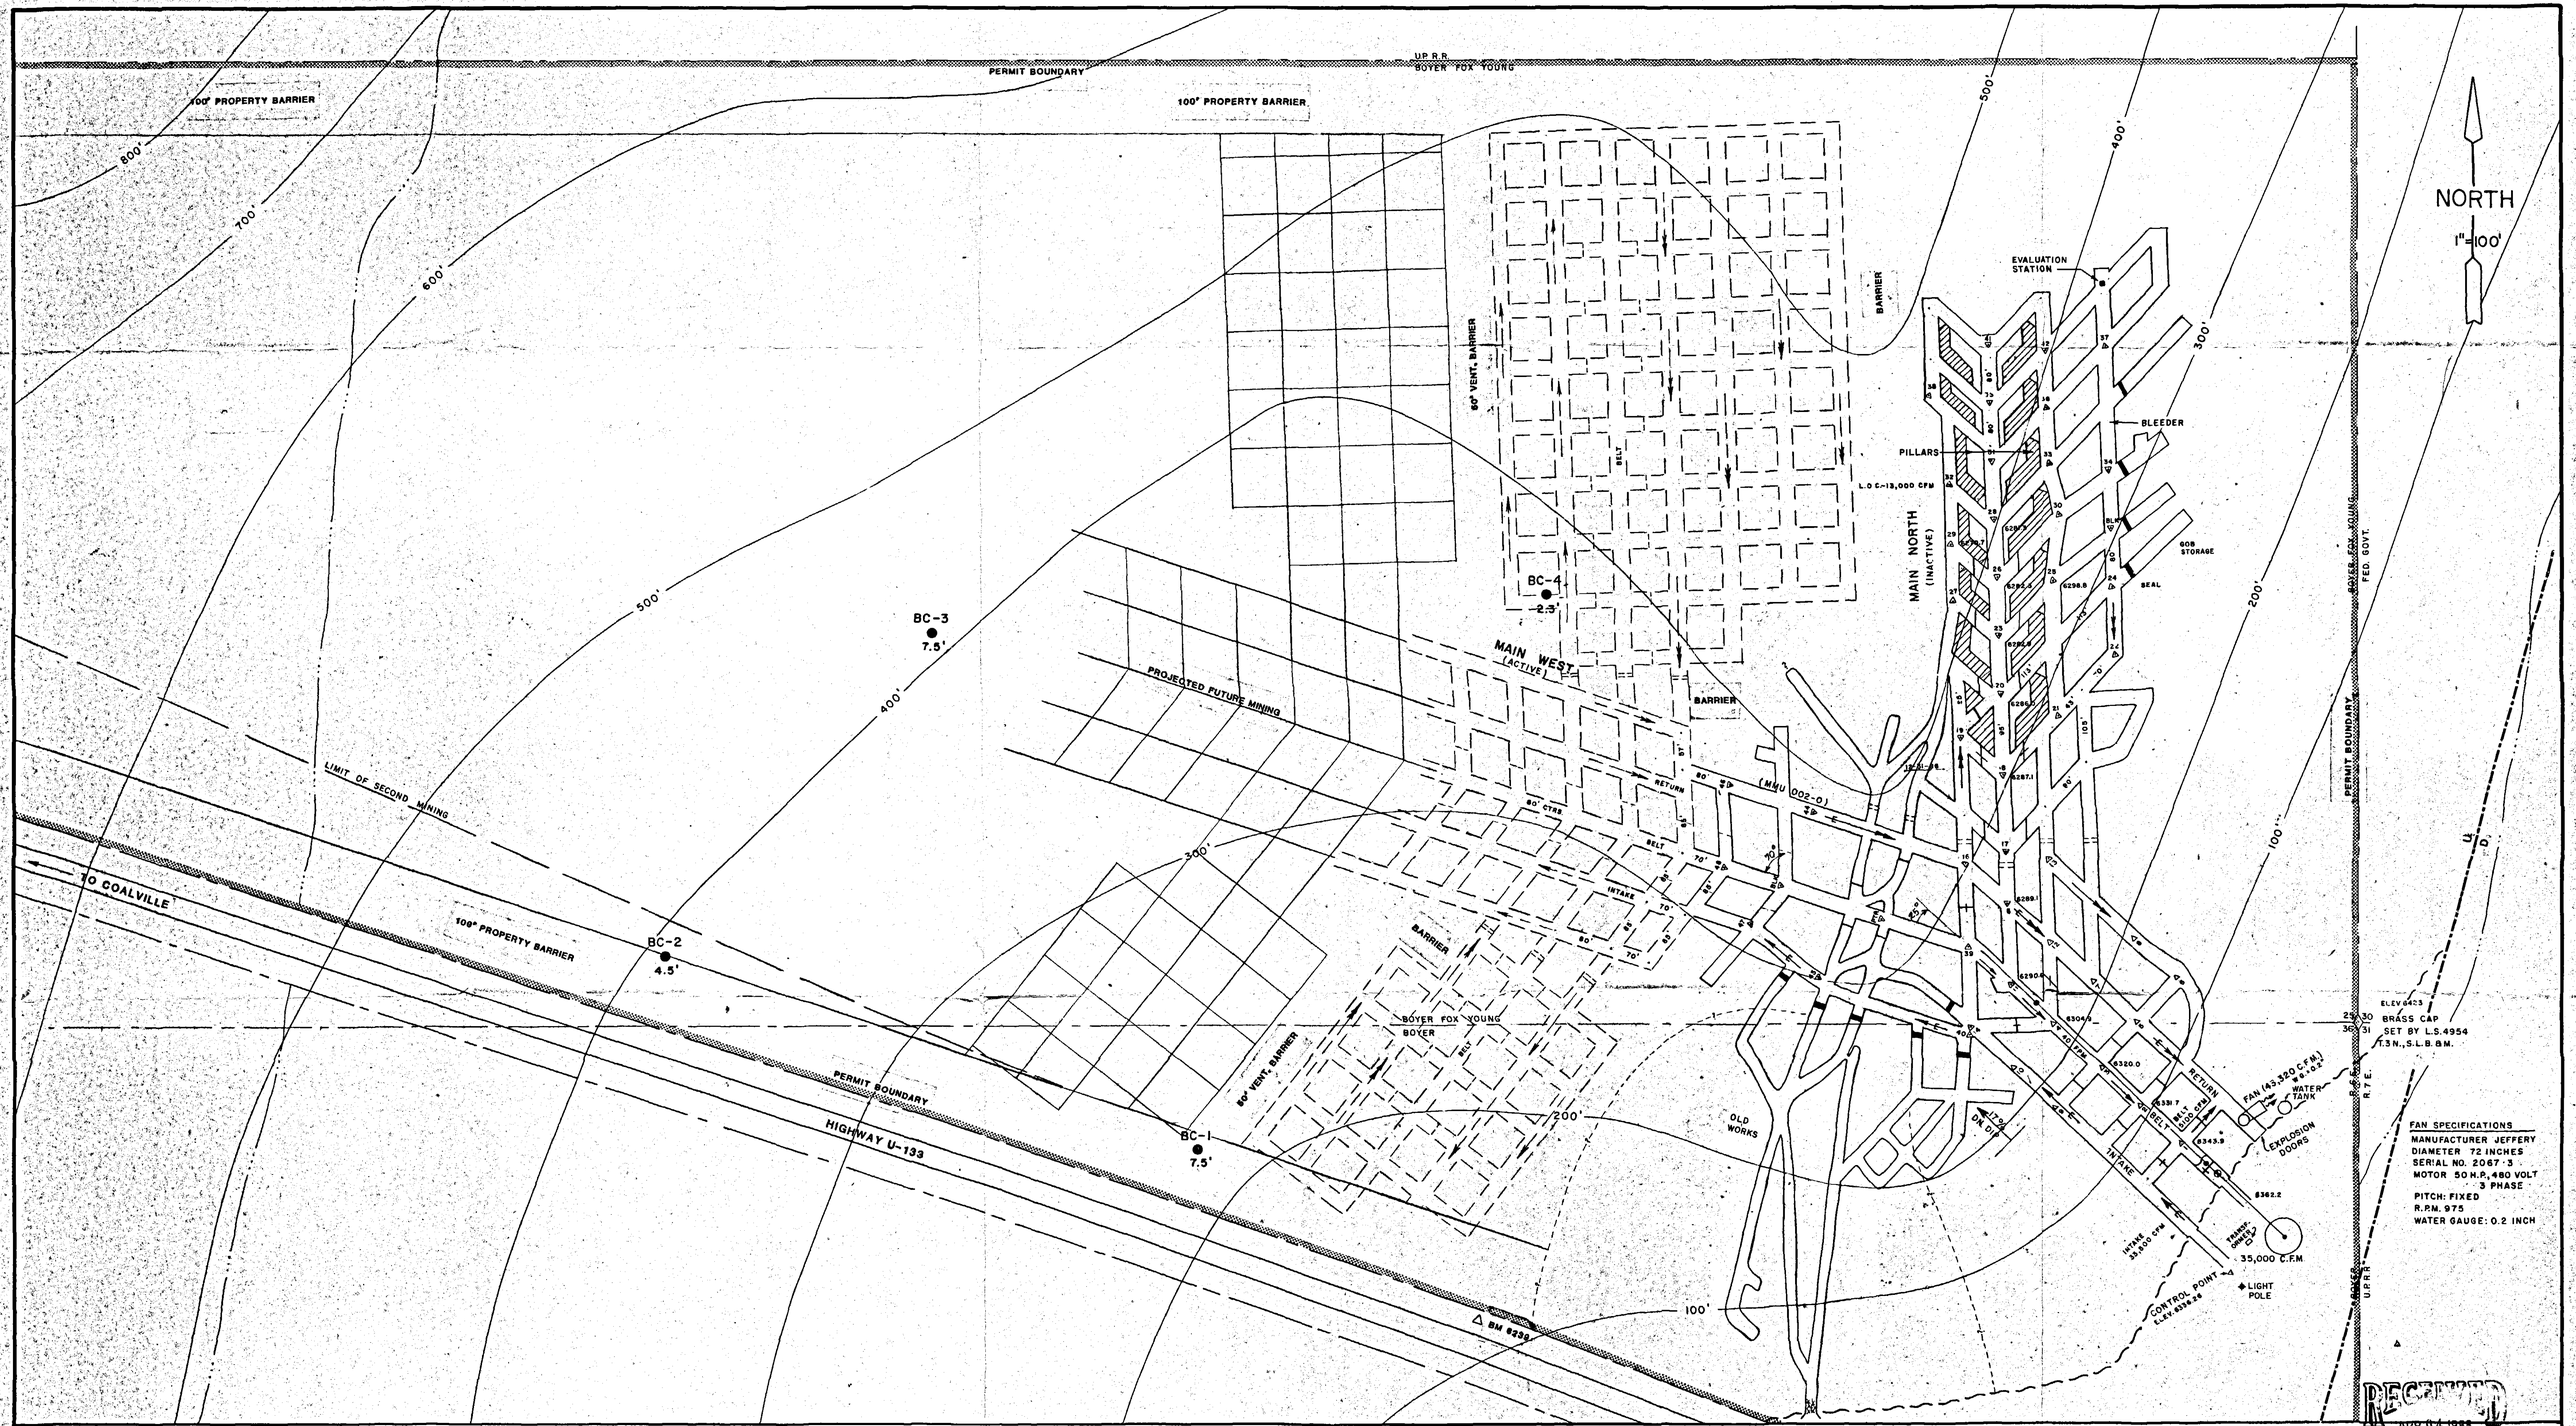

RECEIVED
APR 04 1988
DIVISION OF
OIL, GAS & MINING

LEGEND

PROPOSED MINING		VENTILATION	
STOPPING		INTAKE AIR	
REGULATOR	R	RETURN AIR	
MAN DOOR		ESCAPE ROUTES	
EQUIPMENT DOOR		PRIMARY	(INTAKE)
OVERCAST		SECONDARY	(RETURN)
SEAL		COVER LINES	400'
CONVEYOR		PROPOSED SEAL	
CONVEYOR DRIVE		PILLARED AREA	

NOTE: NO OIL OR GAS WELLS ARE KNOWN TO EXIST IN THE MINING AREA.

I, BRUCE T. S. WARE, DO HEREBY CERTIFY THAT I AM A REGISTERED LAND SURVEYOR, THAT I HOLD CERTIFICATE NO. 4502 AS PRESCRIBED BY THE LAWS OF THE STATE OF UTAH, THAT THE MINE SURVEY WAS MADE BY ME AND IS CORRECT AS SHOWN HEREON.

8-16-86
Bruce T. S. Ware

REGISTERED PROFESSIONAL ENGINEER
No. 4540
Dan W. Guy
1/15/87
5/15/87
10/15/87

BOYER MINE
SUMMIT COAL COMPANY

P.O. BOX 646 COALVILLE, UTAH 84017
SECTIONS 25 & 36, T.3N., R.6E., S.L.B.&M.
SCALE 1"=100'

3-25-88