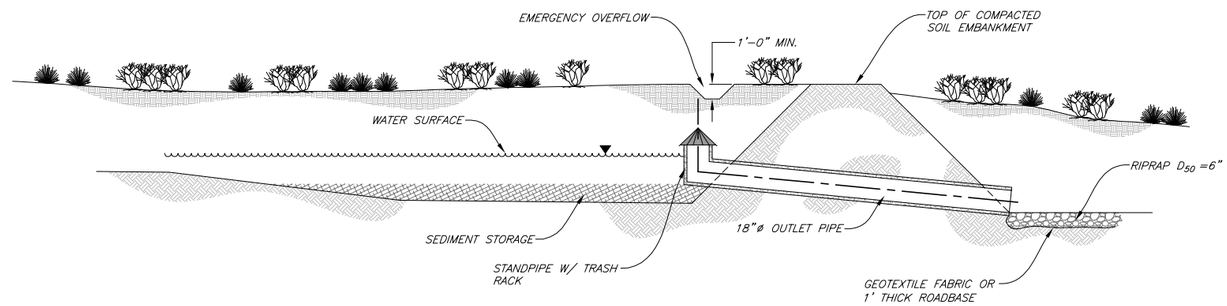

SECTION A-A SEDIMENT BASIN PROFILE

NOT TO SCALE

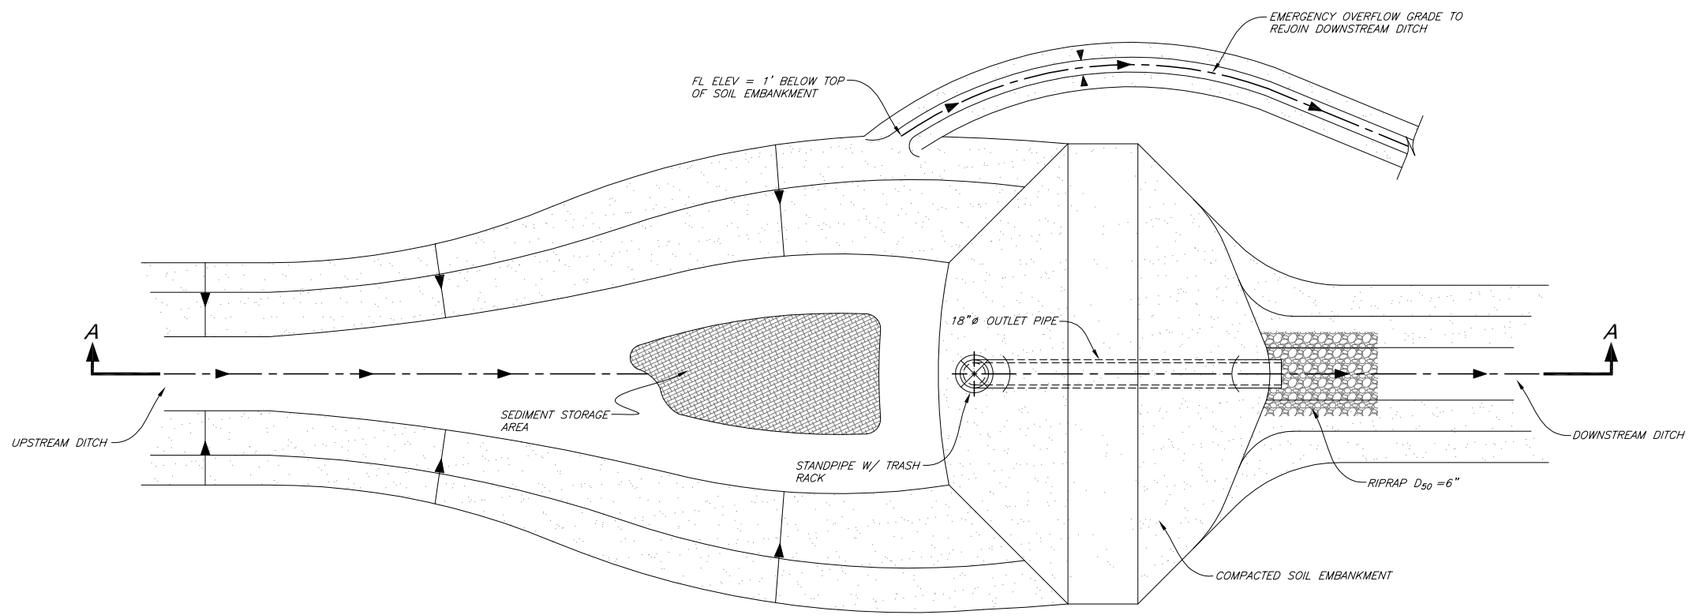

TYPICAL SEDIMENT BASIN

NOT TO SCALE

LICENSED PROFESSIONAL ENGINEER
NO. 270657
JOHN D. BJERREGAARD
STATE OF UTAH

PROJECT ENGINEER STAMP

WASATCH CIVIL
Consulting Engineering
5320 SOUTH 1950 WEST, SUITE 1
ROY CITY, UTAH 84067 (801) 775-9191

REV.	DATE	APPR.

W:\05-MISC\700-MISC\Marriott-Grvl-Pit\PERMIT\DETAILS.dwg 4/2/2009 11:25:12 AM MDT

DESIGNED J.D.B. DATE APR. 15, 2008
DRAWN C.C.S. SCALE: N.T.S.
CHECKED J.D.B.

MARRIOTT ROCK PRODUCTS
4960 WEST 2200 NORTH
PLAIN CITY, UT 84404

ROCKY POINT GRAVEL PIT
SEDIMENT BASIN DETAILS

FIGURE
2-2