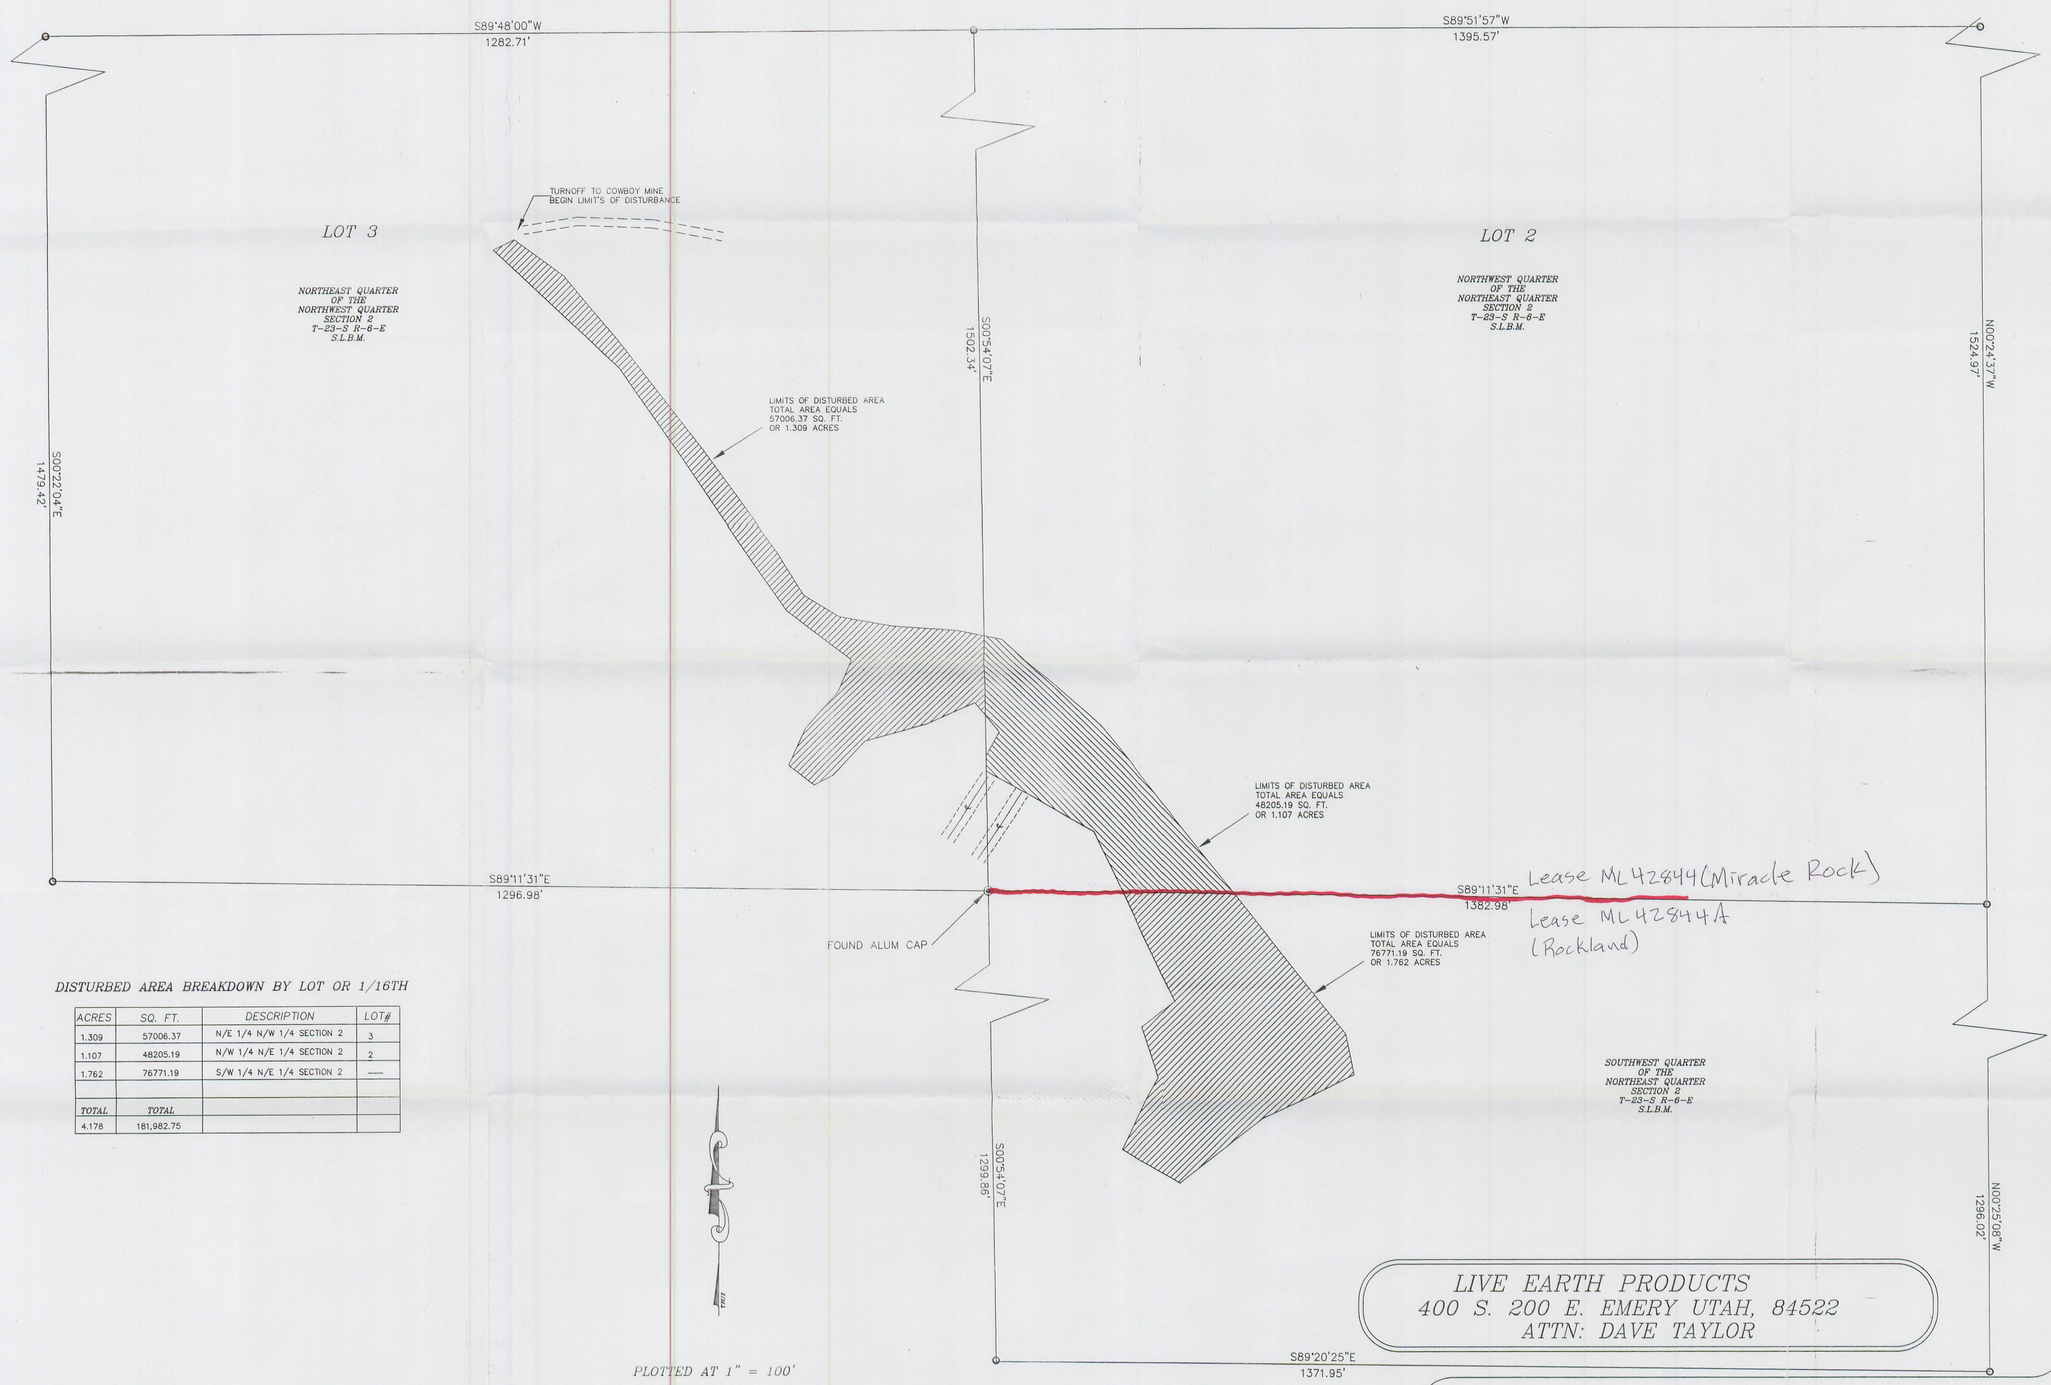

DISTURBED AREA BREAKDOWN BY LOT OR 1/16TH

ACRES	SQ. FT.	DESCRIPTION	LOT#
1.309	57006.37	N/E 1/4 N/W 1/4 SECTION 2	3
1.107	48205.19	N/W 1/4 N/E 1/4 SECTION 2	2
1.762	76771.19	S/W 1/4 N/E 1/4 SECTION 2	—
TOTAL	*TOTAL*		
4.178	181,982.75		

PLOTTED AT 1" = 100'

GRAPHIC SCALE

(IN FEET)
1 inch = 50 ft.

LIVE EARTH PRODUCTS
400 S. 200 E. EMERY UTAH, 84522
ATTN: DAVE TAYLOR

ROCKLAND MINE SITE
DISTURBED AREAS BY 1/4'S
BARKER & ASSOC. NO. *20011* SHEET *1* OF *1*

RECEIVED
JUL 14 2000
DIV. OF OIL, GAS & MINING

5/015/040

BARKER & ASSOCIATES
SURVEYING & ENGINEERING SERVICES (801) 637-2394 (FAX:801-637-2423)
36 WEST MAIN WELLINGTON, UTAH 84542 UTAH WATTS 1-888-676-2394