EXPLANATION

ACRES DISTURBED
STAGE 1 - 3.8
STAGE 2 - 2.7
STAGE 3 - 3.3
ACCESS RD 0.4
TOTAL 10.2

BACKFILL FOR RECLAMATION
STAGE 1 - 66000 CU YDS
STAGE 2 - 27000 "
STAGE 3 - 20000 "
TOTAL 113 000 CU YDS

NOTE:
BENTONITE OUTCROP HAS NO PLANT LIFE OR TOPSOIL

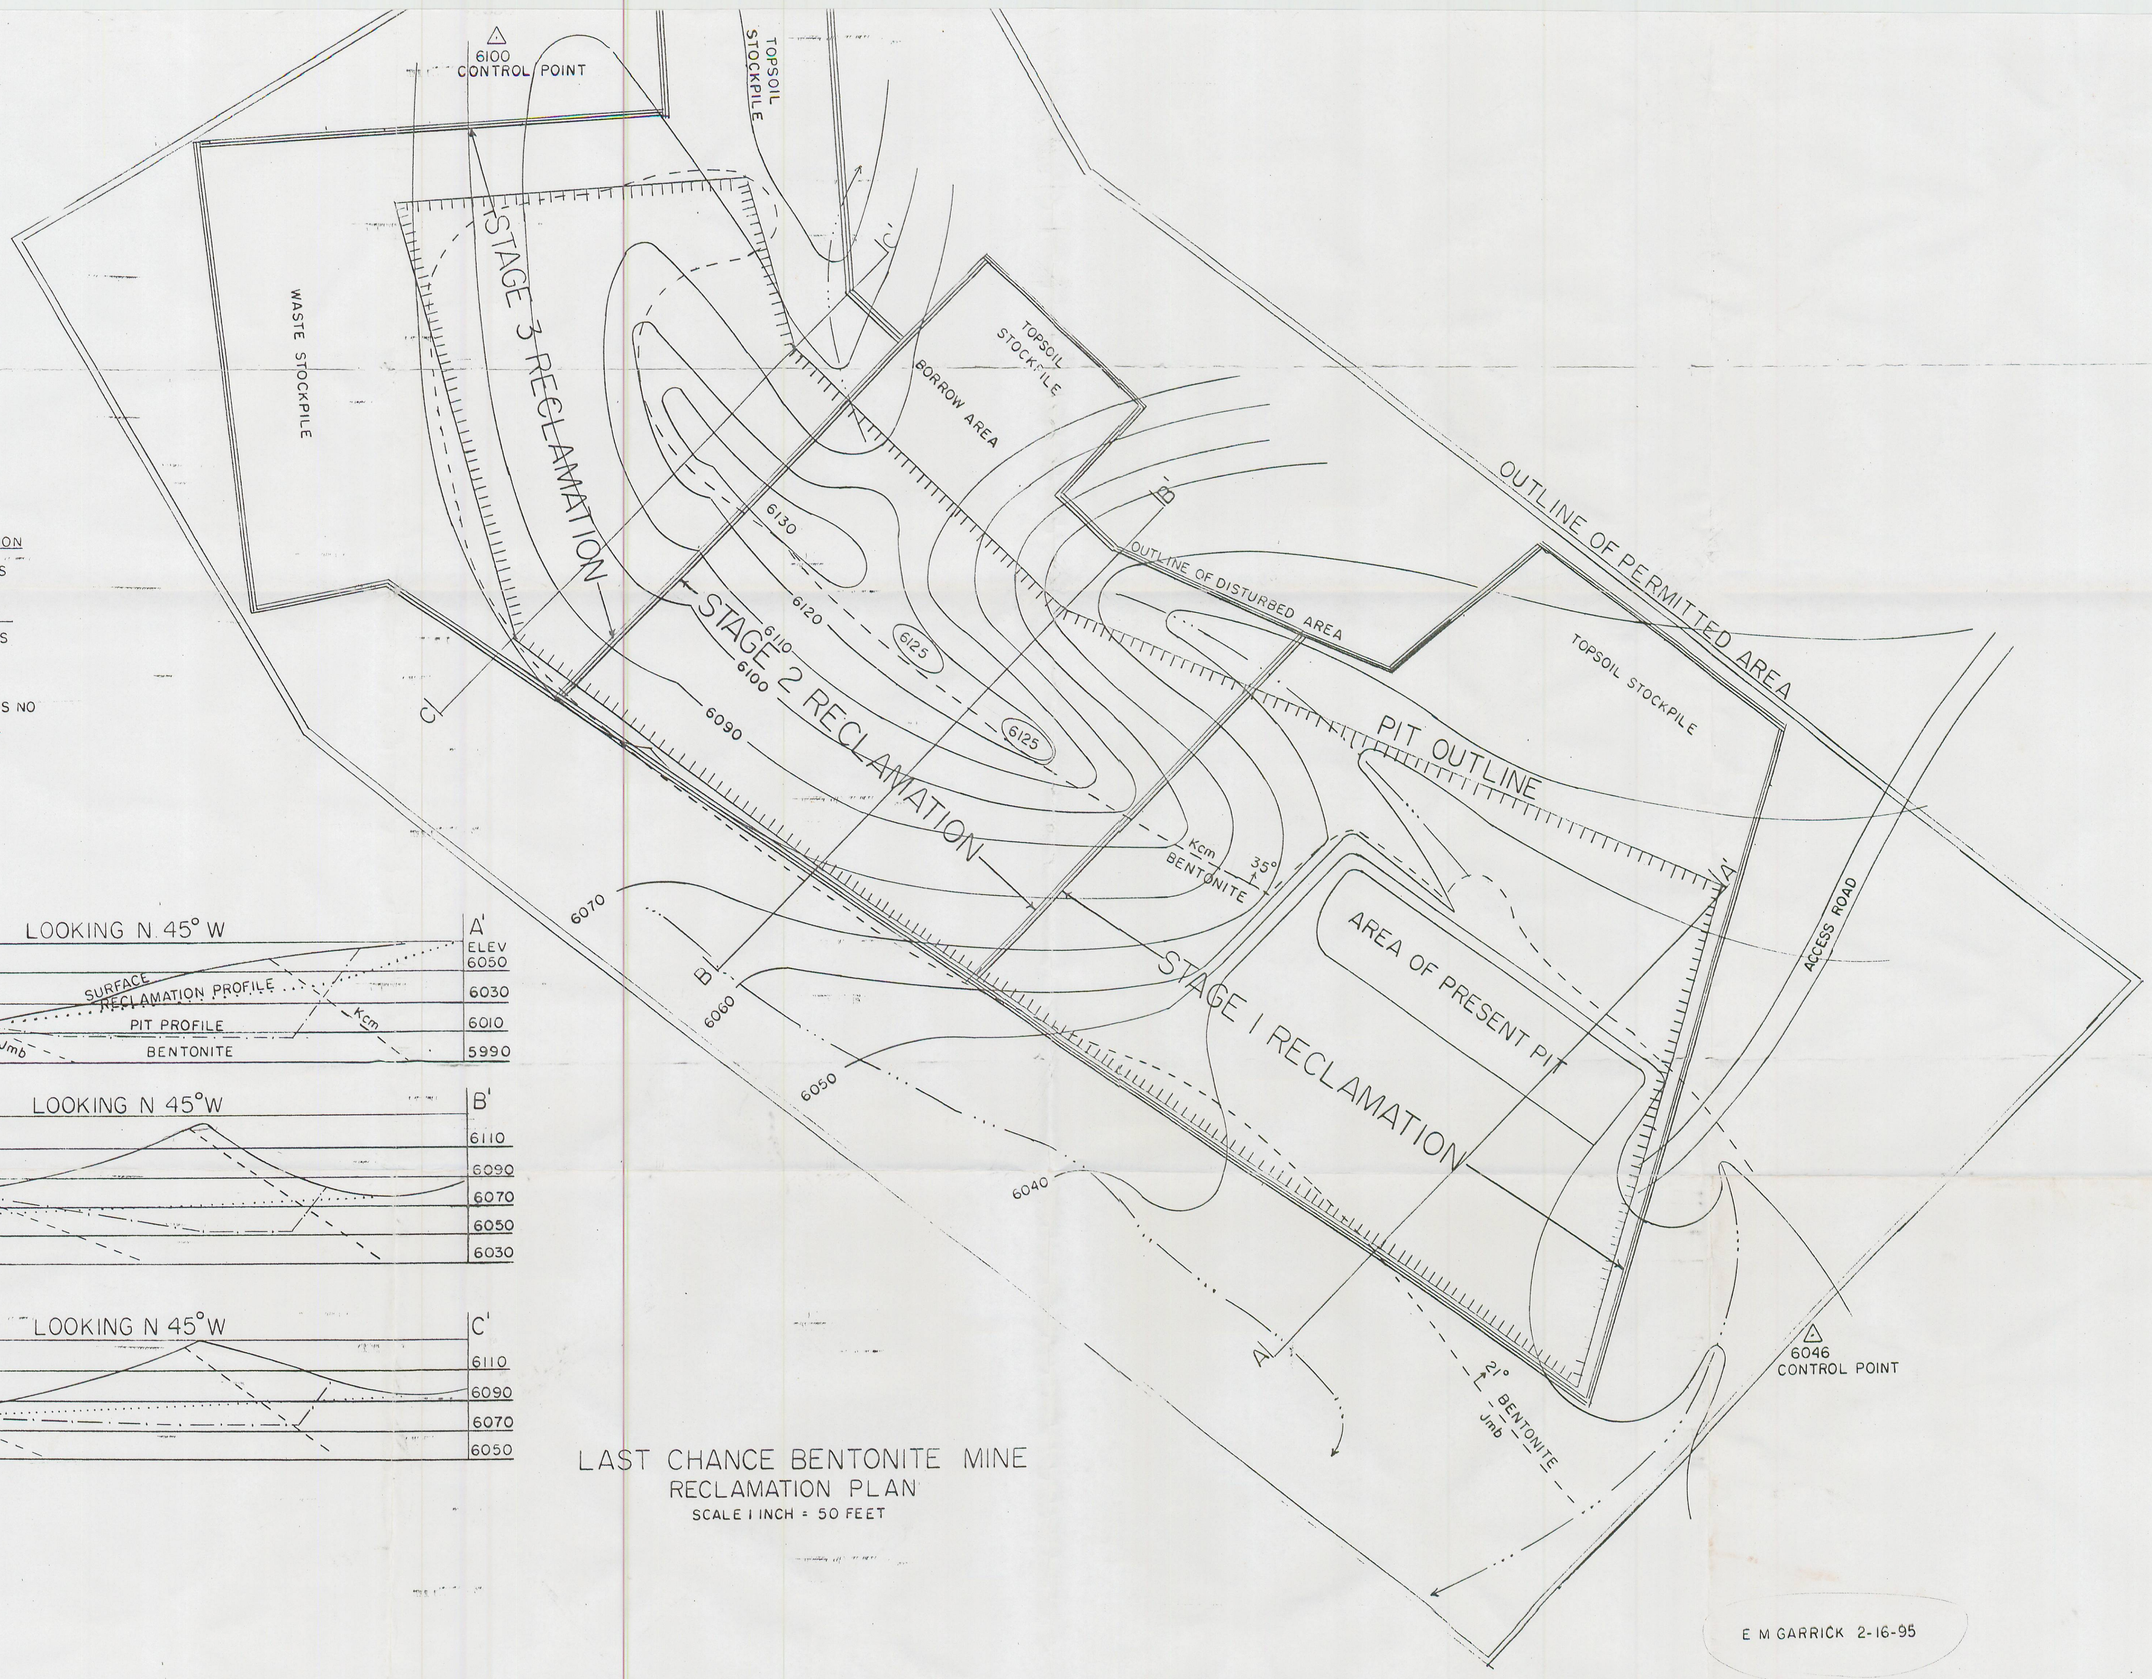

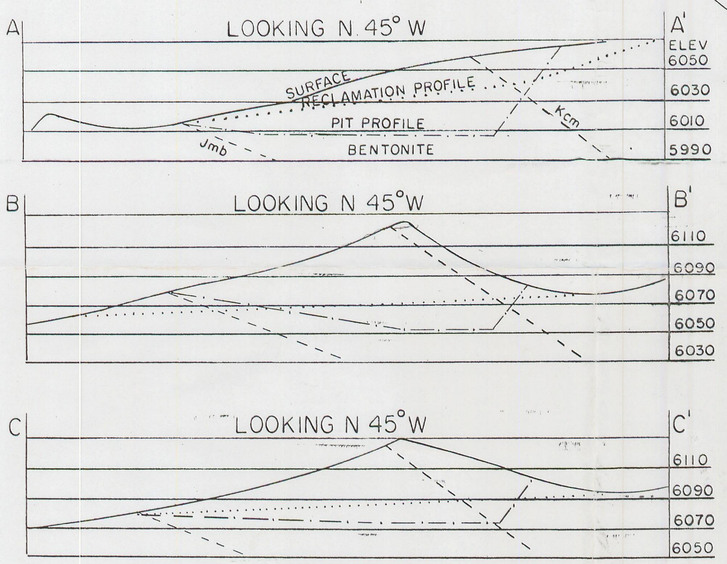

LAST CHANCE BENTONITE MINE
RECLAMATION PLAN
SCALE 1 INCH = 50 FEET

E M GARRICK 2-16-95

RECEIVED
MAY 18 2001
DIVISION OF
OIL, GAS AND MINING