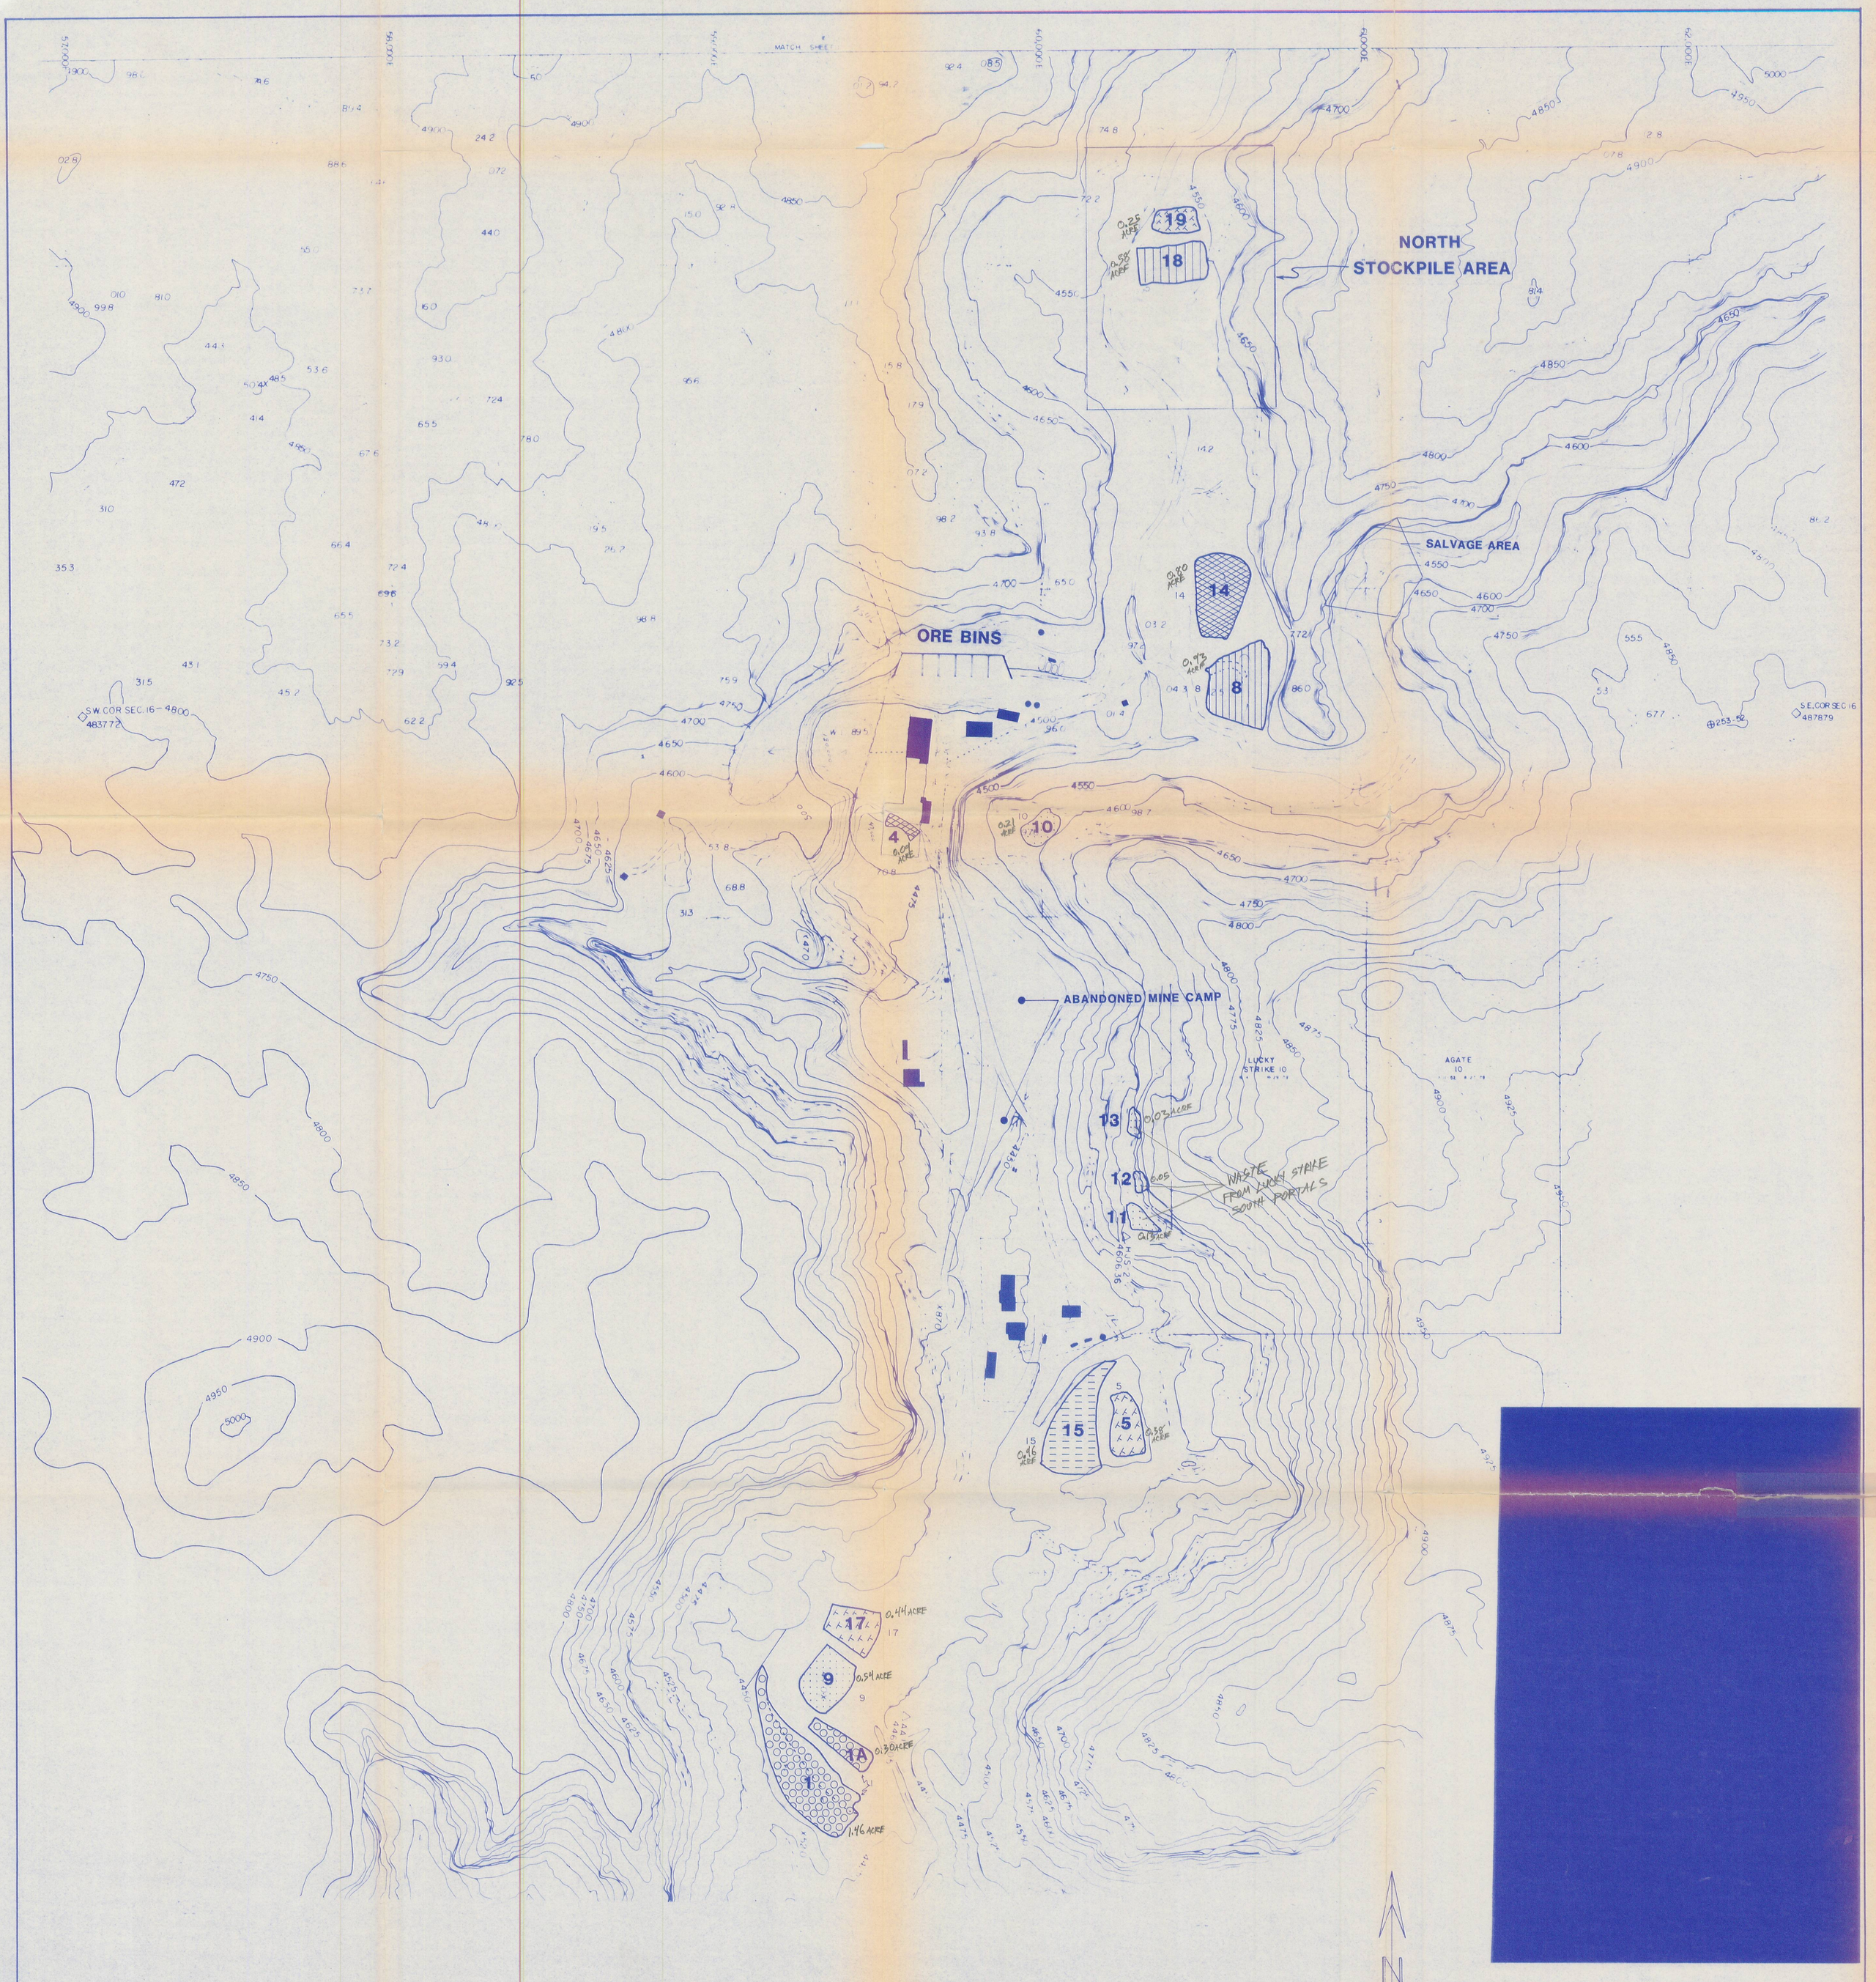

PLATEAU RESOURCES LIMITED	Revised by	Date
SHOOTARING CANYON TONY M. MINE SURFACE FACILITIES AND ORE STOCKPILE LOCATIONS	BMB	8-12-83
	BMB	9-25-83
	BMB	1-12-84
Scale 1" = 200'	Drafted by S. DANIEL Date 6/2/1983	
Checked by Date / /19	Approved by Date / /19	Map no. 7-TM-17A

Cont. Int: 10'
ACT/017/001

PLATE 2