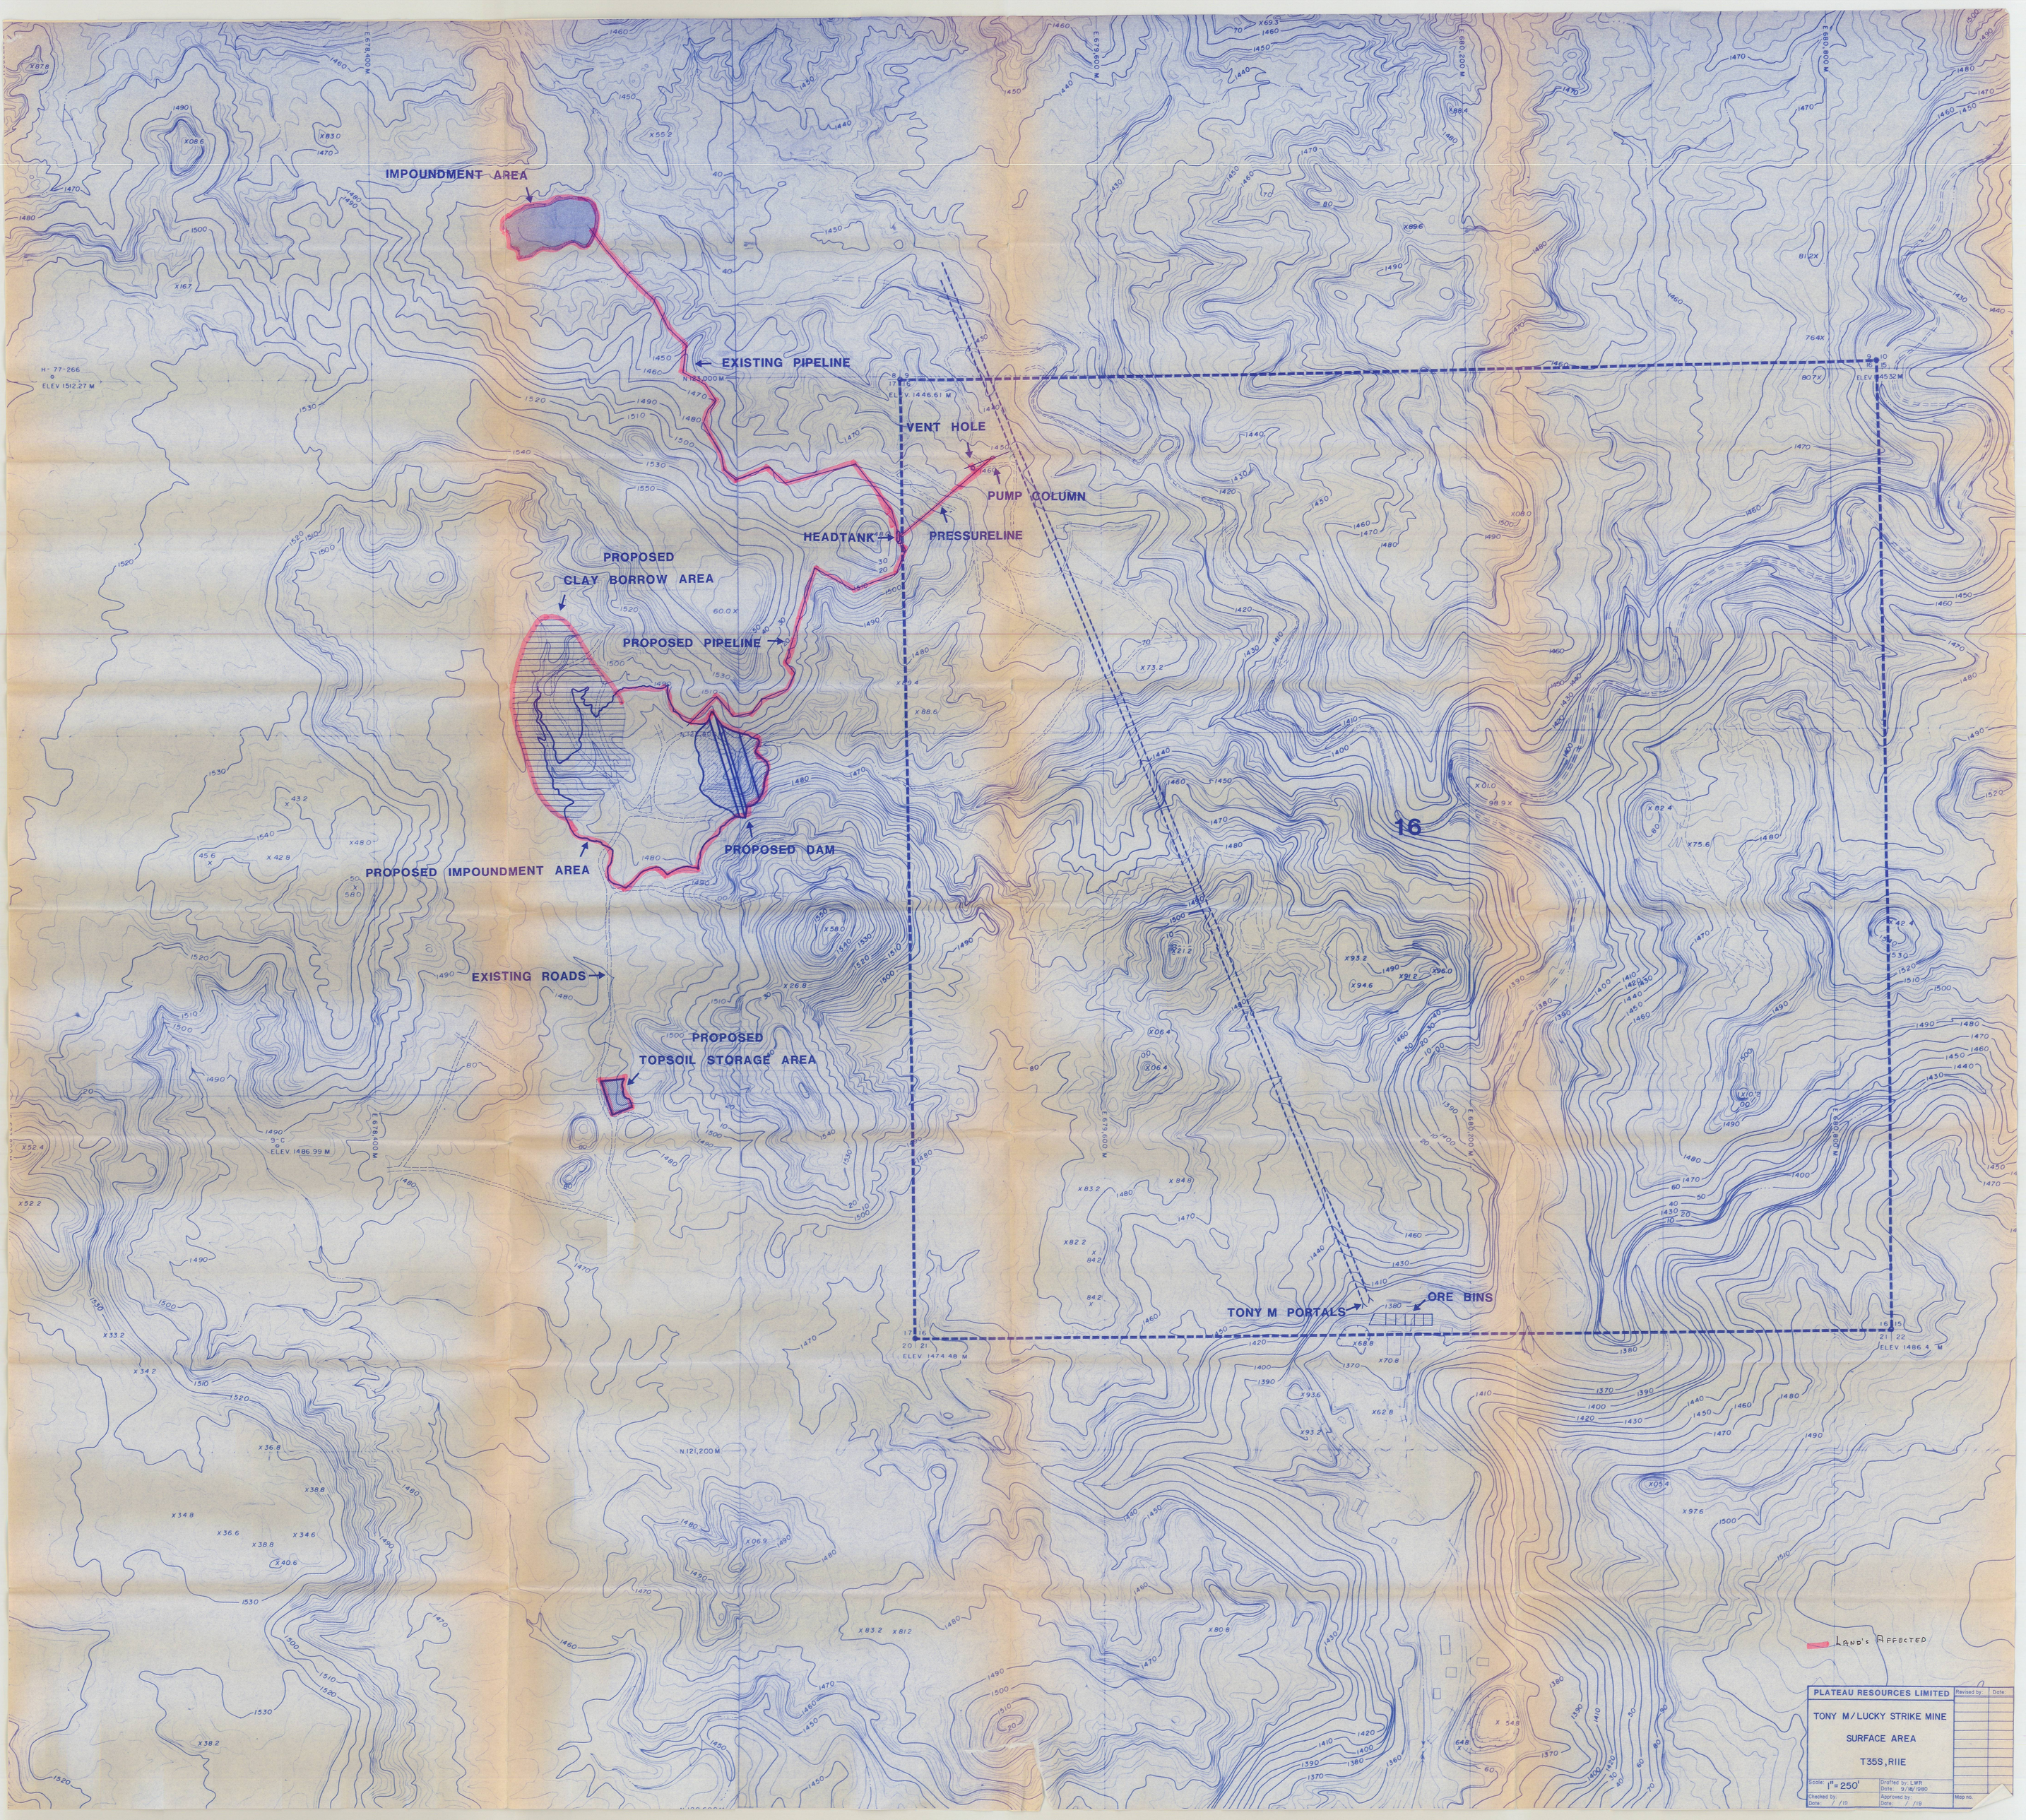
IMPOUNDMENT AREA
EXISTING PIPELINE
VENT HOLE
PUMP COLUMN
HEADTANK
PRESSURELINE
PROPOSED
CLAY BORROW AREA
PROPOSED PIPELINE
PROPOSED DAM
PROPOSED IMPOUNDMENT AREA
EXISTING ROADS
PROPOSED
TOPSOIL STORAGE AREA
TONY M PORTALS
ORE BINS
16
LAND'S AFFECTED
PLATEAU RESOURCES LIMITED
TONY M/LUCKY STRIKE MINE
SURFACE AREA
T35S, R11E
Scale: 1" = 250'
Drafted by: LWR
Date: 9/18/1980
Checked by:
Approved by:
Revised by:
Date:
Map no.