S/017/0031

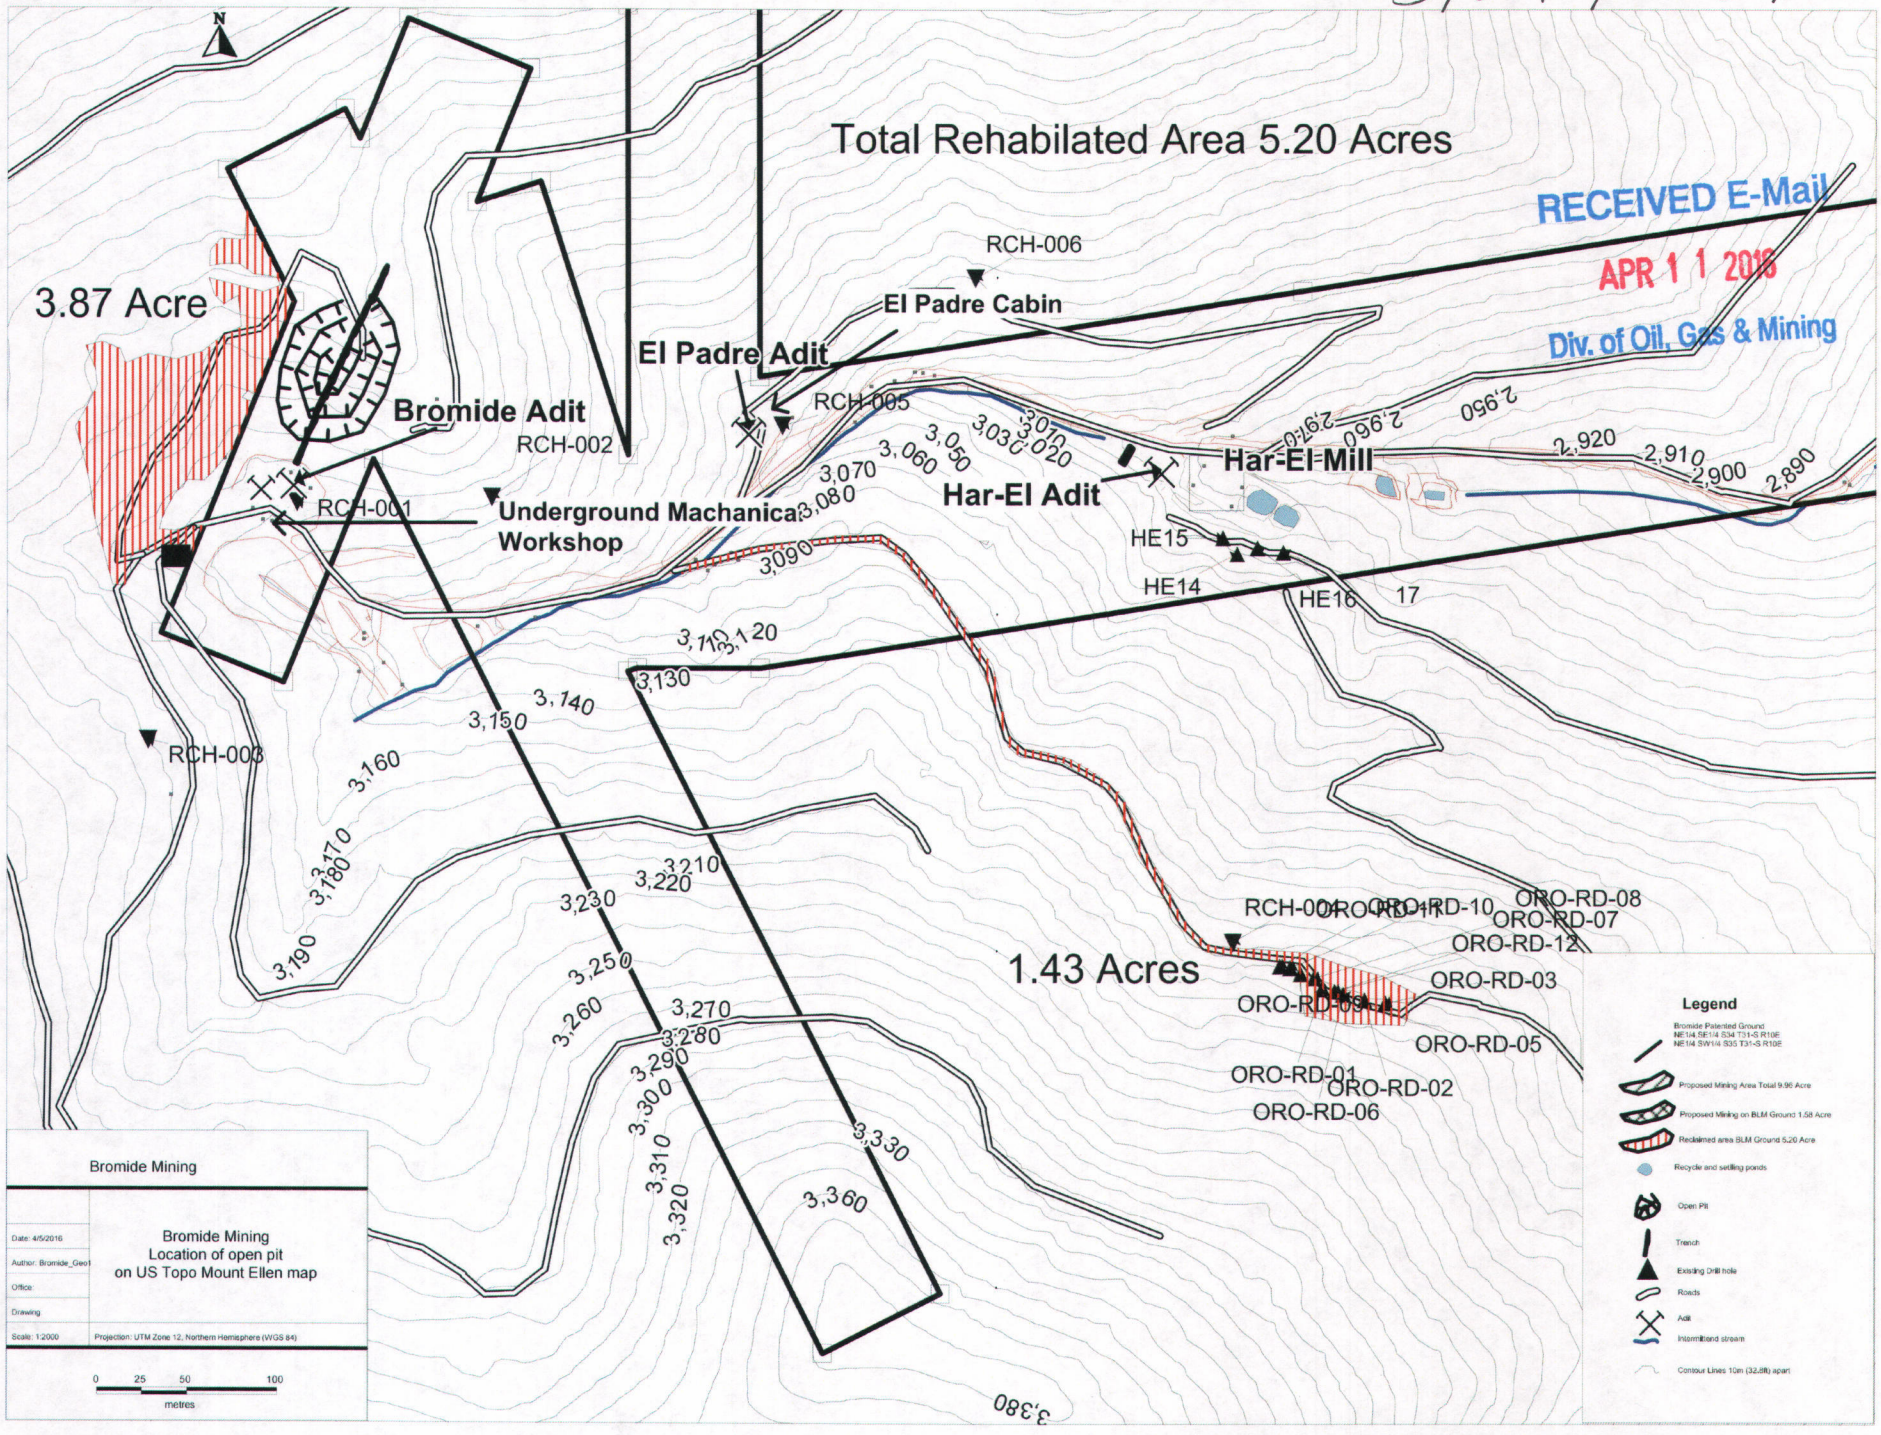
Total Rehabilated Area 5.20 Acres
3.87 Acre
1.43 Acres
RECEIVED E-Mail
APR 1 1 2016
Div. of Oil, Gas & Mining
RCH-006
El Padre Cabin
El Padre Adit
RCH-005
Bromide Adit
RCH-002
RCH-001
Underground Machanical Workshop
Har-El Adit
Har-El Mill
HE15
HE14
HE16
17
RCH-003
RCH-004
ORO-RD-10
ORO-RD-11
ORO-RD-08
ORO-RD-07
ORO-RD-12
ORO-RD-03
ORO-RD-05
ORO-RD-01
ORO-RD-02
ORO-RD-06
Legend
Bromide Patented Ground
NE1/4 SE1/4 S34 T31-S R10E
NE1/4 SW1/4 S35 T31-S R10E
Proposed Mining Area Total 9.96 Acre
Proposed Mining on BLM Ground 1.58 Acre
Reclaimed area BLM Ground 5.20 Acre
Recycle and settling ponds
Open Pit
Trench
Existing Drill hole
Roads
Adit
Intermittend stream
Contour Lines 10m (32.8ft) apart
Bromide Mining
Date: 4/5/2016
Author: Bromide_Geo1
Office
Drawing
Scale: 1:2000
Projection: UTM Zone 12, Northern Hemisphere (WGS 84)
Bromide Mining
Location of open pit
on US Topo Mount Ellen map
0 25 50 100
metres