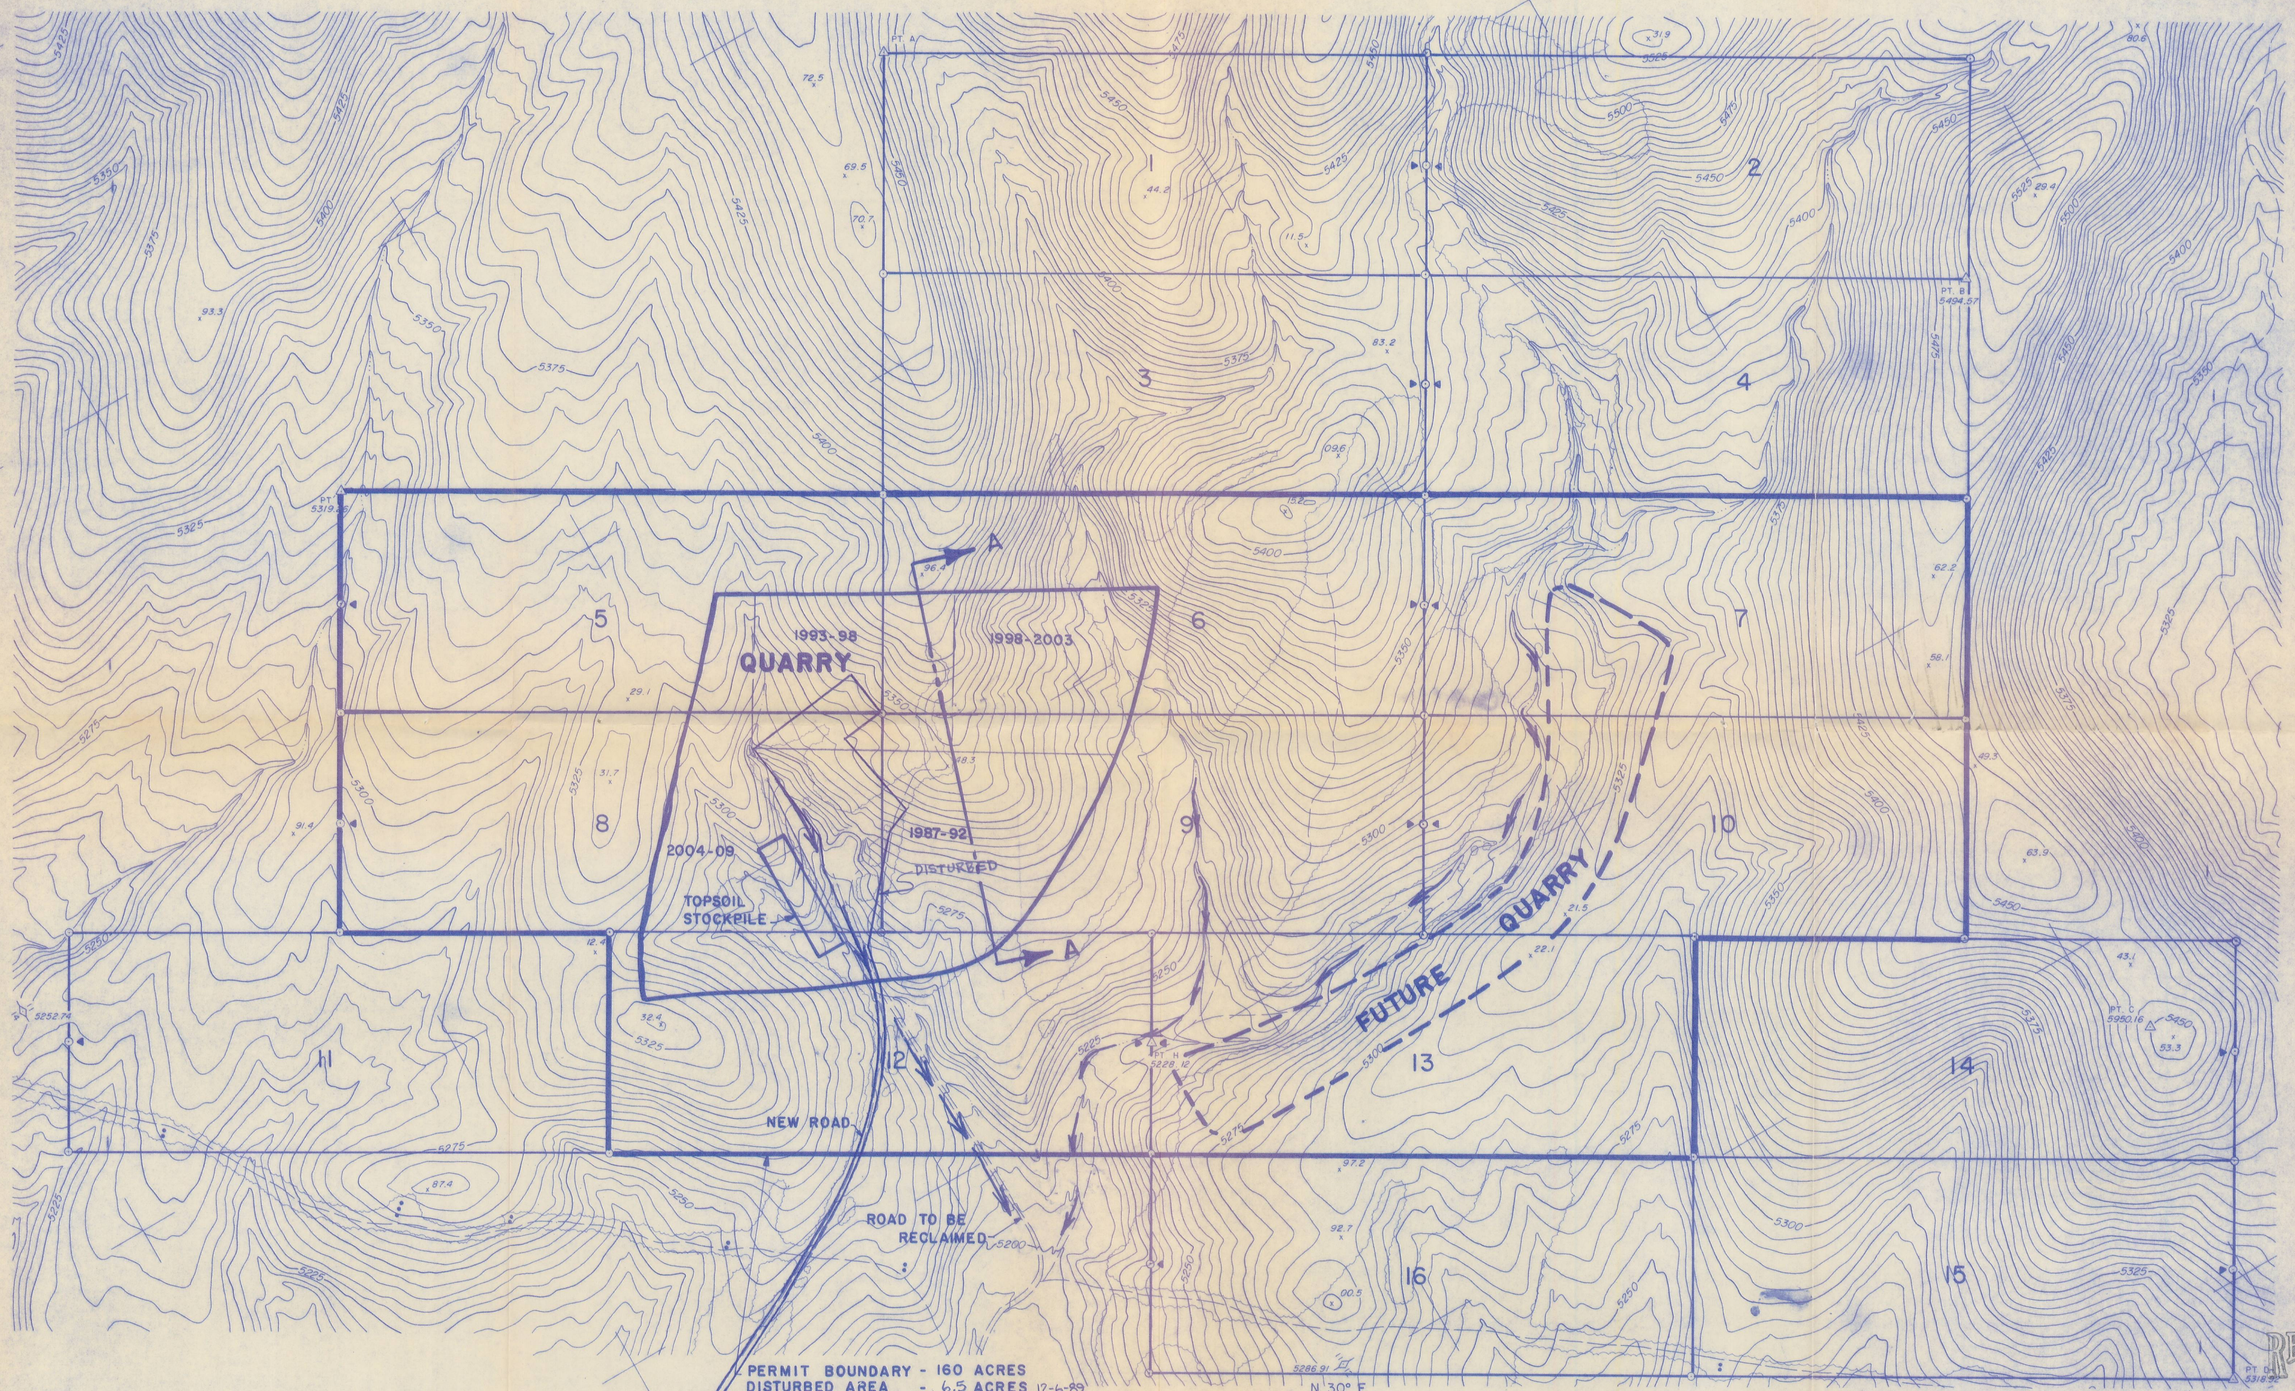

PERMIT BOUNDARY - 160 ACRES
DISTURBED AREA - 6.5 ACRES 12-6-89
QUARRY AREA - 29 ACRES
FUTURE QUARRY - 11 ACRES
DRAINAGE PATTERN - →
TOP SOIL "BORROW AREAS"

NOTE: FIVE YEAR INTERUM BOUNDARY'S SHOWN IN QUARRY ARE INDEFINATE AND ARE SUBJECT TO CHANGE

RECEIVED
MAR 20 1990
DIVISION OF OIL, GAS & MINING

M/023/012

87081		MINING PLAN NIELSON SANDSTONE CLAIMS SS#1 - 16	NOTE: TOTAL DISTURBED AREA INCLUDES 1.1 MILES OF ACCESS ROAD OF 25 FEET AVERAGE WIDTH	PREPARED BY - T. KERBY DATE - MAY 7, 1987	SCALE: 1"= 200' CONTOUR INTERVAL: 5' PHOTO DATE: 3-2-87	B-87-4-0383	SHEET 1 OF

Topography Compiled By Photogrammetric Methods, AERO-GRAPHICS, INC., SALT LAKE CITY, UTAH

New 2/28/90