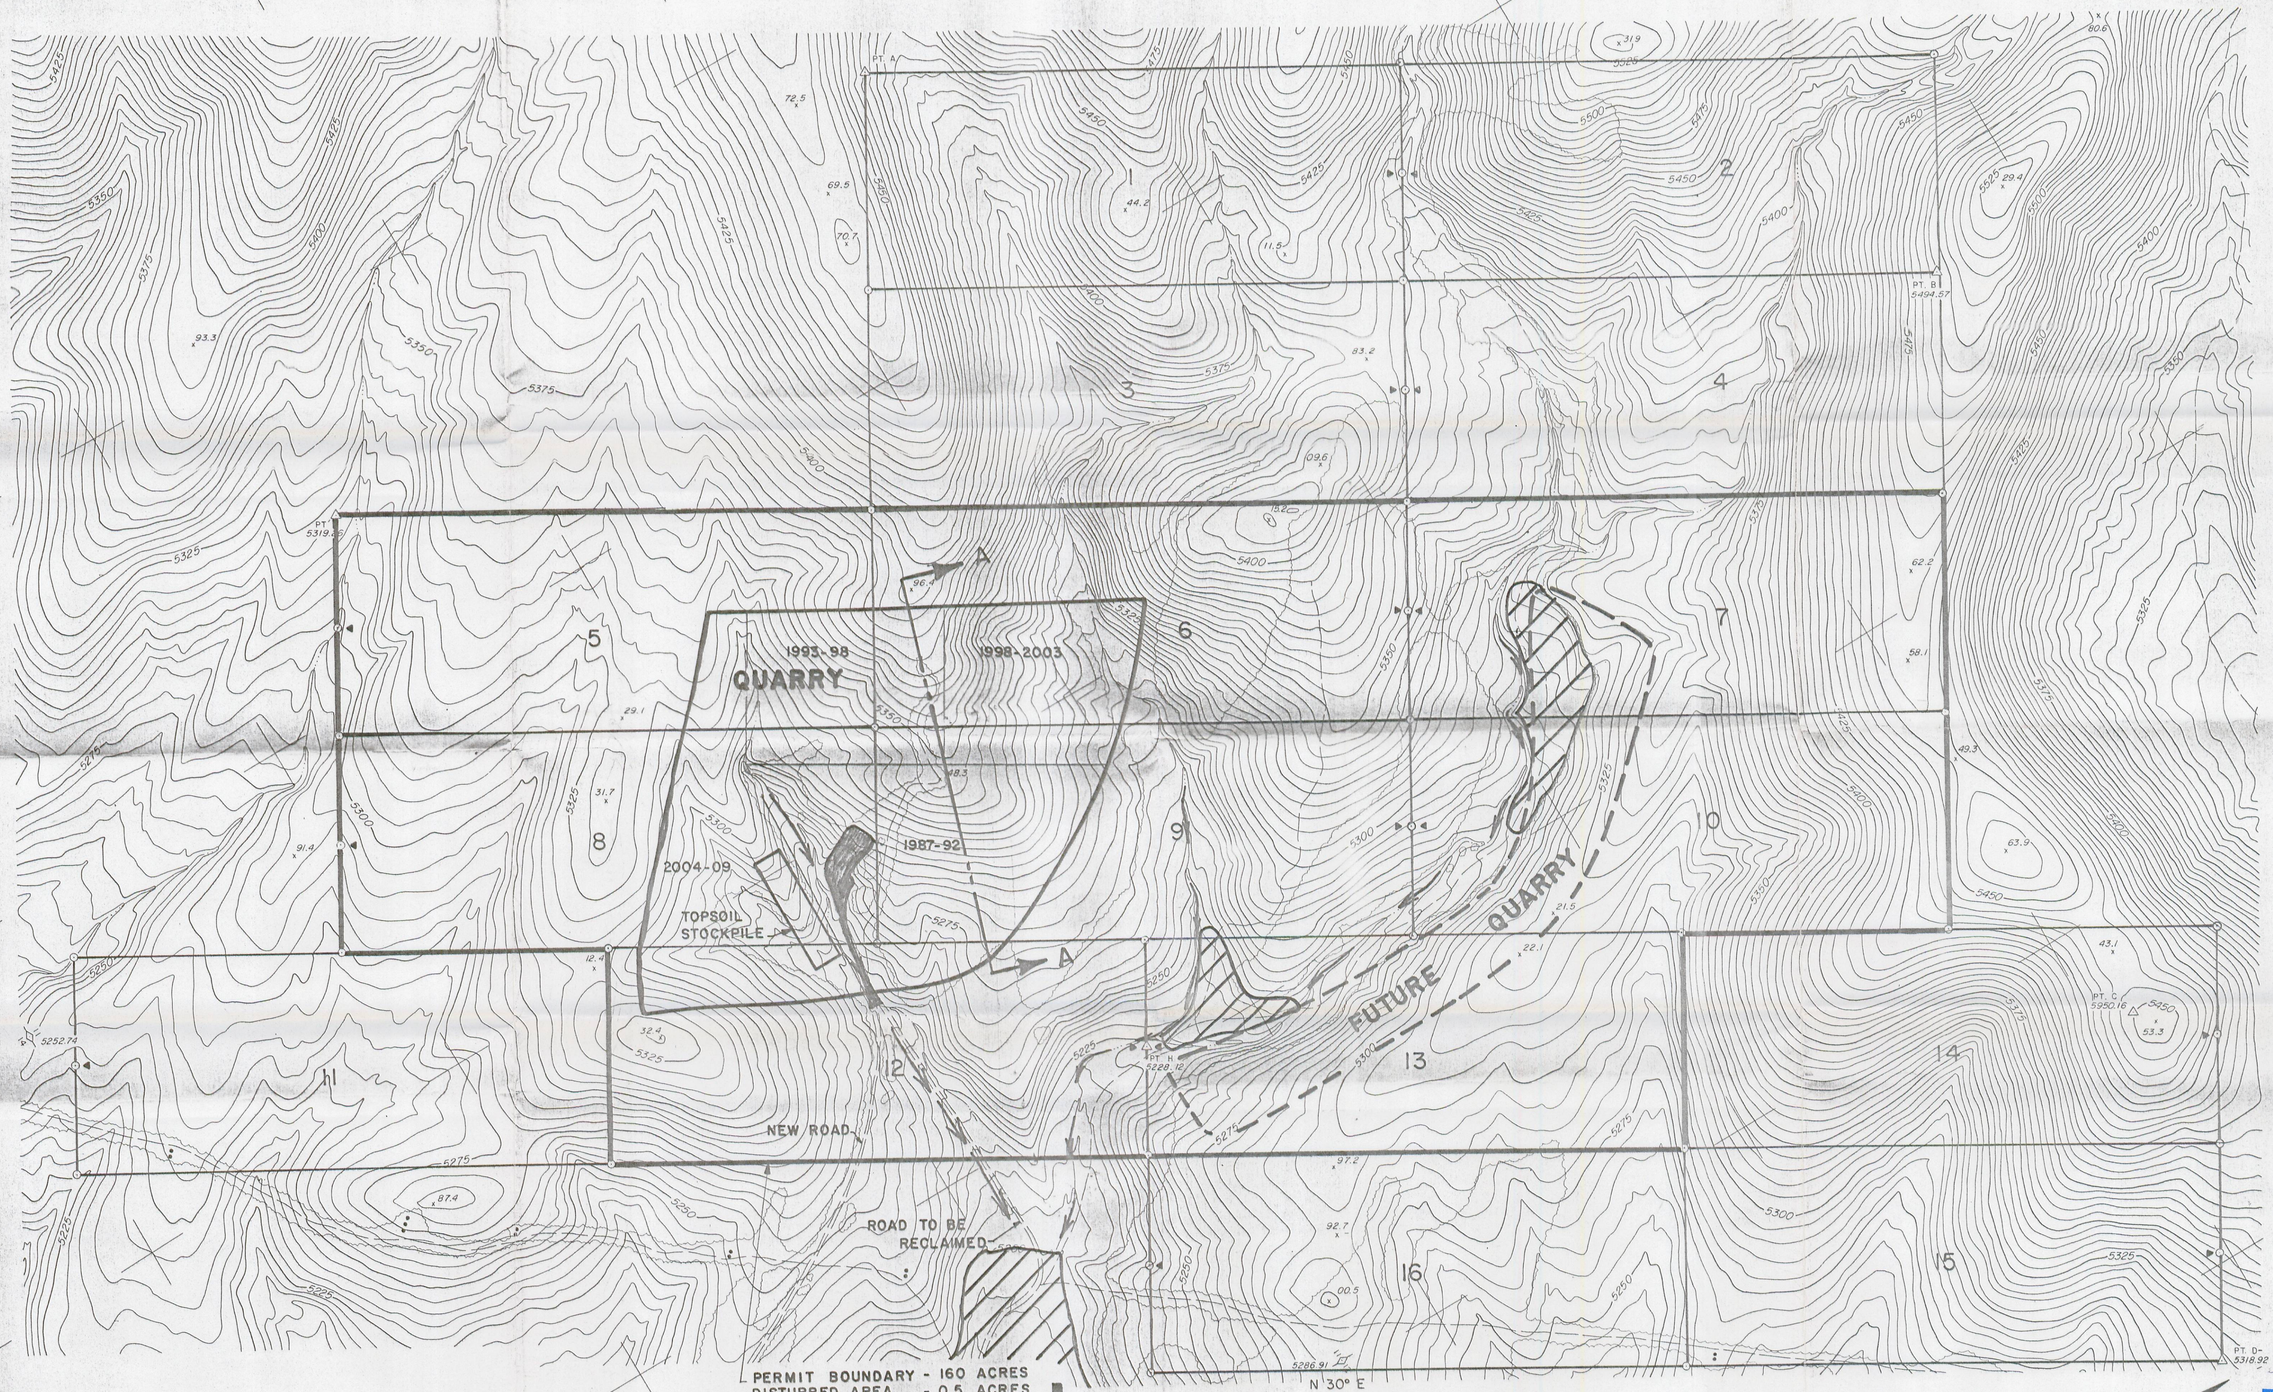

PERMIT BOUNDARY - 160 ACRES
DISTURBED AREA - 0.5 ACRES
QUARRY AREA - 29 ACRES
FUTURE QUARRY - 11 ACRES
DRAINAGE PATTERN - →
TOP SOIL "BORROW AREAS"

NOTE: FIVE YEAR INTERUM BOUNDARY'S SHOWN IN QUARRY ARE INDEFINATE AND ARE SUBJECT TO CHANGE

RECEIVED
AUG 0 2 2002
DIVISION OF
OIL, GAS AND MINING

87081	MINING PLAN NIELSON SANDSTONE CLAIMS SS # 1 - 16	PREPARED BY - T. KERBY DATE - MAY 7, 1987	SCALE: 1" = 200' CONTOUR INTERVAL: 5' PHOTO DATE: 3-2-87	B-87-4-0383	SHEET 1 OF

Topography Compiled By Photogrammetric Methods, AERO-GRAPHICS, INC., SALT LAKE CITY, UTAH

REPRODUCTION BY aero-graphics