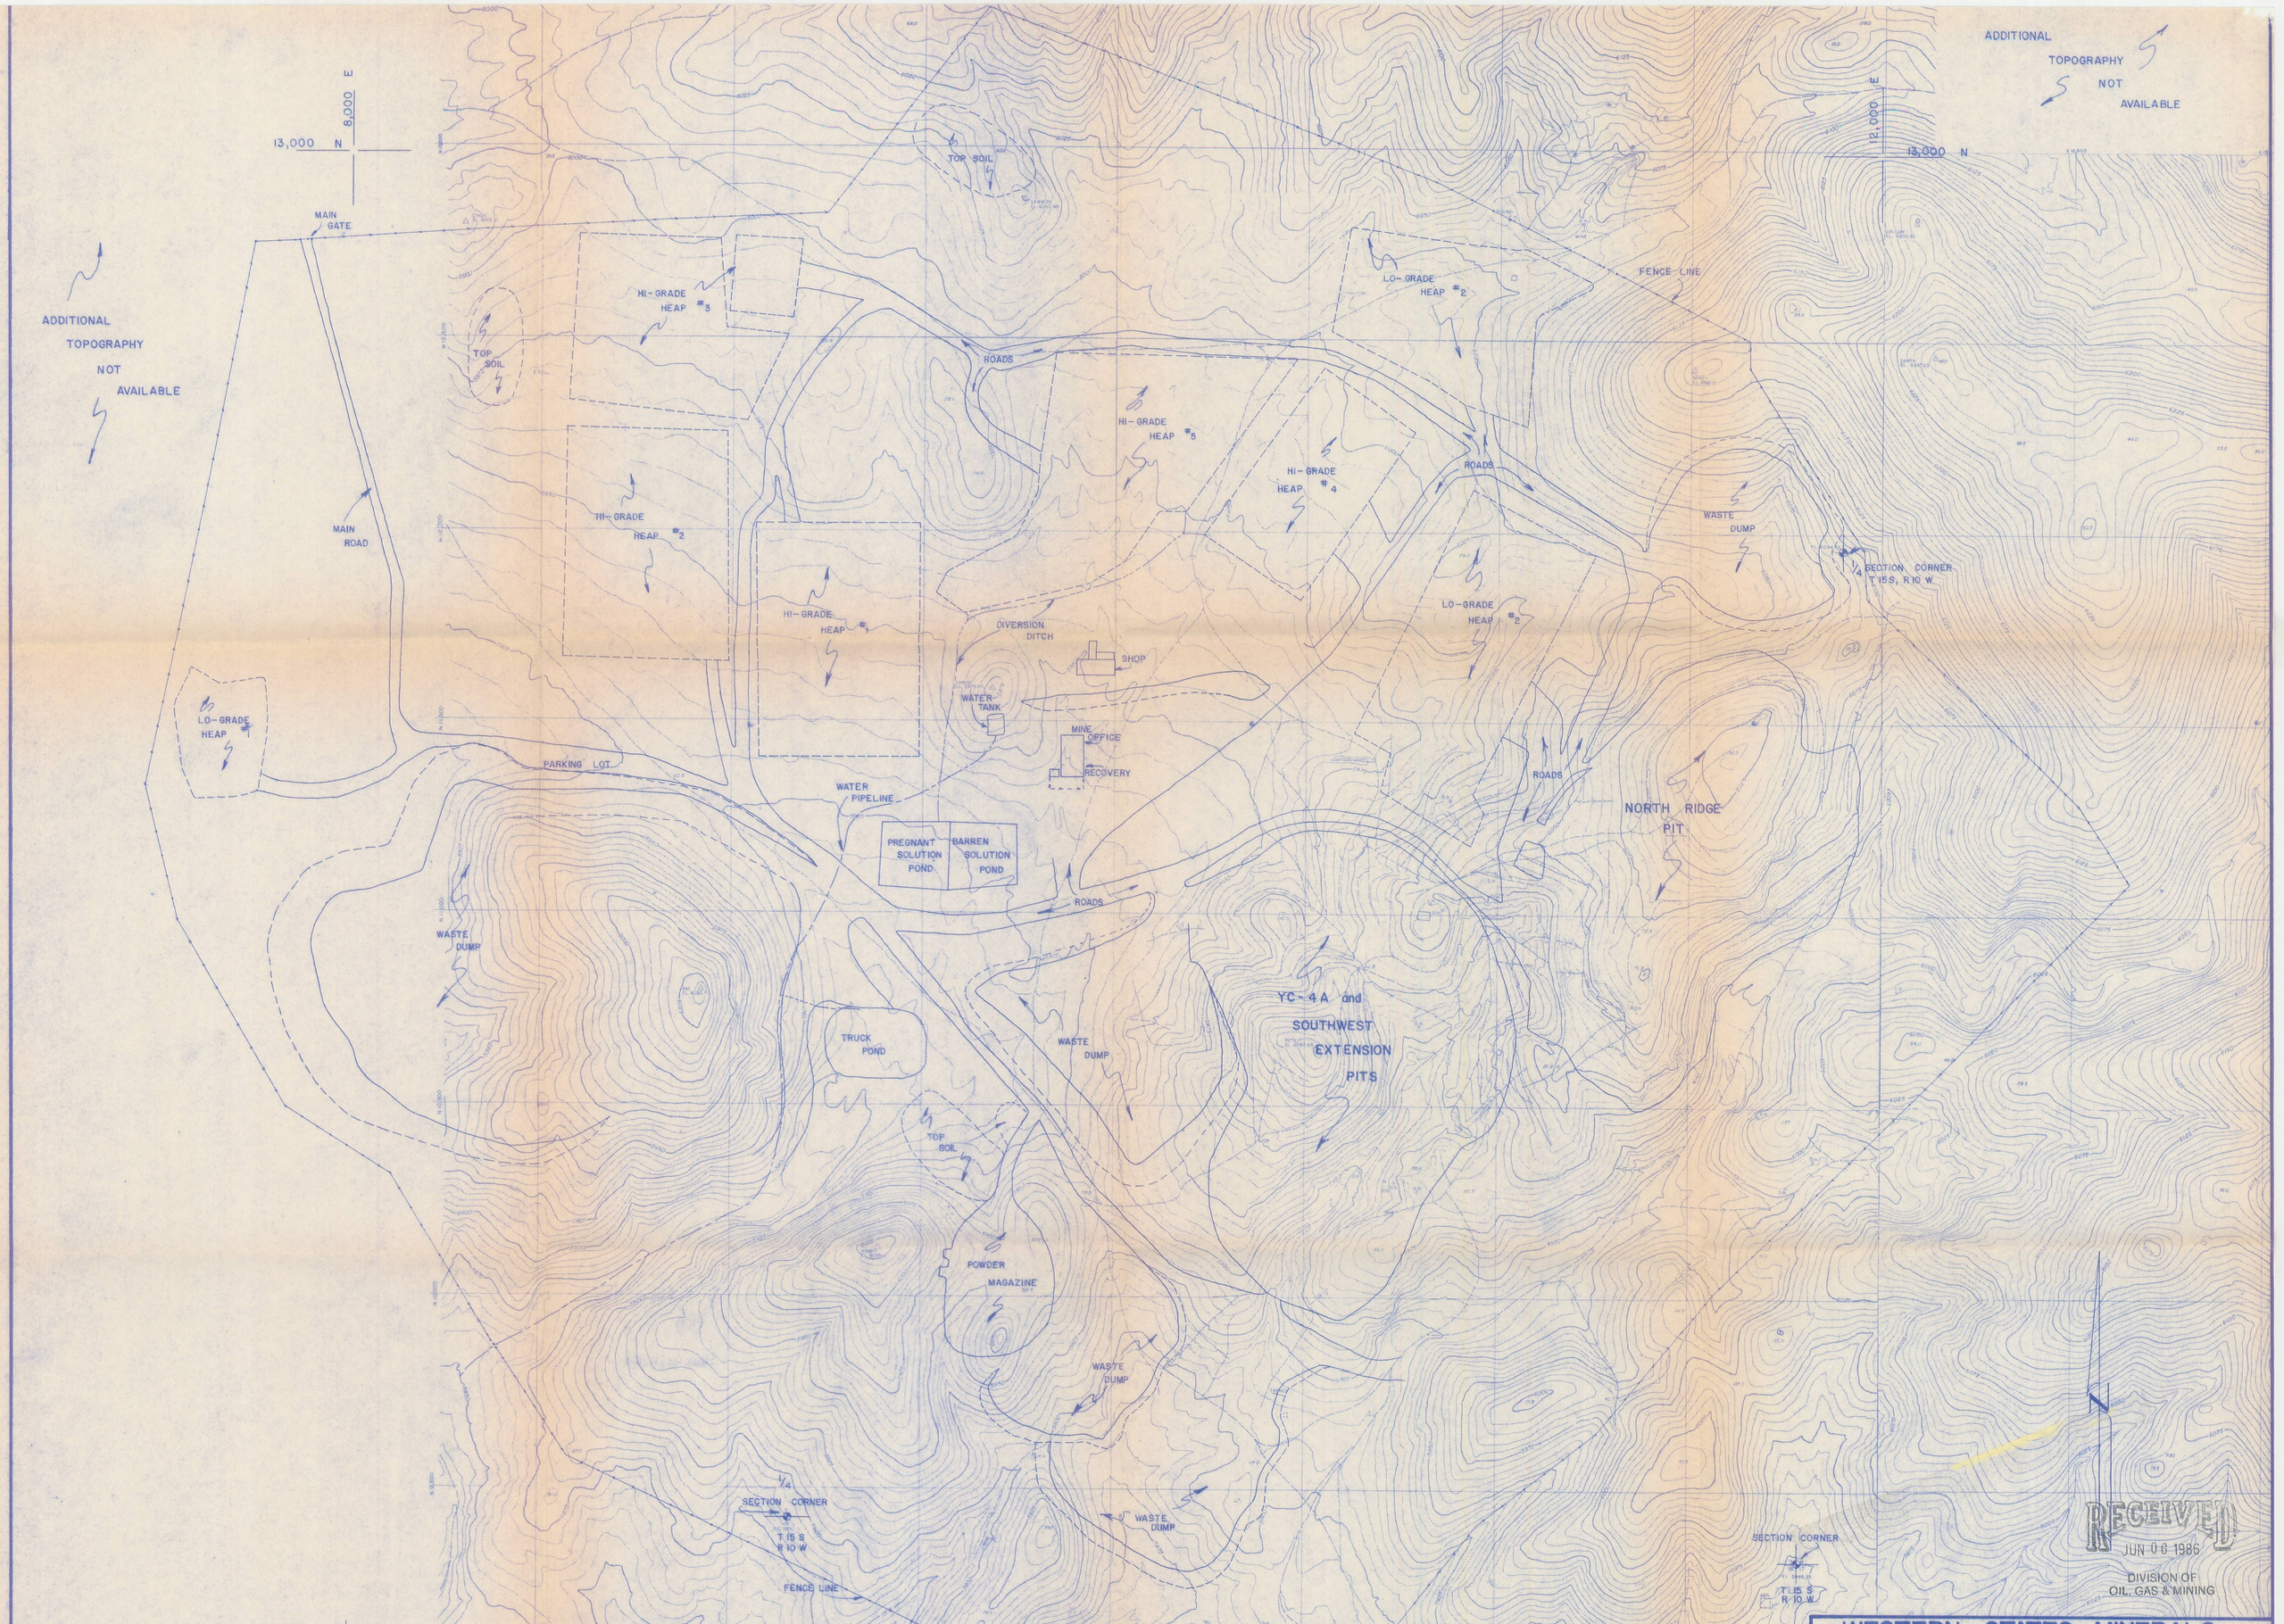

RECEIVED
JUN 06 1986
DIVISION OF OIL, GAS & MINING

WESTERN STATES MINERALS CORPORATION

P.O. BOX 1177 DELTA, UTAH 84624

TITLE: Per John Davis use as permit update map
~~PROPERTY LAYOUT~~ — DRUM MINE

PROJECT: DRUM MINE		SCALE: 1" = 200'	DATE: 3/26/86
PERMIT NO.: ACT/027/007	AMENDMENT NO.: 1	ANNUAL REPORT PRD.: 1985	CONTOUR INTERVAL: 5'
DRAWN BY: W.M.	SHEET NO.: 1 of 1	DRAWING NO.: M.81-170.3-10	REVISION NO.: 1
NOTES:			