# SECTION 36, T14S, R11W, S.L.B. & M.

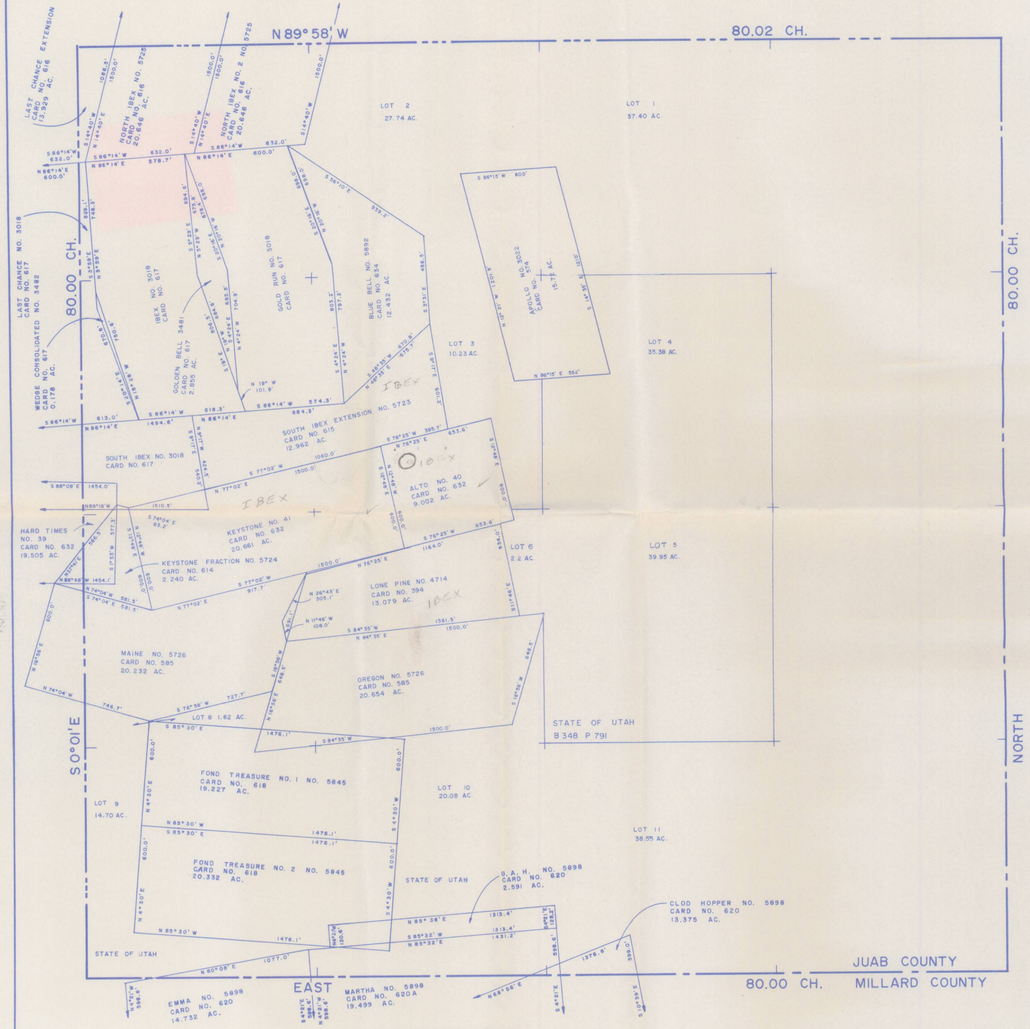


| NOTES | JUAB COUNTY RECORDERS OFFICE PLAT MADE ON OCT 1 1999 THIS PLAT IS A REFERENCE ONLY AND NO LIABILITY IS ASSUMED FOR ACCURACY, INCORRECT DATA, OR VARIATIONS WITH AN ACTUAL SURVEY. | U.S.T.C. approval Date | RECORDERS OFFICE JUAB COUNTY, UTAH | Section 36 T14S R11W drawn by: DS date: 2-27-84 | book page ___ ___ scale 1" = 400' |
|---|---|---|---|---|---|

# SECTION 35, T14S, R11W, S.L.B. & M.

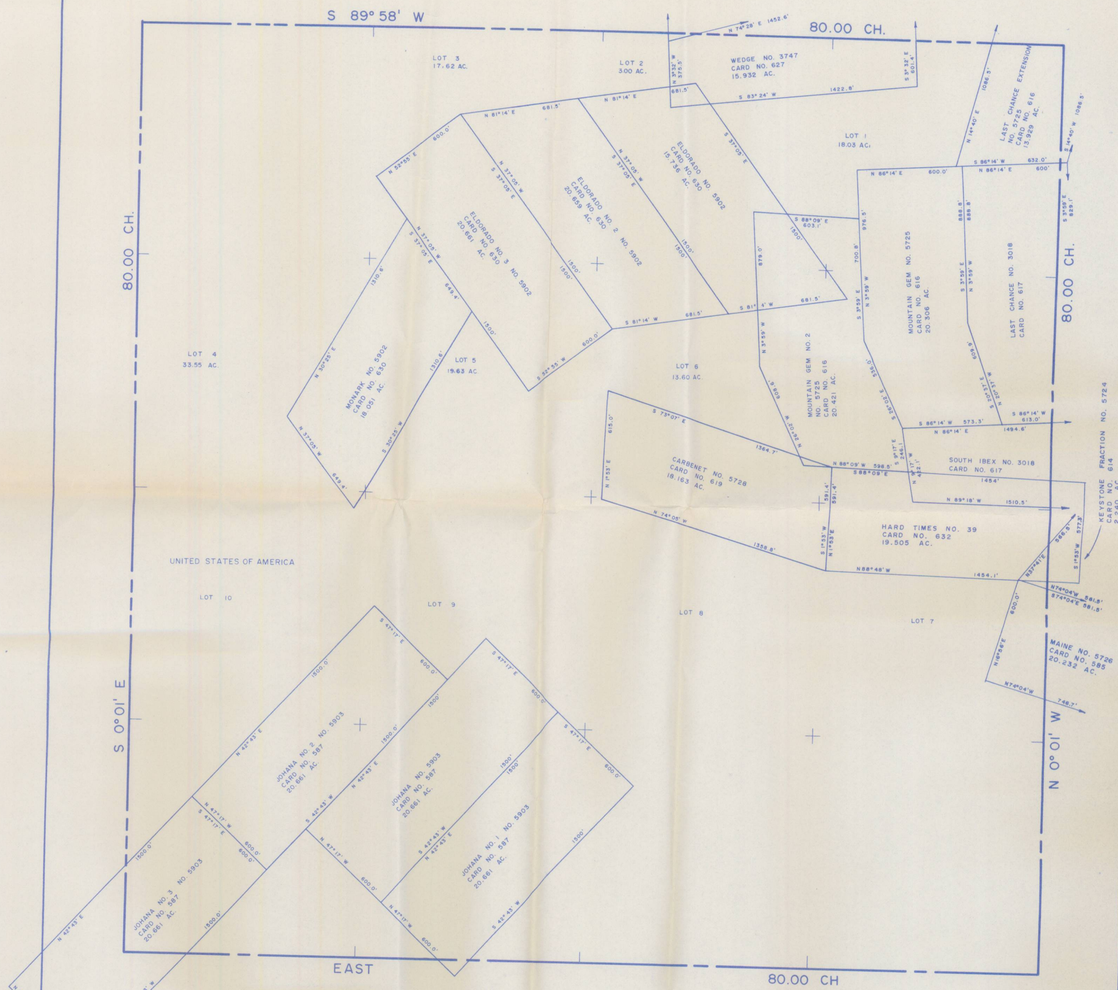


| NOTES | JUAB COUNTY RECORDERS OFFICE PLAT MADE ON OCT 1 1999 THIS PLAT IS A REFERENCE ONLY AND NO LIABILITY IS ASSUMED FOR ACCURACY, INCORRECT DATA, OR VARIATIONS WITH AN ACTUAL SURVEY. | U.S.T.C. approval Date | RECORDERS OFFICE JUAB COUNTY, UTAH | Section 35 T14S R11W drawn by: C.C. date: 12-8-83 | book page ___ ___ scale 1" = 400' |
|---|---|---|---|---|---|