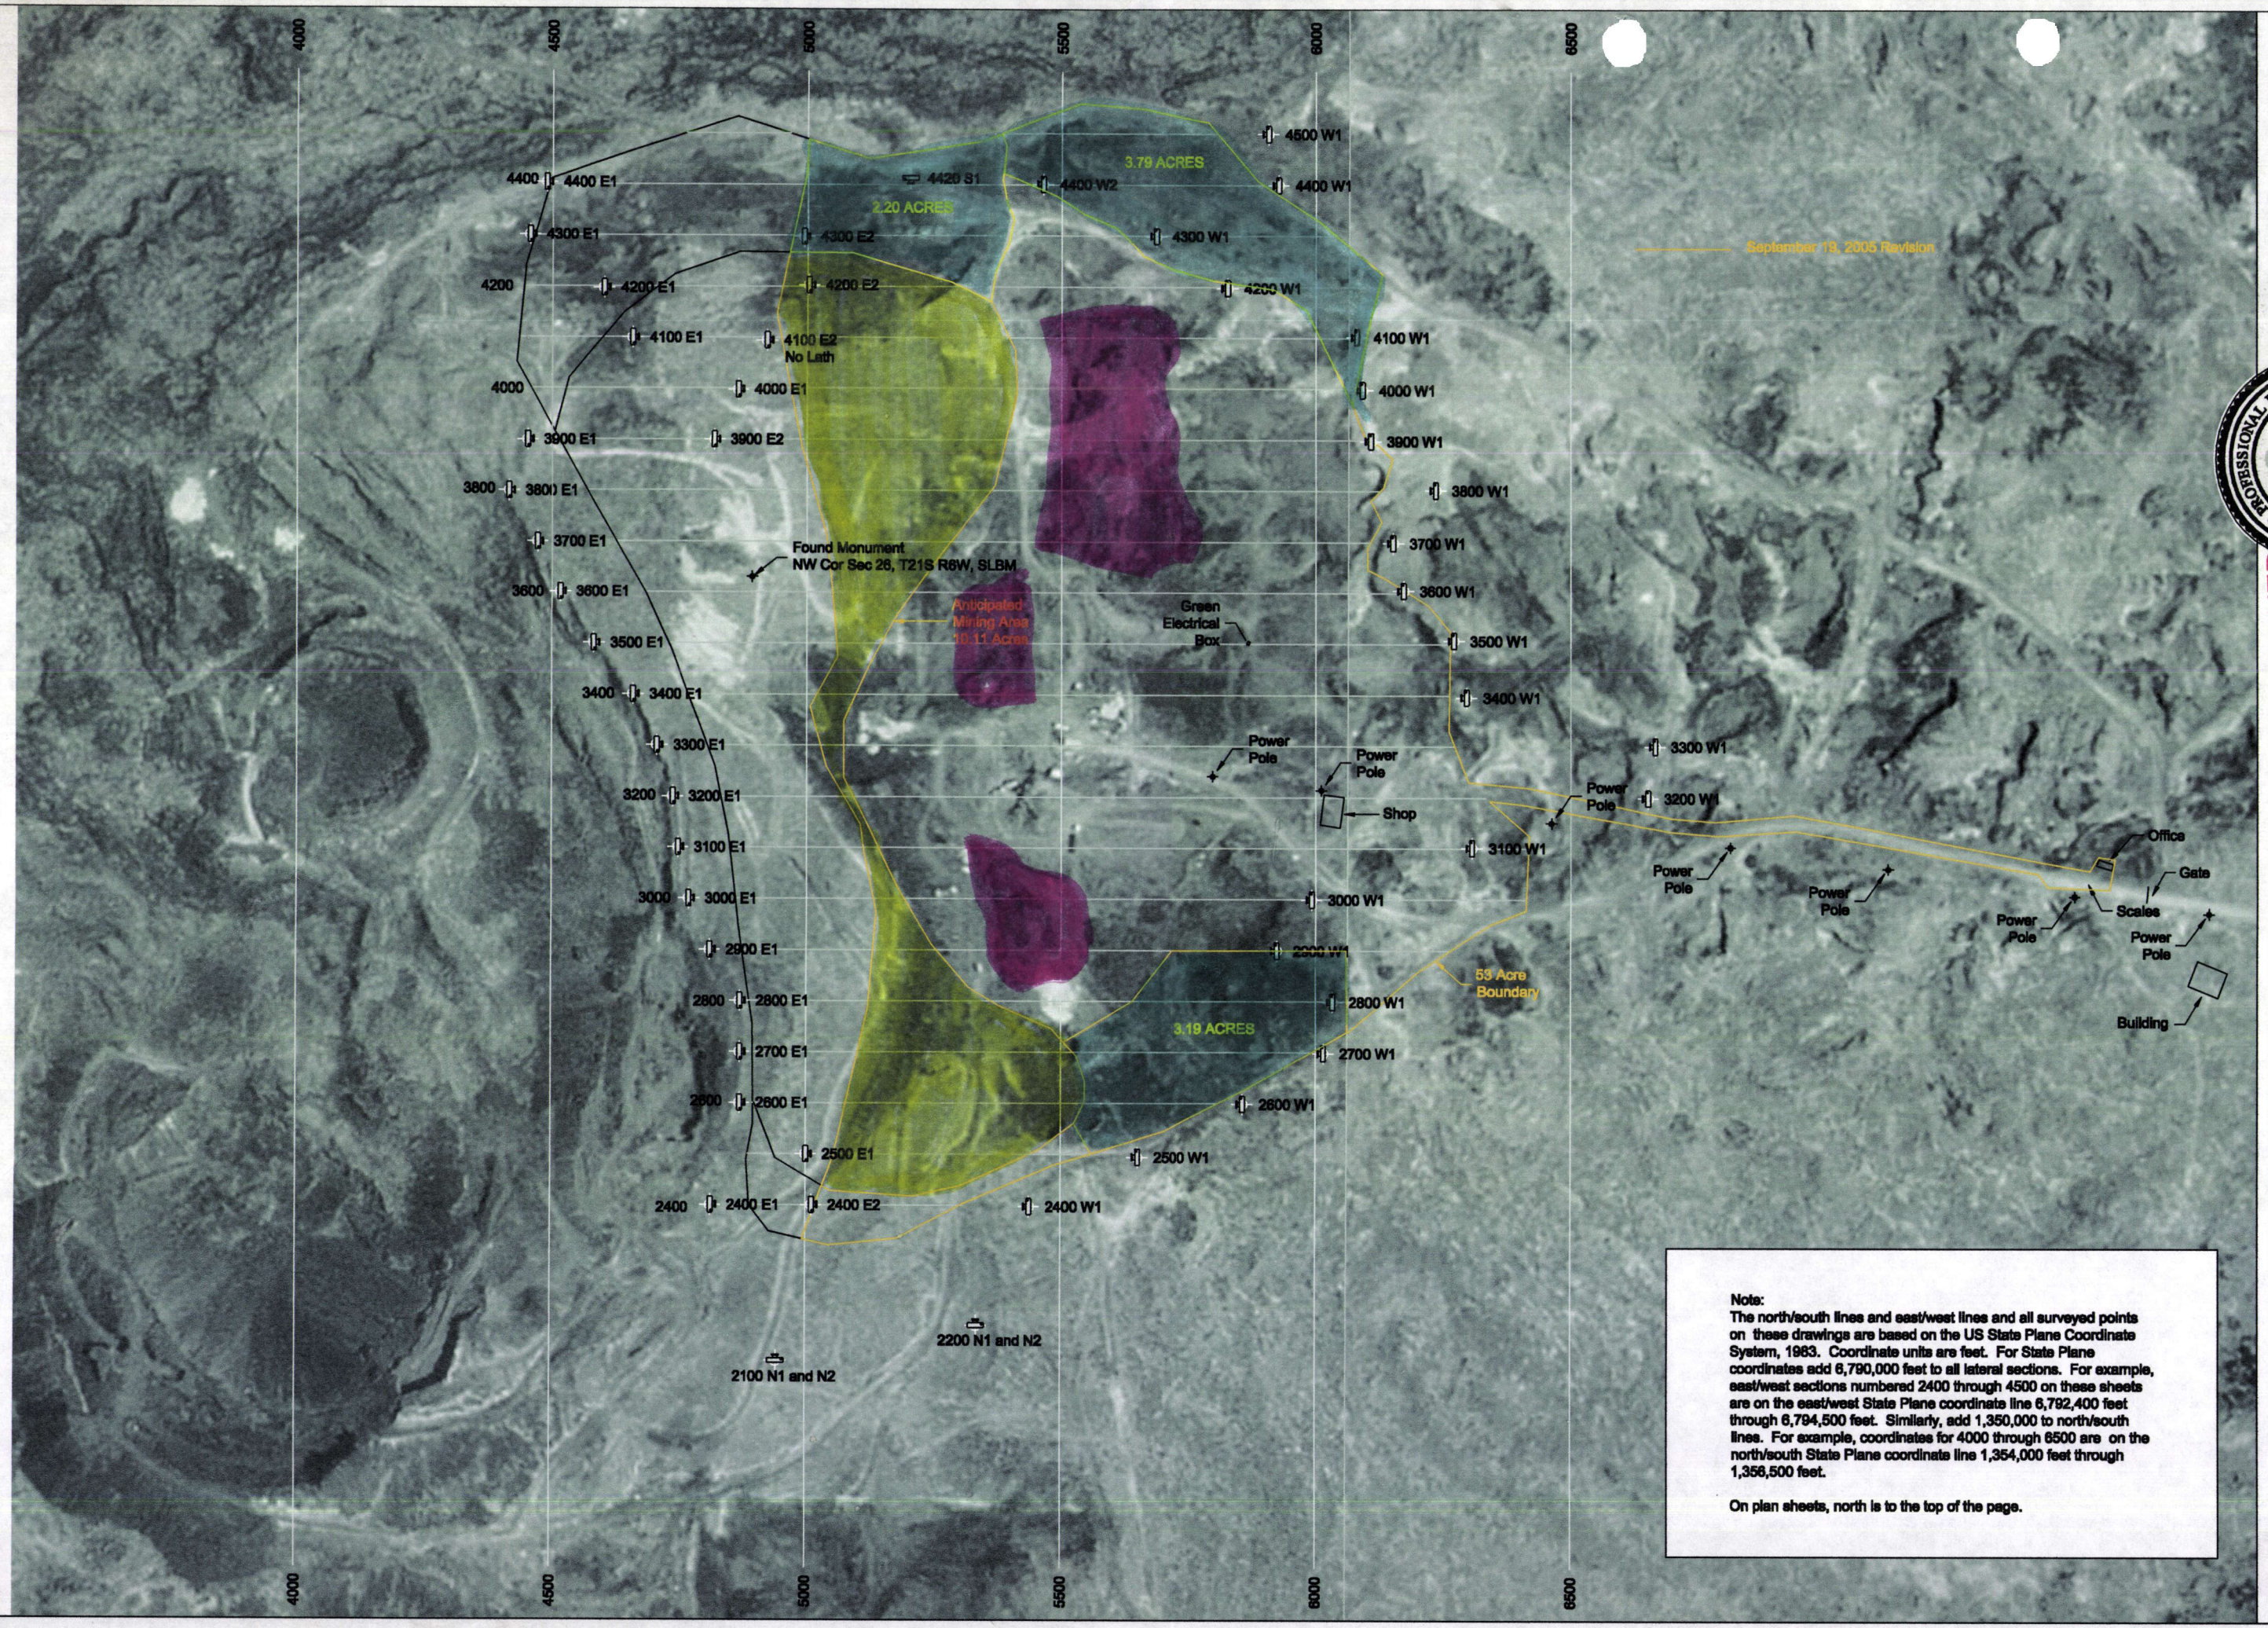

Note:
The north/south lines and east/west lines and all surveyed points on these drawings are based on the US State Plane Coordinate System, 1983. Coordinate units are feet. For State Plane coordinates add 6,790,000 feet to all lateral sections. For example, east/west sections numbered 2400 through 4500 on these sheets are on the east/west State Plane coordinate line 6,792,400 feet through 6,794,500 feet. Similarly, add 1,350,000 to north/south lines. For example, coordinates for 4000 through 6500 are on the north/south State Plane coordinate line 1,354,000 feet through 1,356,500 feet.

On plan sheets, north is to the top of the page.

1	REVISION #1	09-18-05

FILENAME: C:\...\RED DOME X SECTIONS

SURVEY: LDW | DRAWN: LDW | SURVEY DATE: APR 11-16, 2005

LICENSED PROFESSIONAL ENGINEER
LYNN D. WALL
No. 10076
02-28-06
STATE OF UTAH

RECEIVED
APR 10 2006
DIV. OF OIL, GAS & MINING

RED DOME, INC.

SITE PLAN

WALL ENGINEERING
55 SOUTH MAIN, NO. 2
P.O. BOX 39
FILLMORE, UTAH 84631
(435) 864-7503 CELL
(435) 743-6800 FAX/PHONE

SHEET NO: 1 OF 10

DRAWING NO: P1

SCALE: 1" = 300'