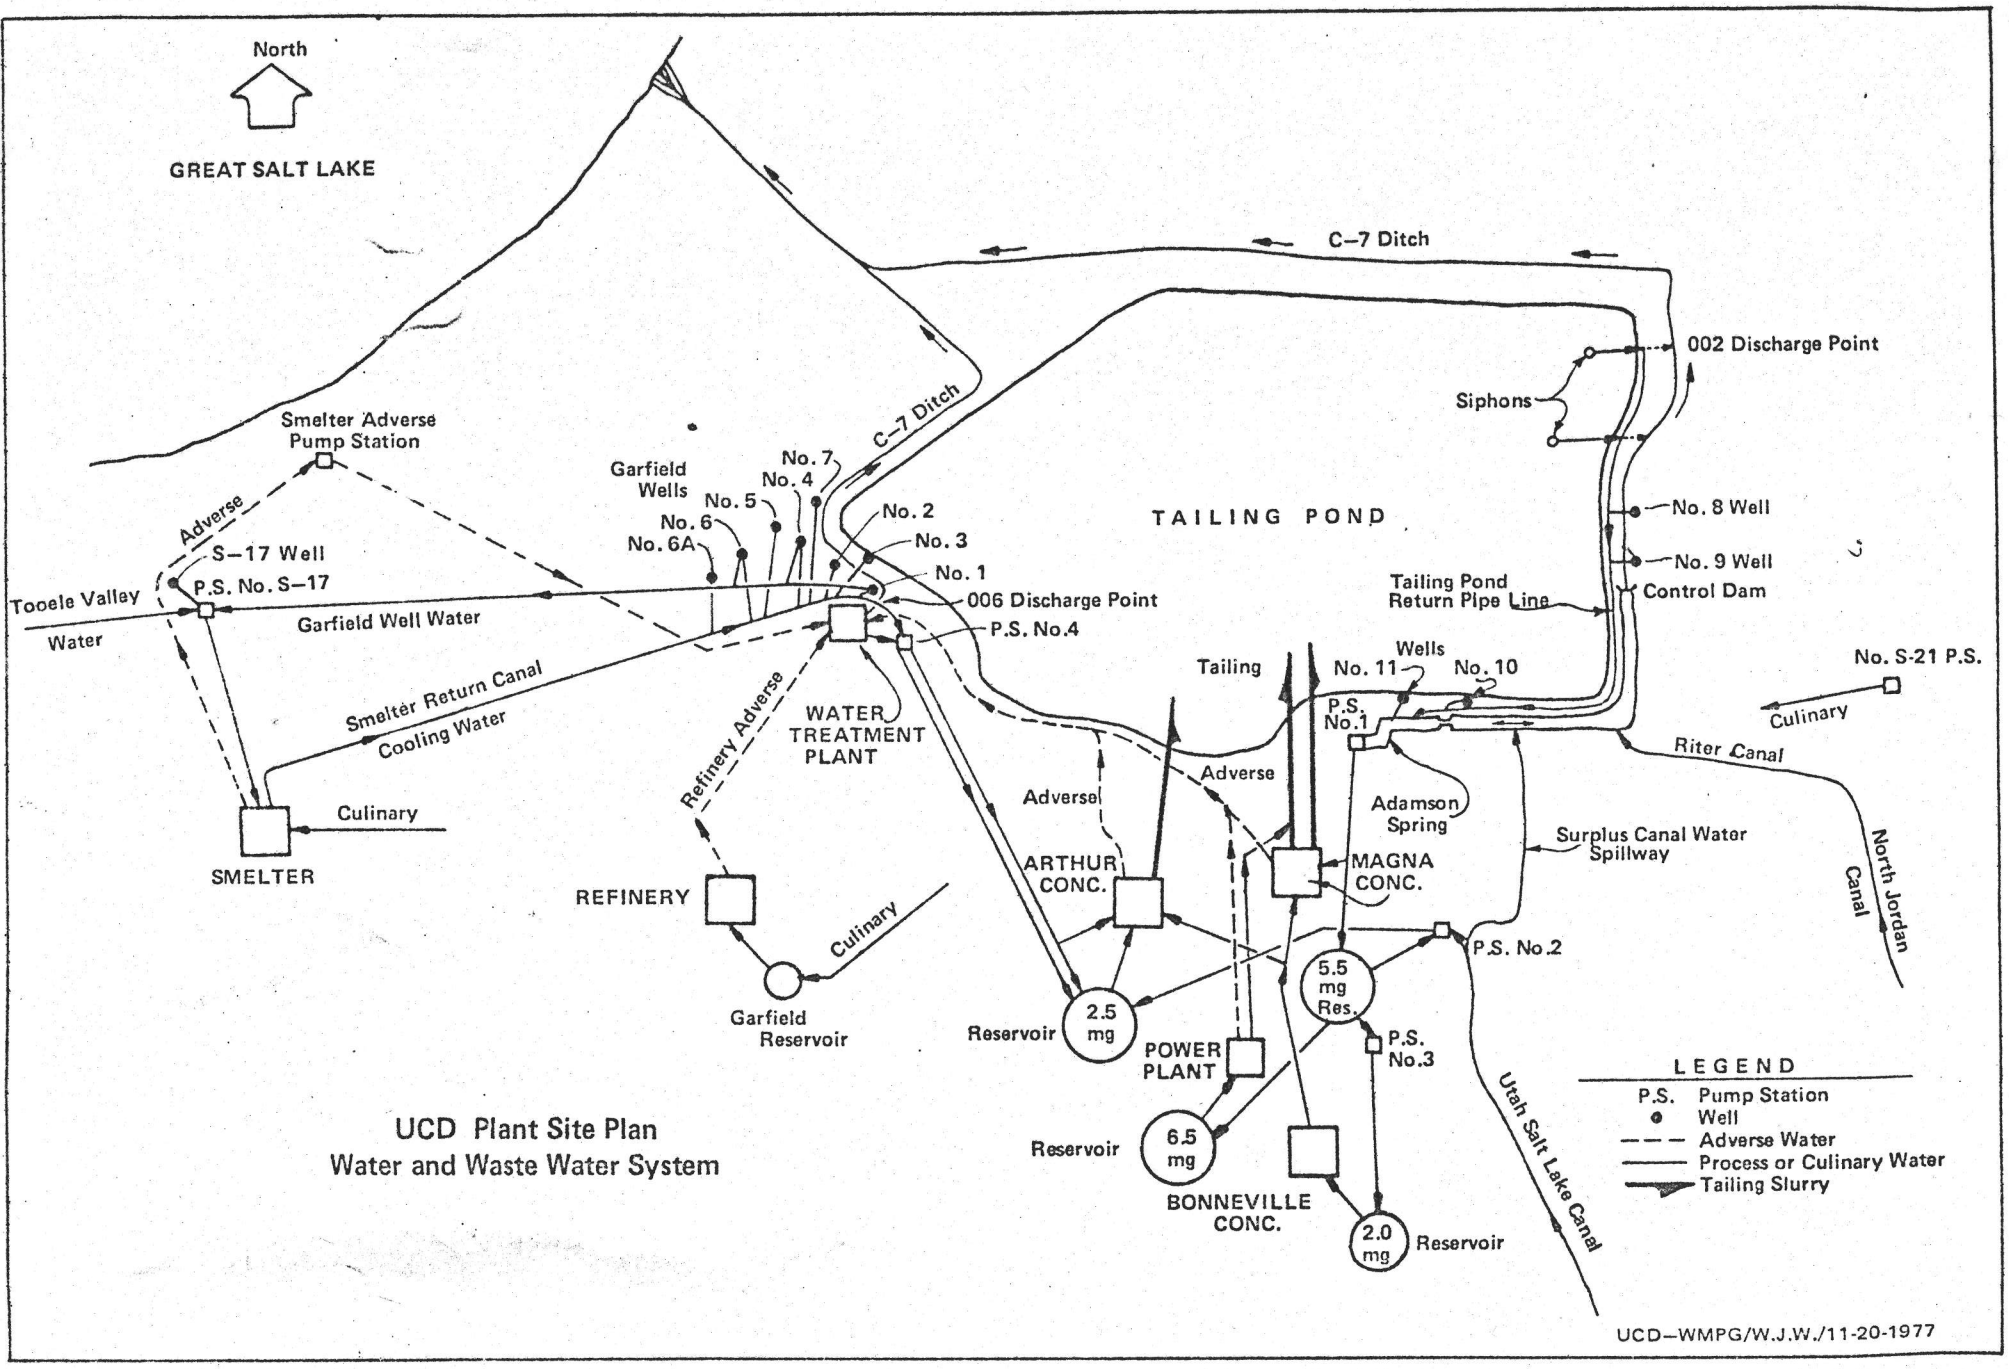

UCD Plant Site Plan
Water and Waste Water System