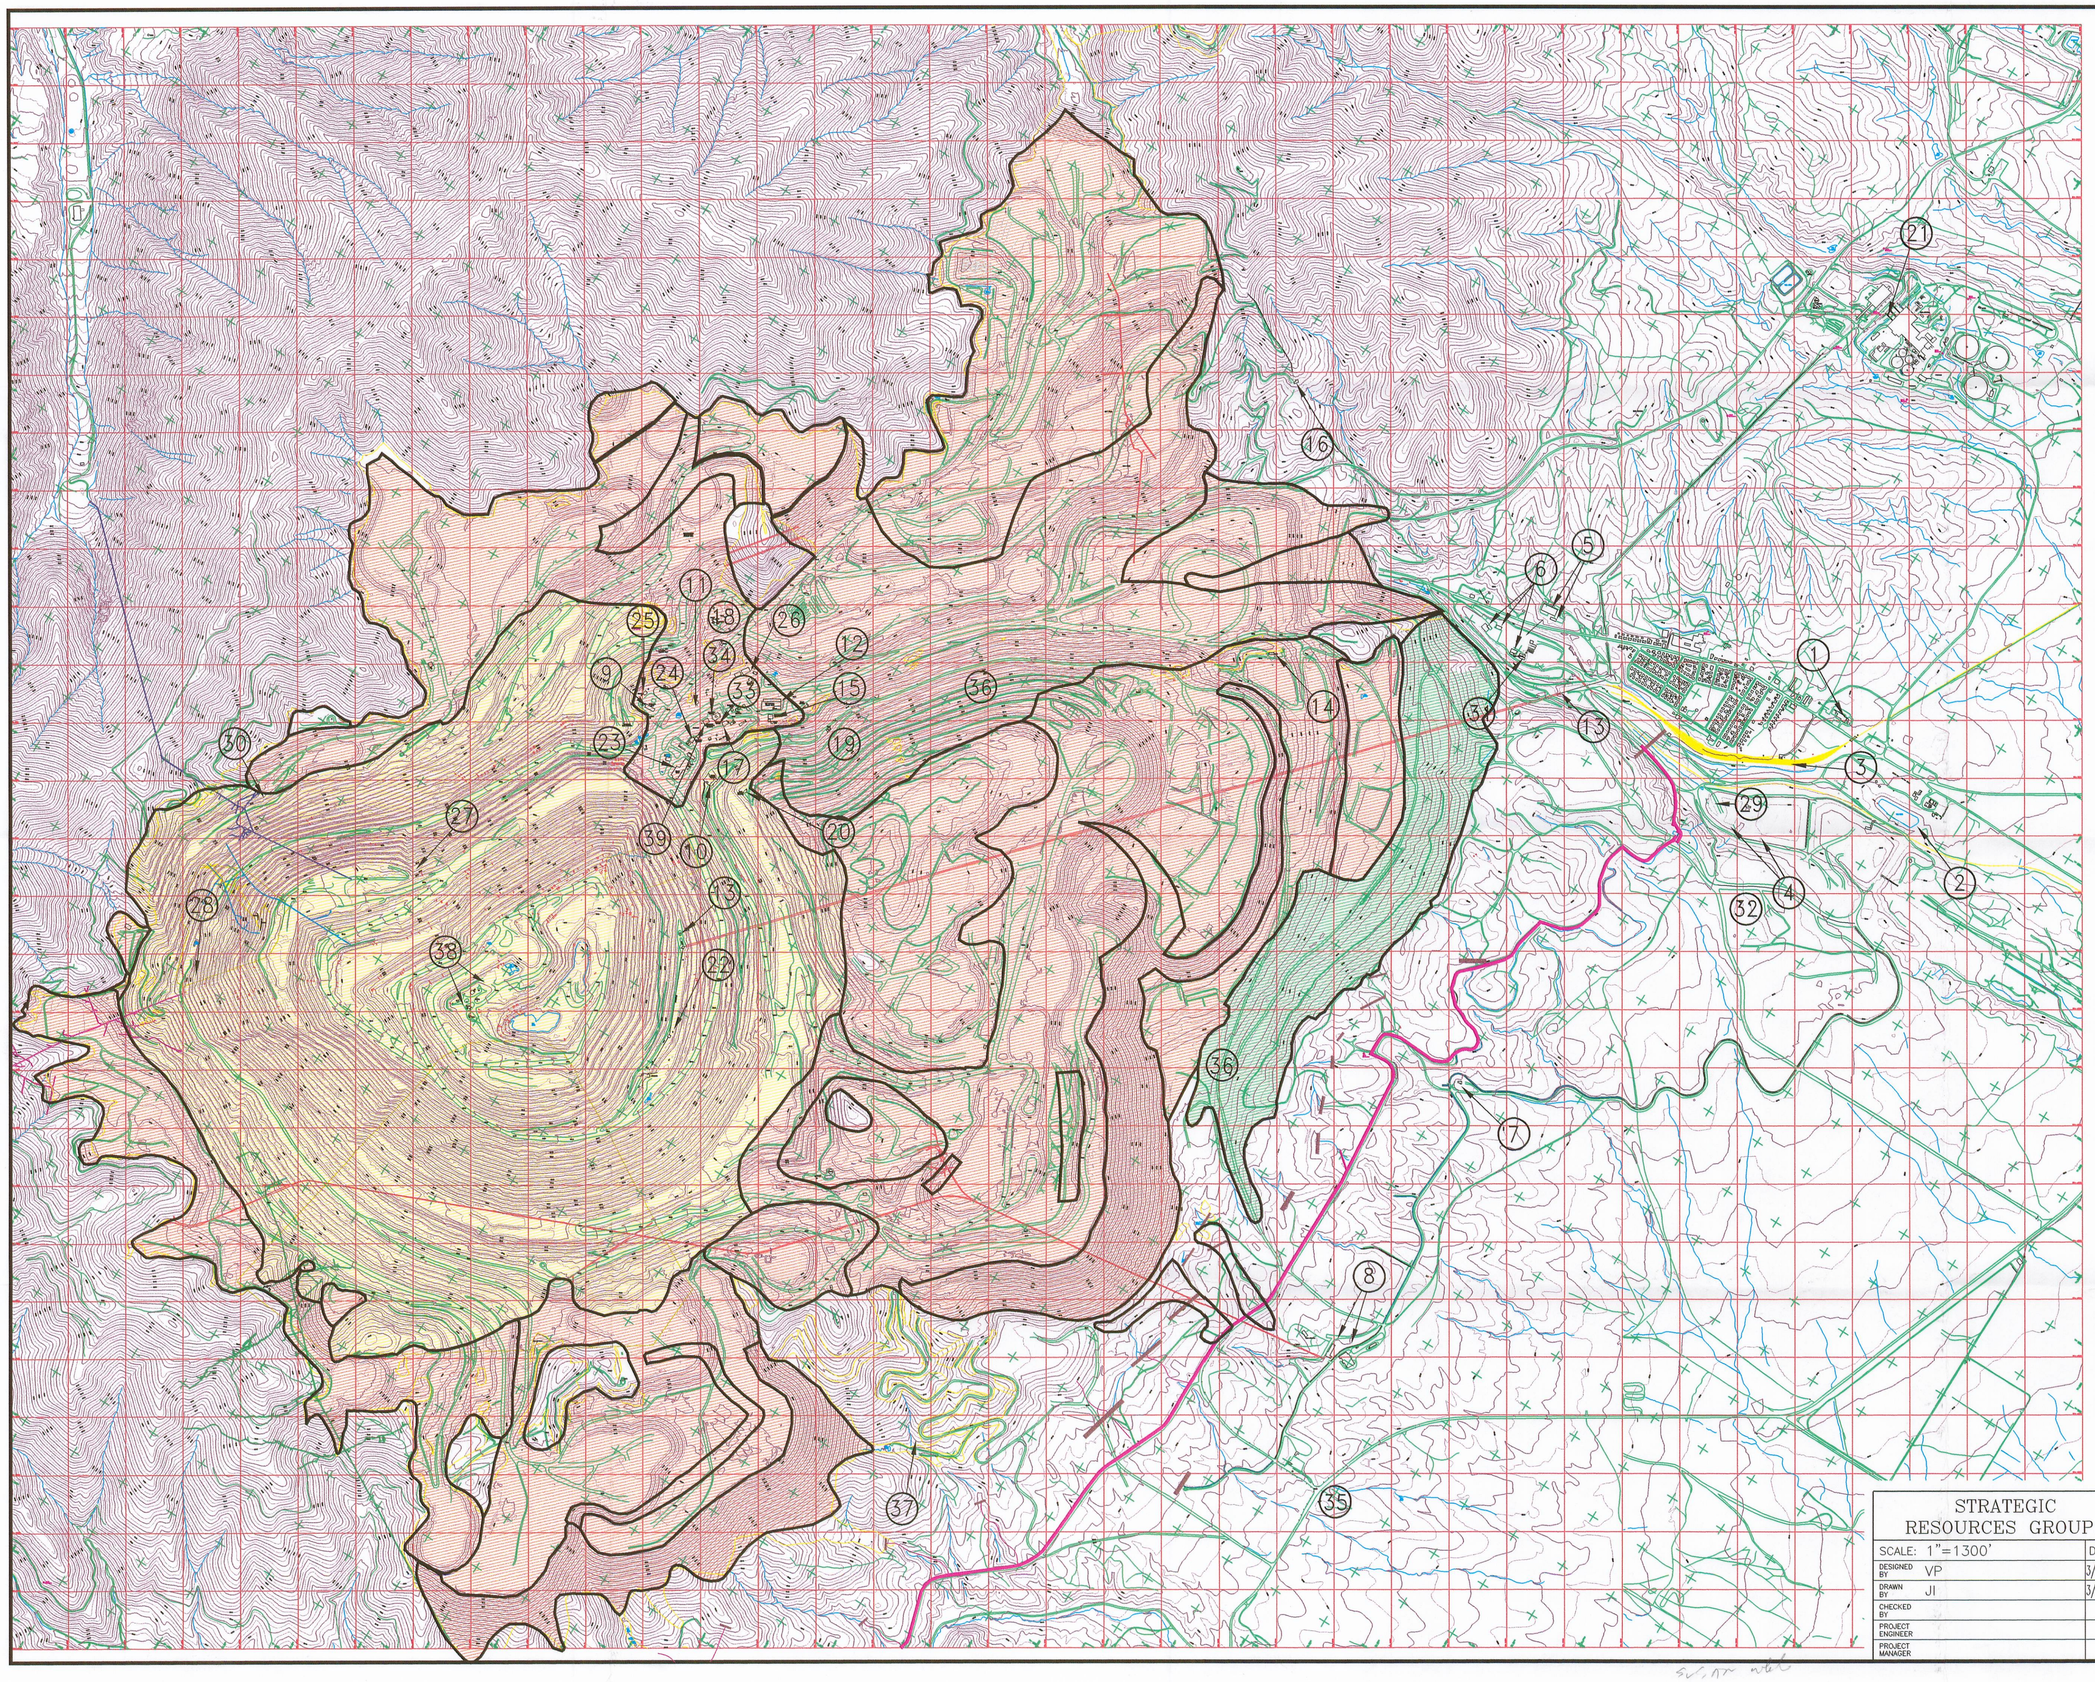

BINGHAM CANYON MINE SURFACE FACILITIES (PERMIT # M/035/002)	
Area	**Description**
1	Old Division Headquarters
2	Small Bingham Reservoir
3	Copperton Rail Yard
4	Large Bingham Reservoir
5	Geology Building and Core Shed and Core Storage
6	South Area Water Service Administration and Warehouse
7	Midas pump station
8	Lark Mine Buildings
9	Markham Shop
10	Visitor center
11	6190 Waste Pad
12	Copperfield Truck Shop
13	Ore conveyor and 5490 tunnel
14	East 1 Pump station
15	Truck Wash
16	West 1 pump station
17	Training center
18	Explosives Shops
19	Process Water Tank
20	Mine Dispatch
21	Copperton Oncentrator (Not included in this permit)
22	In-pit crusher
23	Truck Shop (6190)
24	Change house
25	Core 80 fuel and Lube station
26	North Ore Shoot Shaft, Head Frame and Hoist
27	Carr Fork Exhaust Shaft and Pine Canyon Tunnel
28	Utah Metals Tunnel
29	Desilting Basin
30	Apex Shaft
31	SX/EW Facility
32	biosulfide Plant and Membrane Filtration Plant
33	Main Substation
34	6190 Mine Administration Building
35	Mine Entrance (Lark Gate)
36	Mine Access Road
37	Yosemite Road (Berma HWY)
38	Highland Boy Drainage Gallery Portal
39	Resources Development Building

DOGM Permit Boundaries

Legal Section Line

Cut-Off Walls

Drainage System

Current Reclaimed Waste Rock Disposal Area

Current Disturbed Waste Rock Disposal Area

Current Disturbed Mine Area

RECEIVED
APR 29 2008
DIV. OF OIL, GAS & MINING

STRATEGIC RESOURCES GROUP		
SCALE: 1"=1300'		DATE
DESIGNED BY	VP	3/2008
DRAWN BY	JI	3/2008
CHECKED BY		
PROJECT ENGINEER		
PROJECT MANAGER		

KENNECOTT
UTAH COPPER

FIGURE 2-1
MAP OF SURFACE FACILITIES IN THE VICINITY OF THE BINGHAM CANYON MINE

Job No. --- Dwg. No. 454-T-0335 REV 0 BY DATE