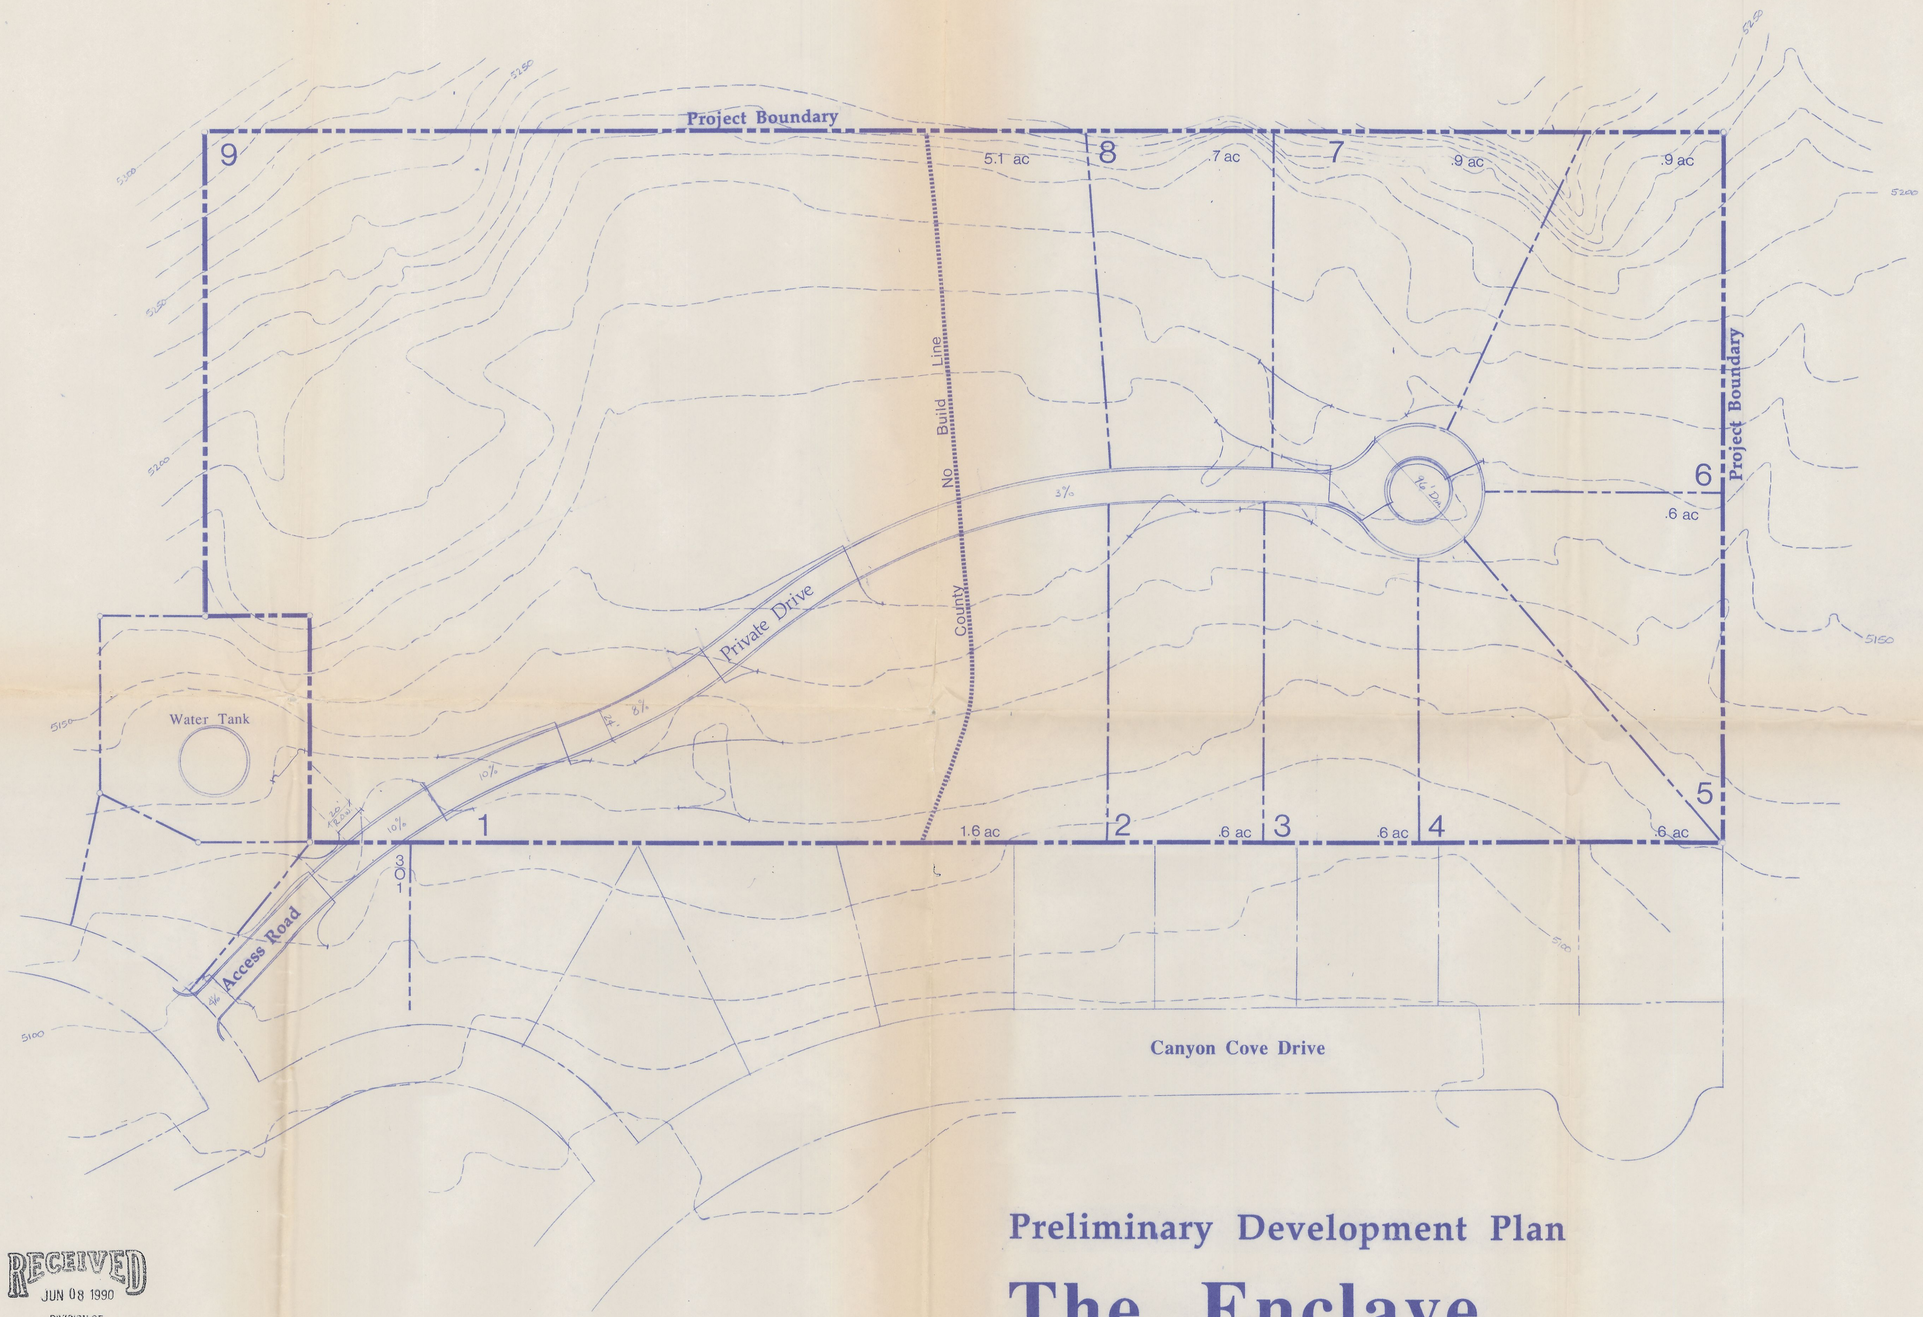

RECEIVED
JUN 08 1990
DIVISION OF
OIL, GAS & MINING

CITY DEVELOPMENT
411 East 100 South
Salt Lake City, Utah 84111
(801) 531 - 8102

Preliminary Development Plan

The Enclave at Canyon Cove

NORTH

1" = 50'

July 28, 1989
Rev 8-17-89
Rev 9-9-89

GERARD P. TULLY

LANDSCAPE ARCHITECTURE
LAND PLANNING

977 EAST YALE AVENUE
SALT LAKE CITY, UTAH 84105
(801) 355 - 9940