RECEIVED
NOV 09 1990
DIVISION OF
OIL, GAS & MINING

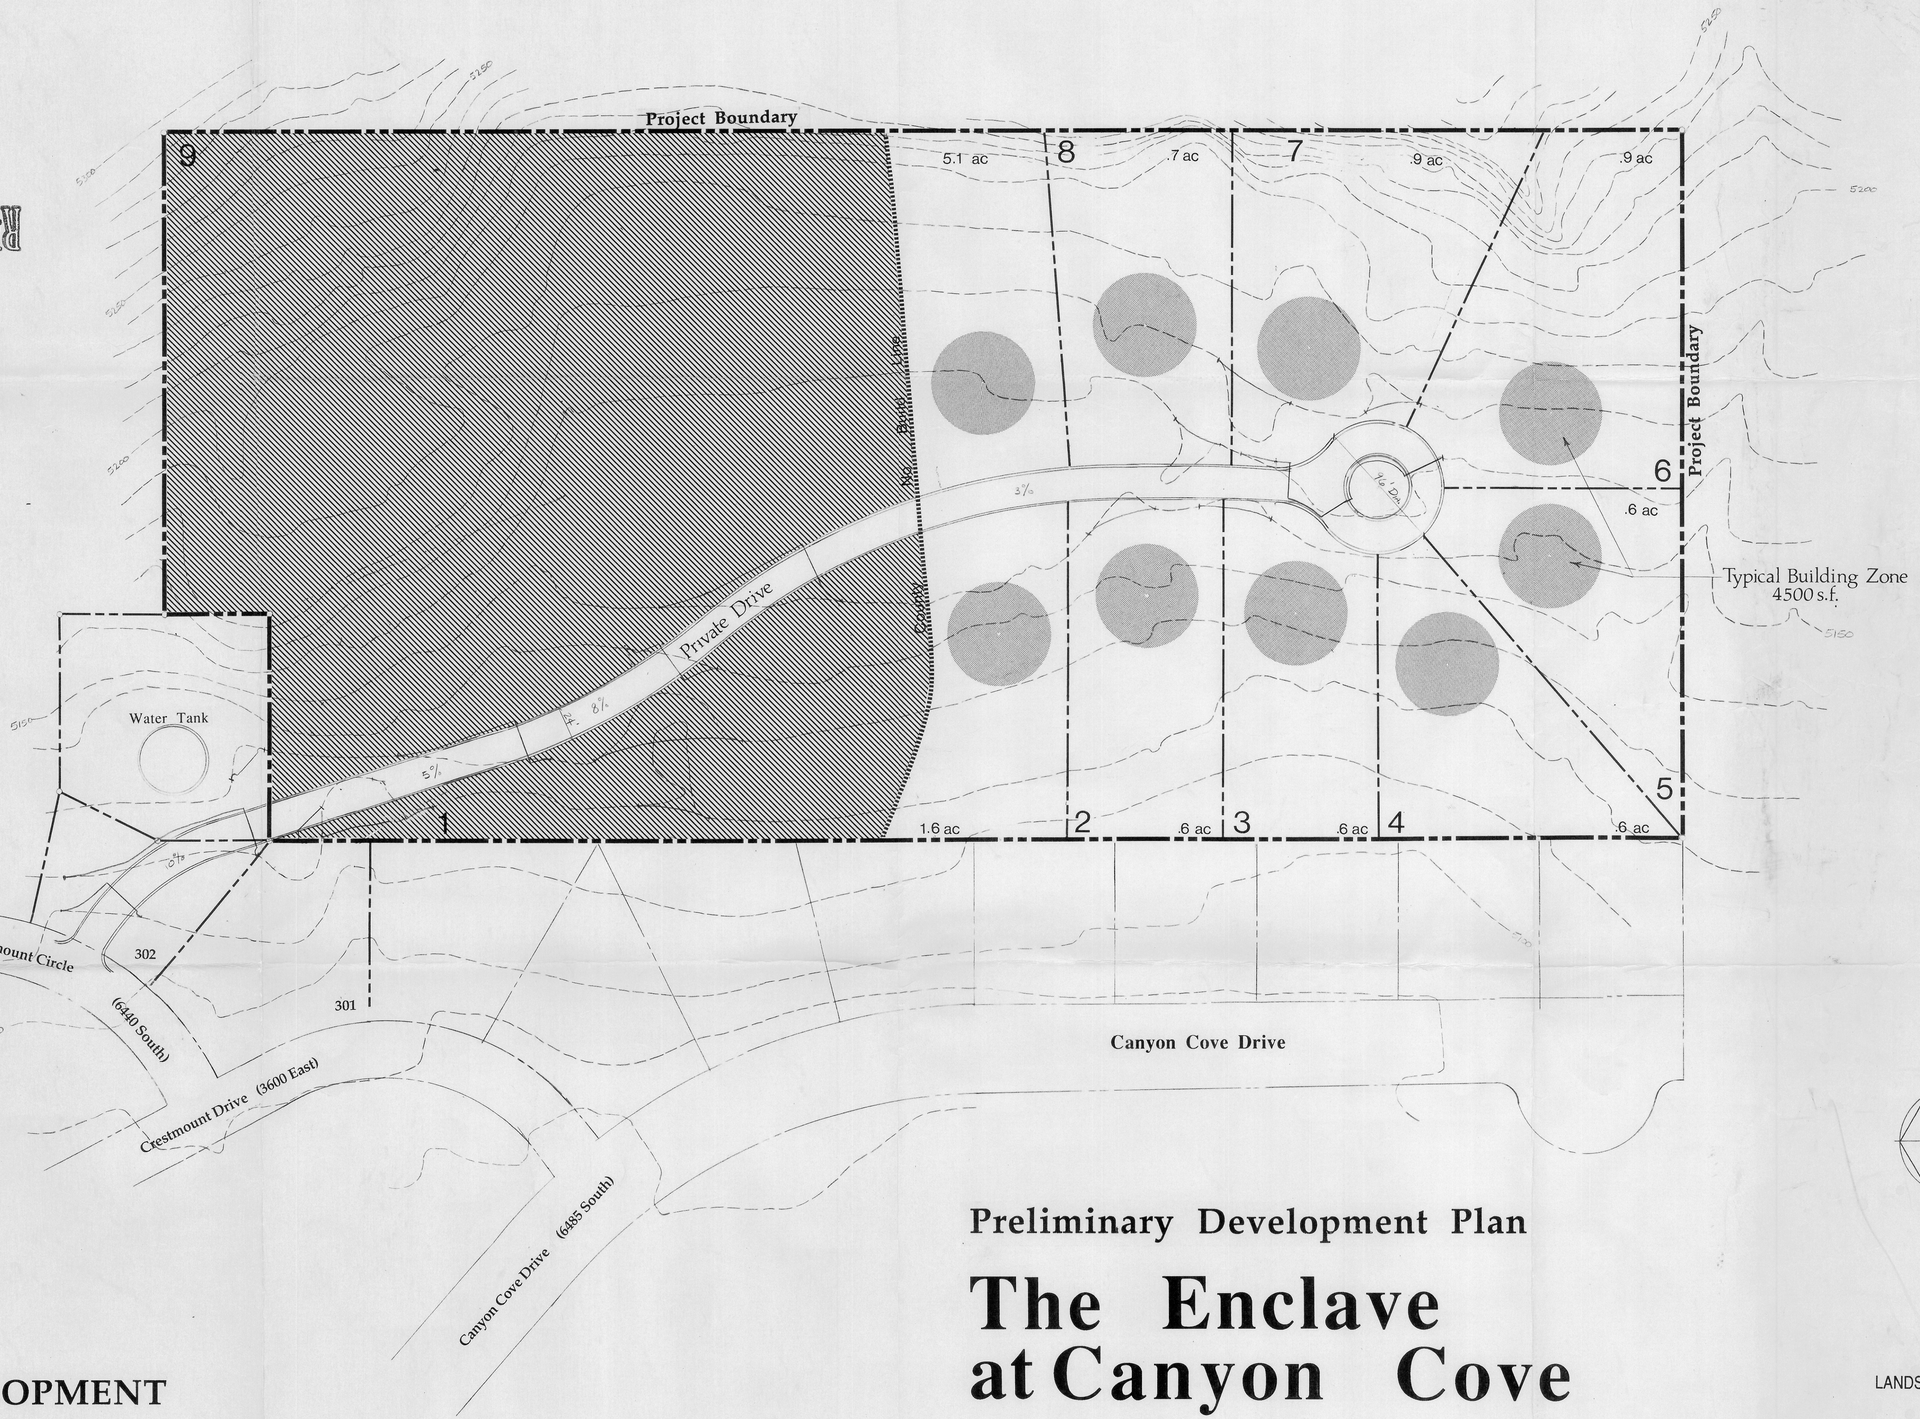

M/035/003

Preliminary Development Plan

The Enclave at Canyon Cove

NORTH

1" = 50'

July 28, 1989

REV 8-17-89
REV 9-9-89
REV 10-9-89
REV 4-26-90
REV 5-22-90

GERARD P. TULLY

LANDSCAPE ARCHITECTURE
LAND PLANNING

977 EAST YALE AVENUE
SALT LAKE CITY, UTAH 84105
(801) 355 - 9940

CITY DEVELOPMENT
411 East 100 South
Salt Lake City, Utah 84111
(801) 531 - 8102