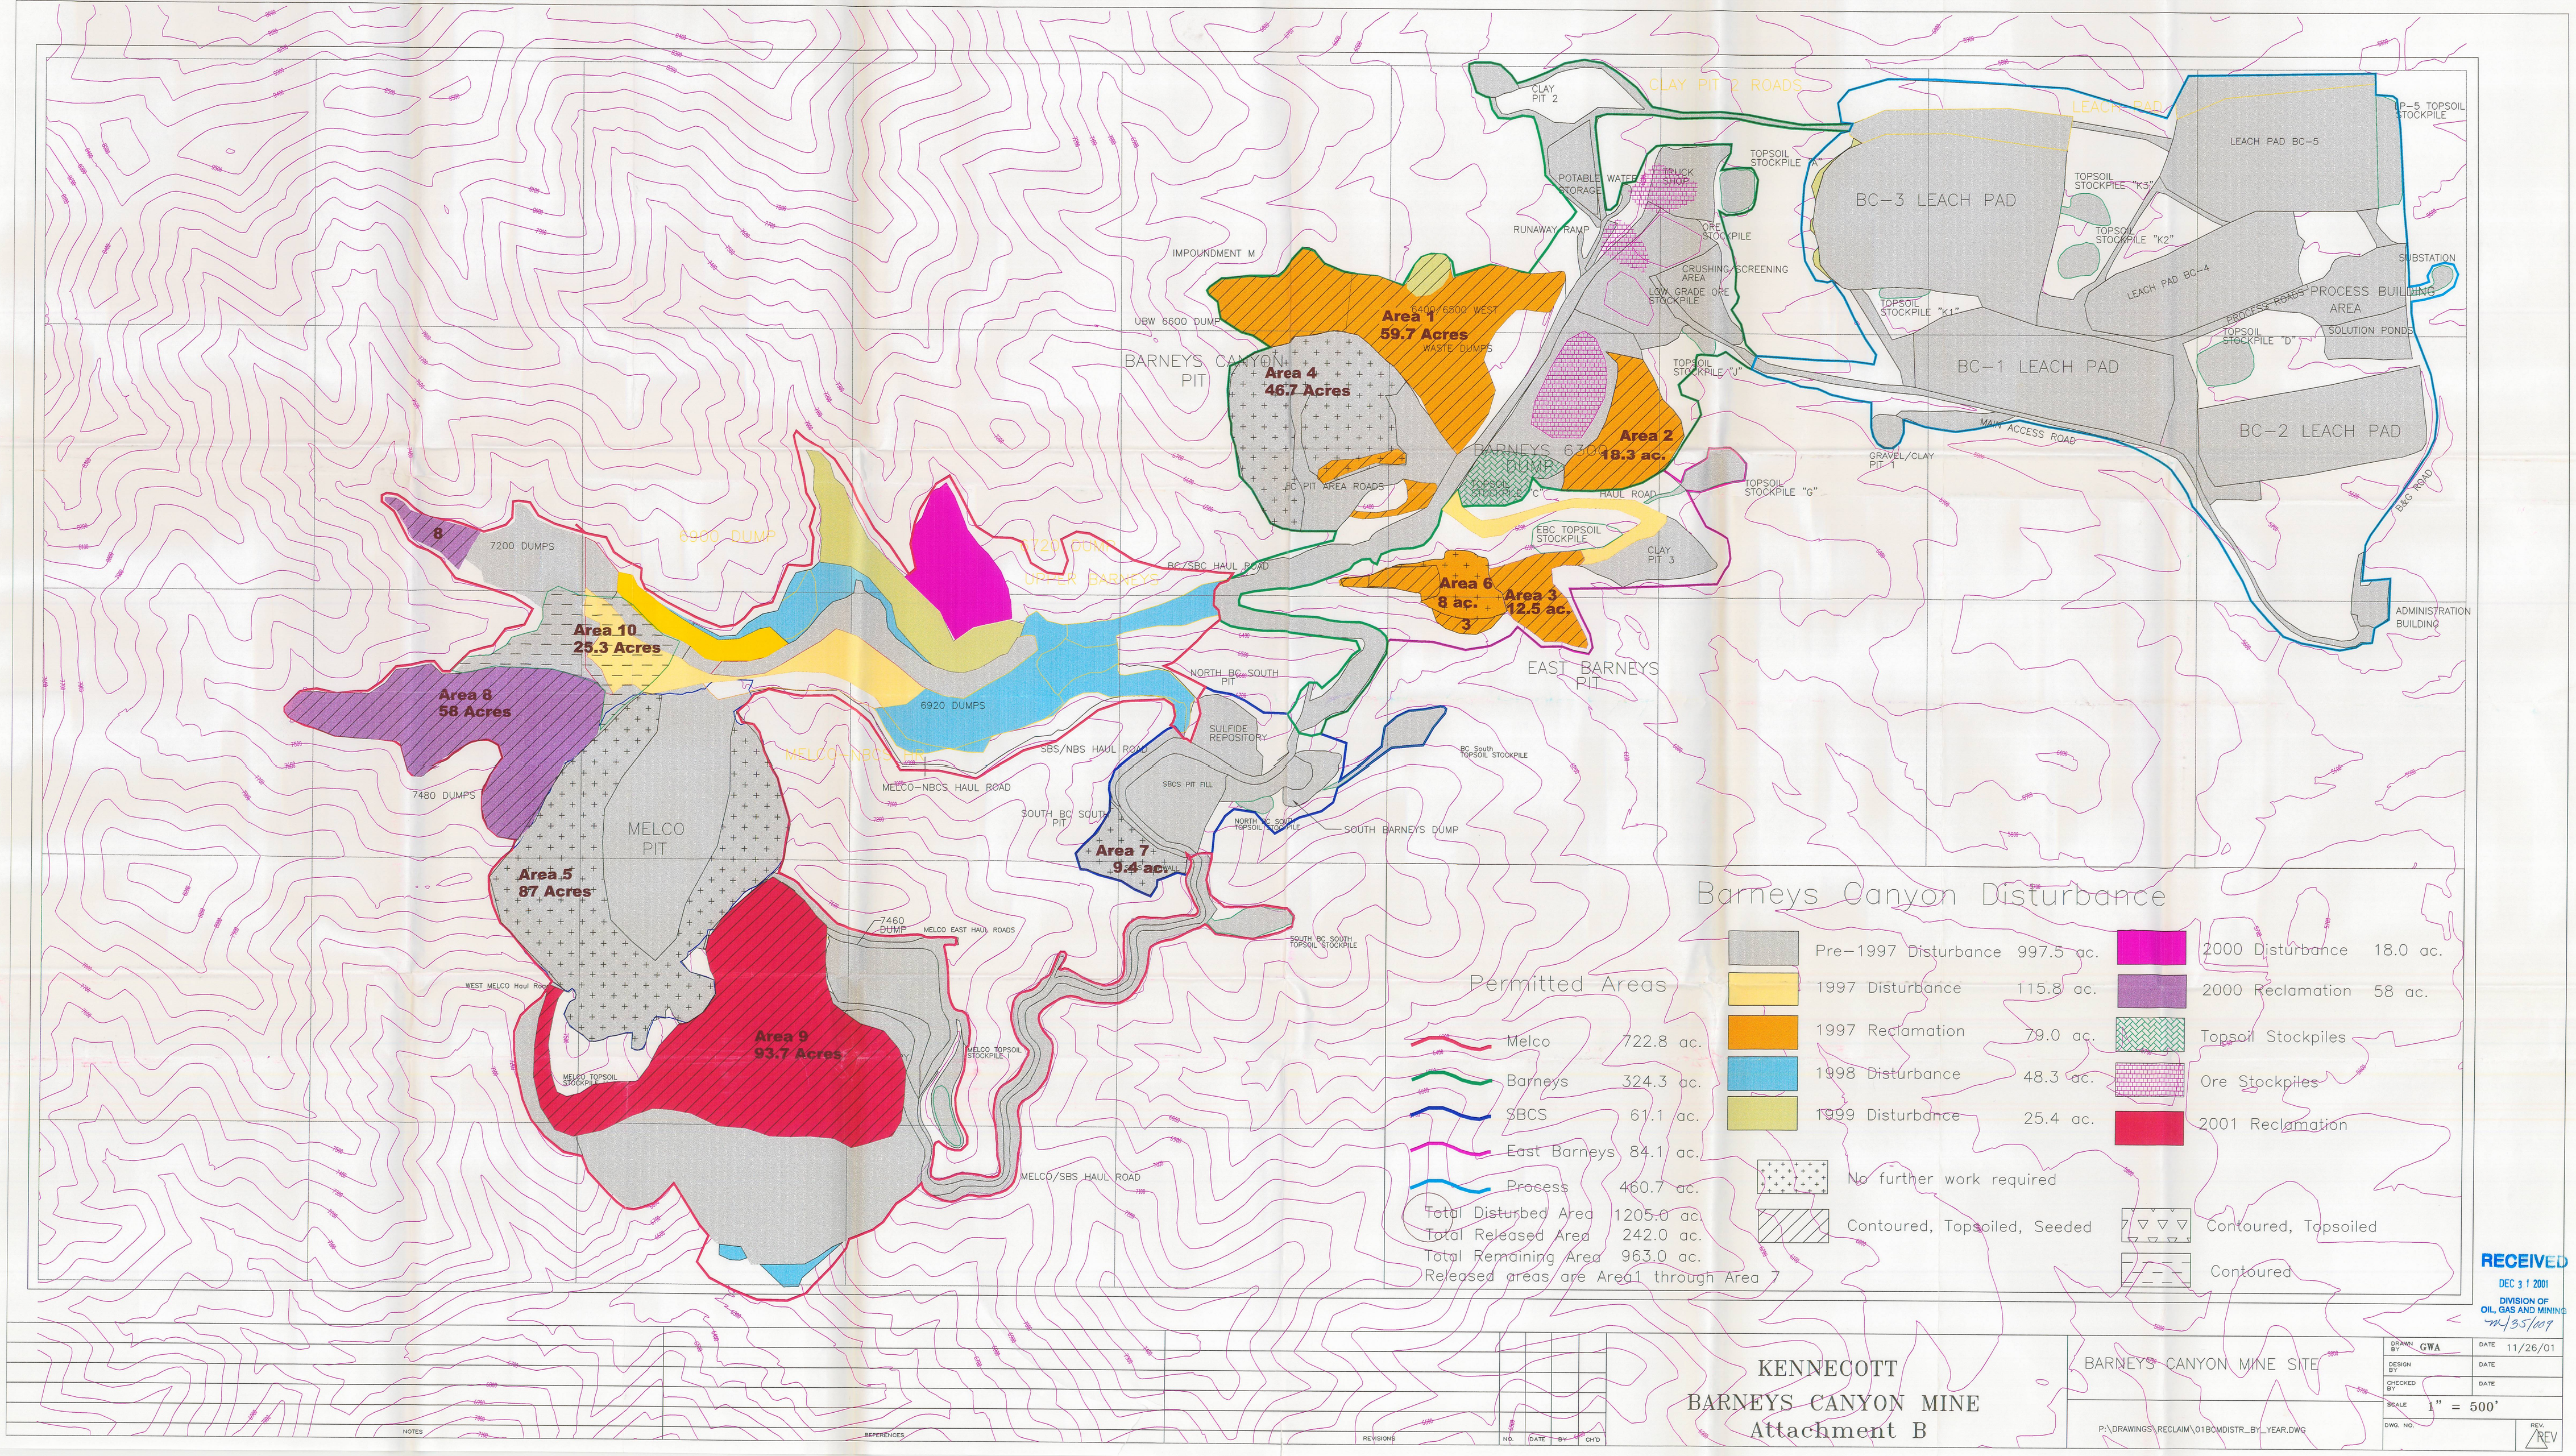

KENNECOTT
BARNEYS CANYON MINE
Attachment B

BARNEYS CANYON MINE SITE

P:\DRAWINGS\RECLAIM\01BCMDISTR_BY_YEAR.DWG

DRAWN BY	GWA	DATE	11/26/01
DESIGN BY		DATE	
CHECKED BY		DATE	
SCALE	1" = 500'		
DWG. NO.		REV.	REV

RECEIVED
DEC 3 1 2001
DIVISION OF OIL, GAS AND MINING
m/35/009