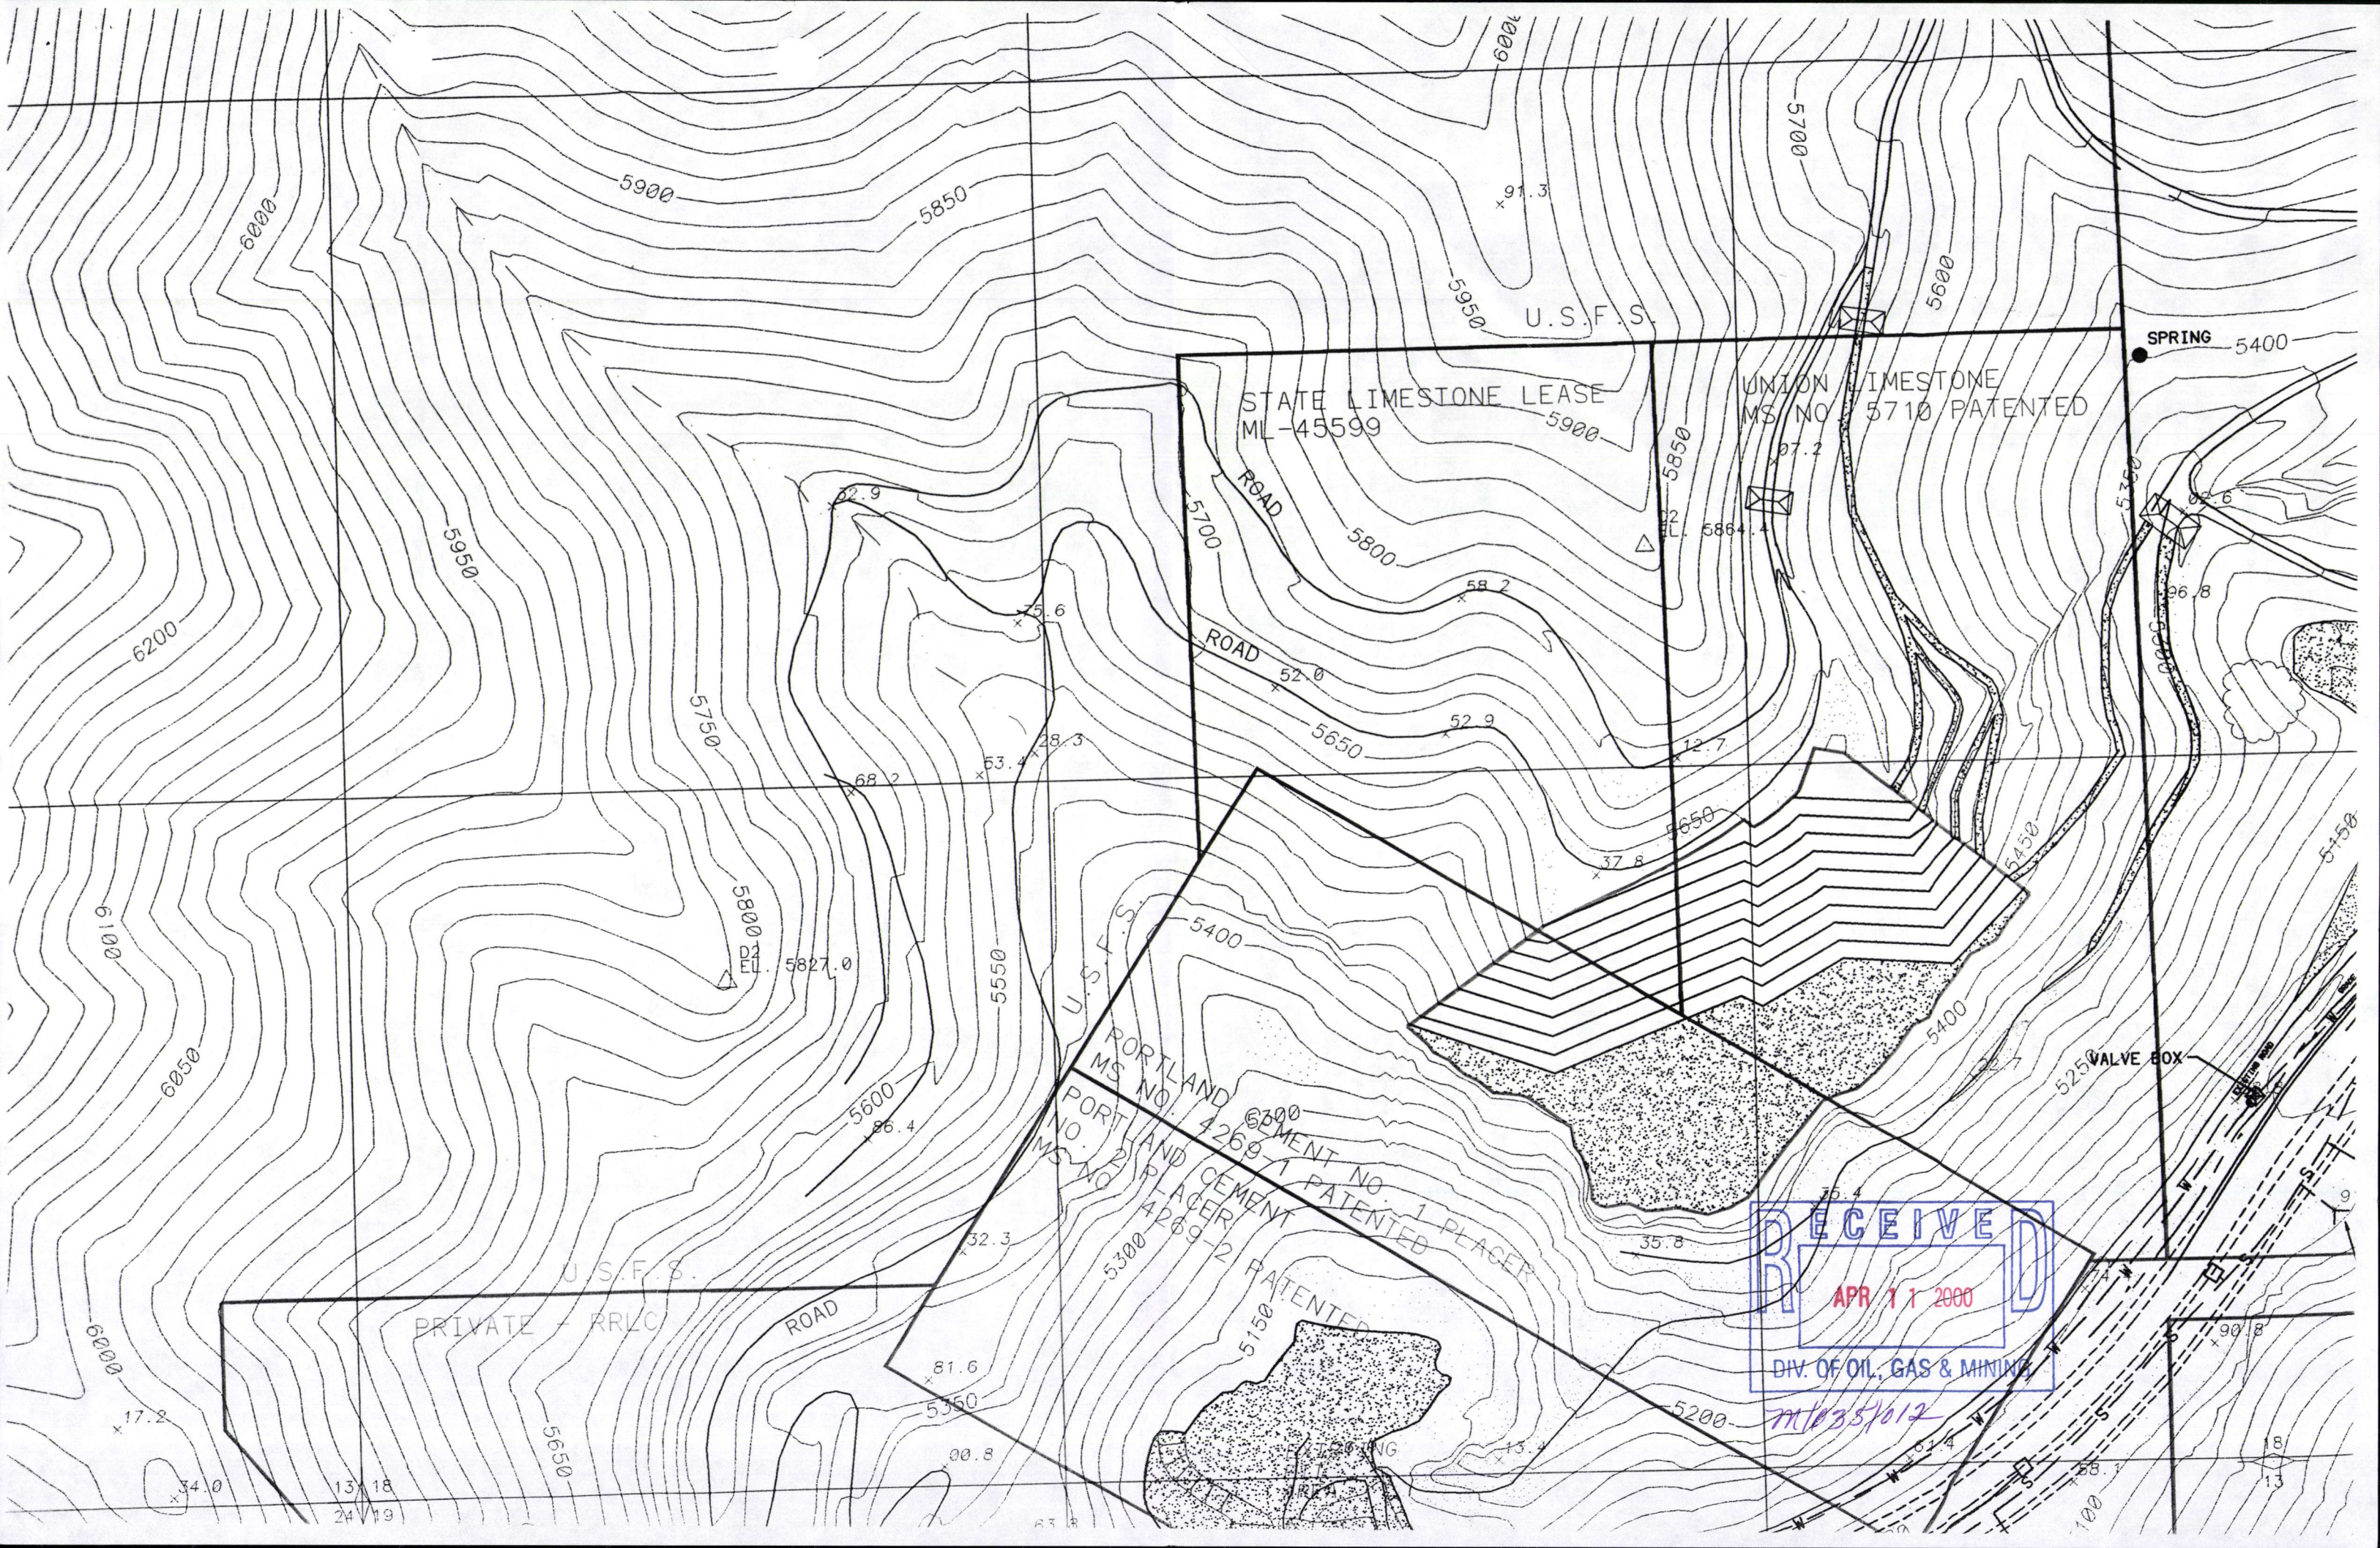
U.S.F.S.
STATE LIMESTONE LEASE
ML-45599
UNION LIMESTONE
MS NO. 5710 PATENTED
SPRING
ROAD
ROAD
D2
EL. 5864.4
D2
EL. 5827.0
U.S.F.S.
PORTLAND CEMENT No. 1 PLACER
MS NO. 4269-1 PATENTED
PORTLAND CEMENT
NO. 2 PLACER
MS NO. 4269-2 PATENTED
U.S.F.S.
PRIVATE - RRLC
ROAD
VALVE BOX
RECEIVED
APR 11 2000
DIV. OF OIL, GAS & MINING
M/035/012

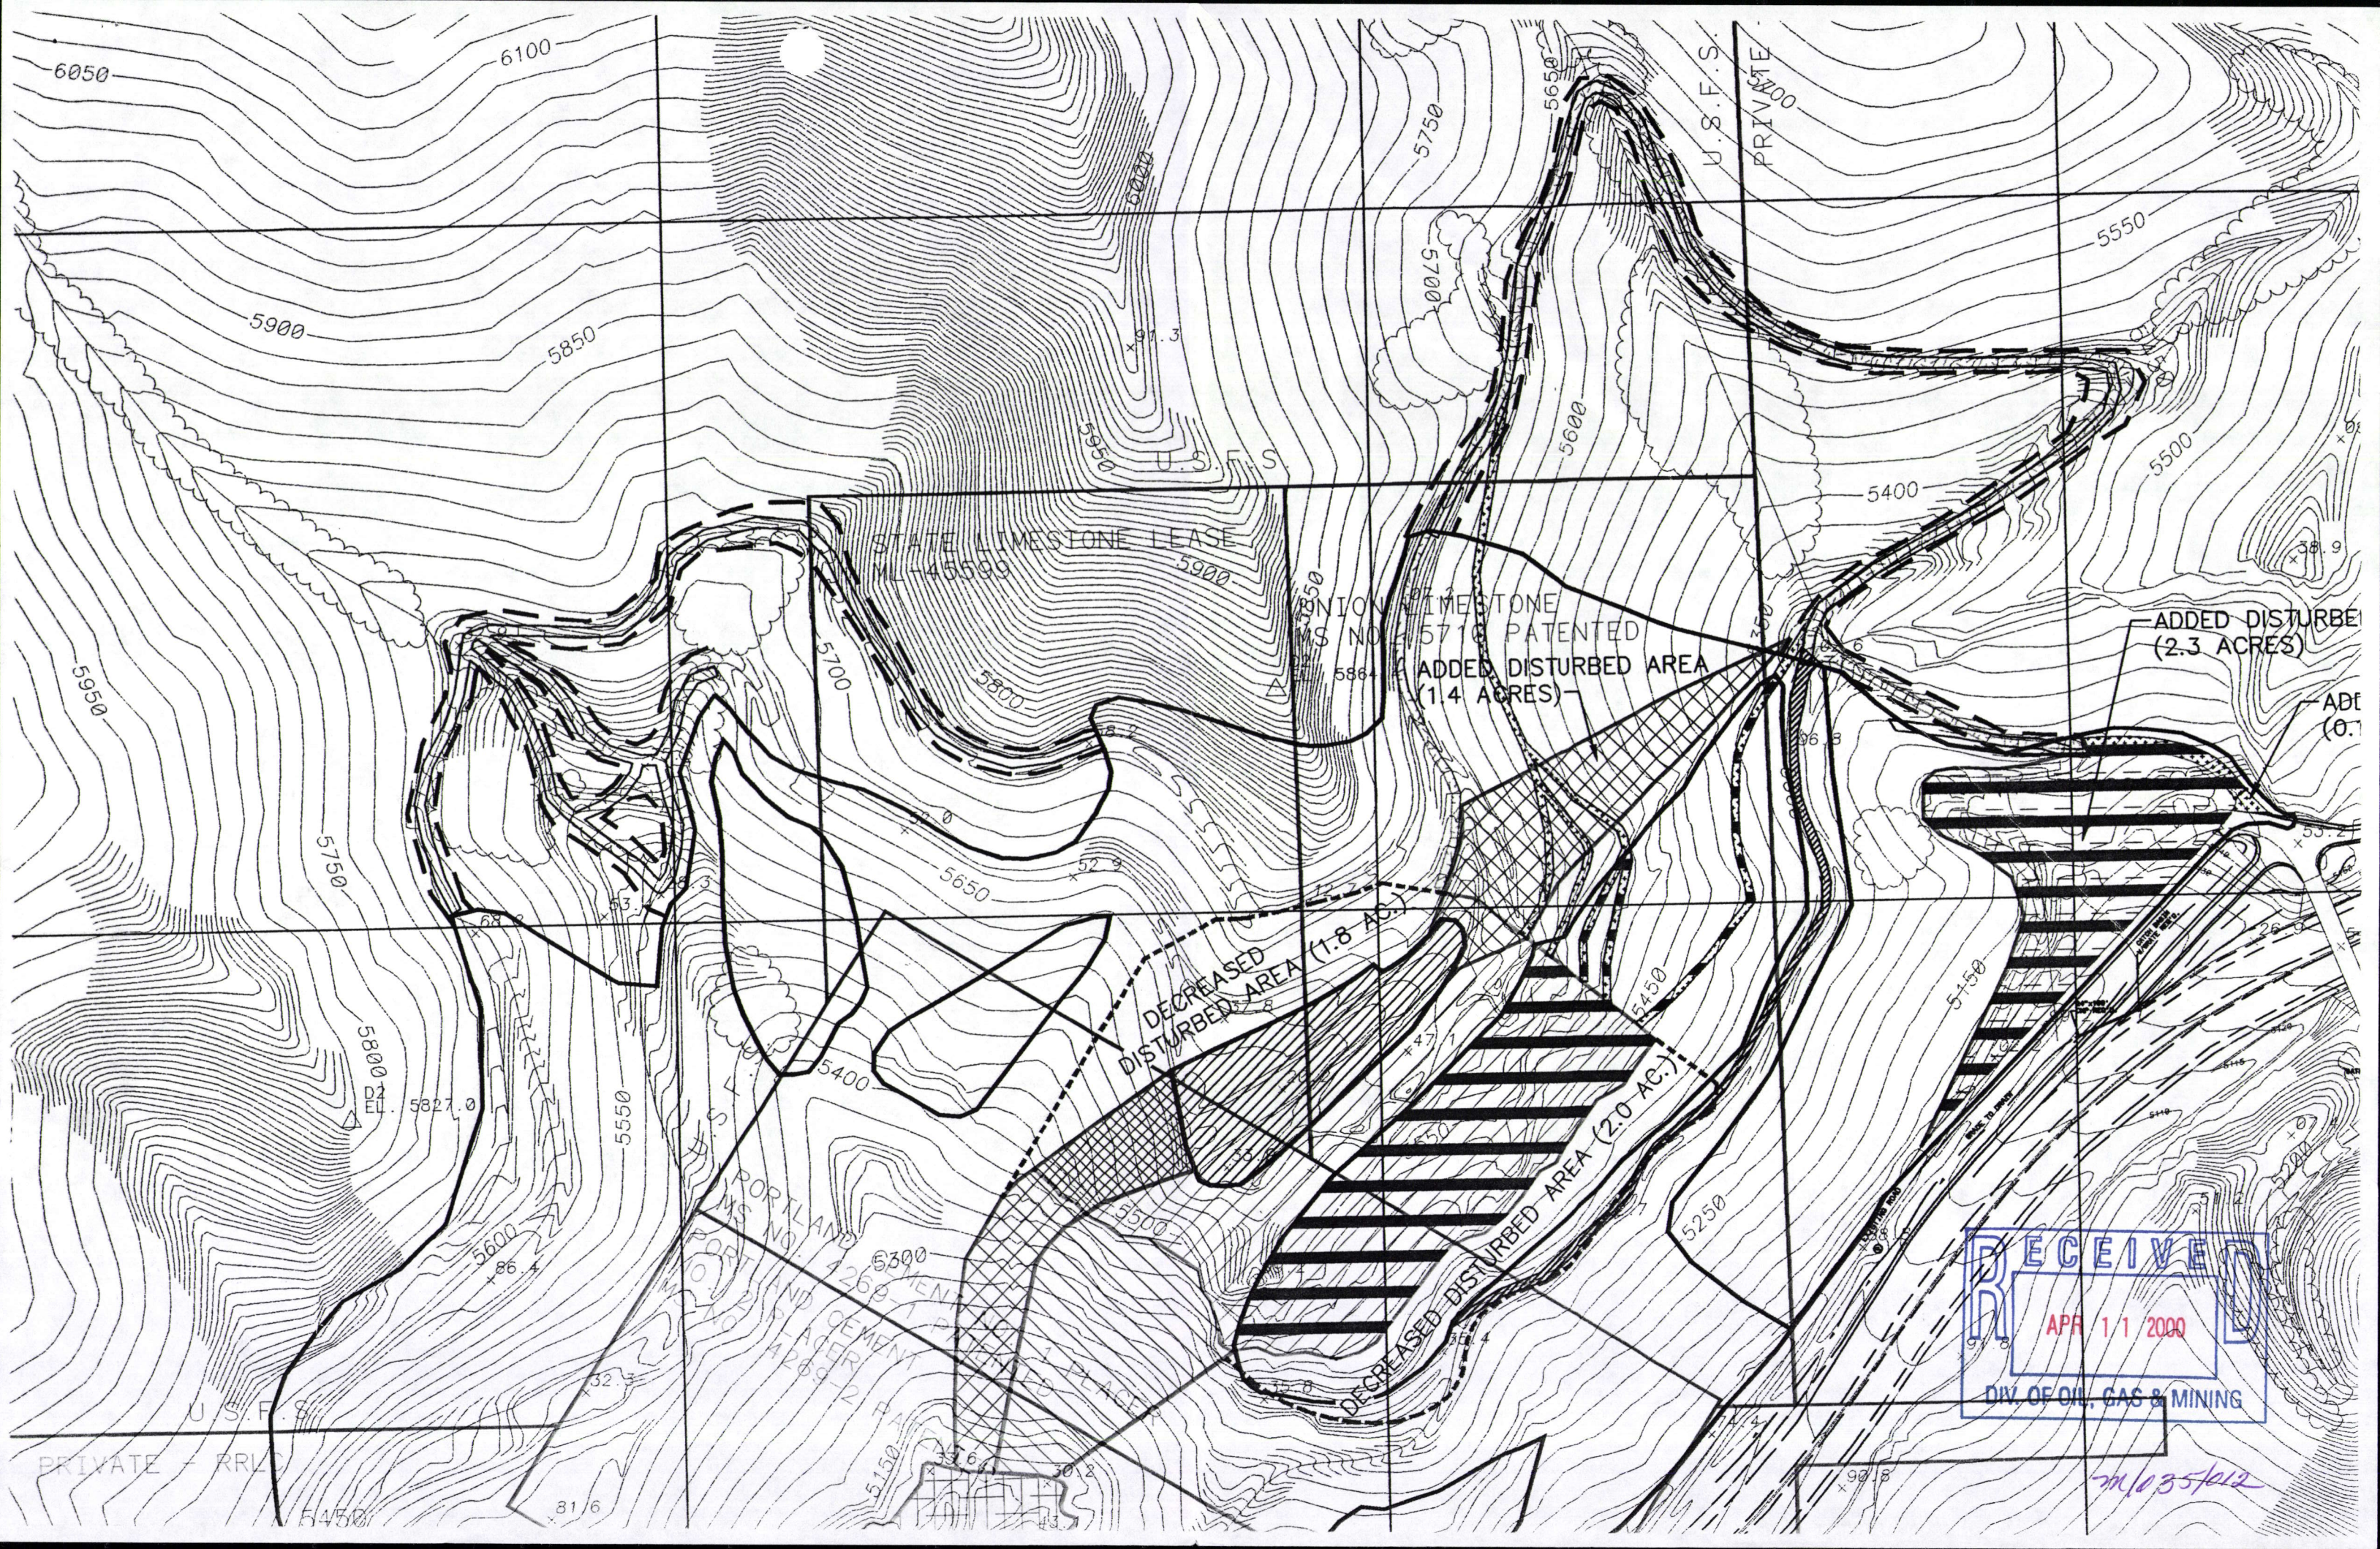
STATE LIMESTONE LEASE
ML-45599
UNION LIMESTONE
MS NO. 5716 PATENTED
ADDED DISTURBED AREA
(1.4 ACRES)
ADDED DISTURBE
(2.3 ACRES)
DECREASED
DISTURBED AREA (1.8 AC.)
DECREASED DISTURBED AREA (2.0 AC.)
U.S.F.S.
PRIVATE
PRIVATE - RRLC
D2
EL. 5827.0
RECEIVED
APR 11 2000
DIV. OF OIL, GAS & MINING