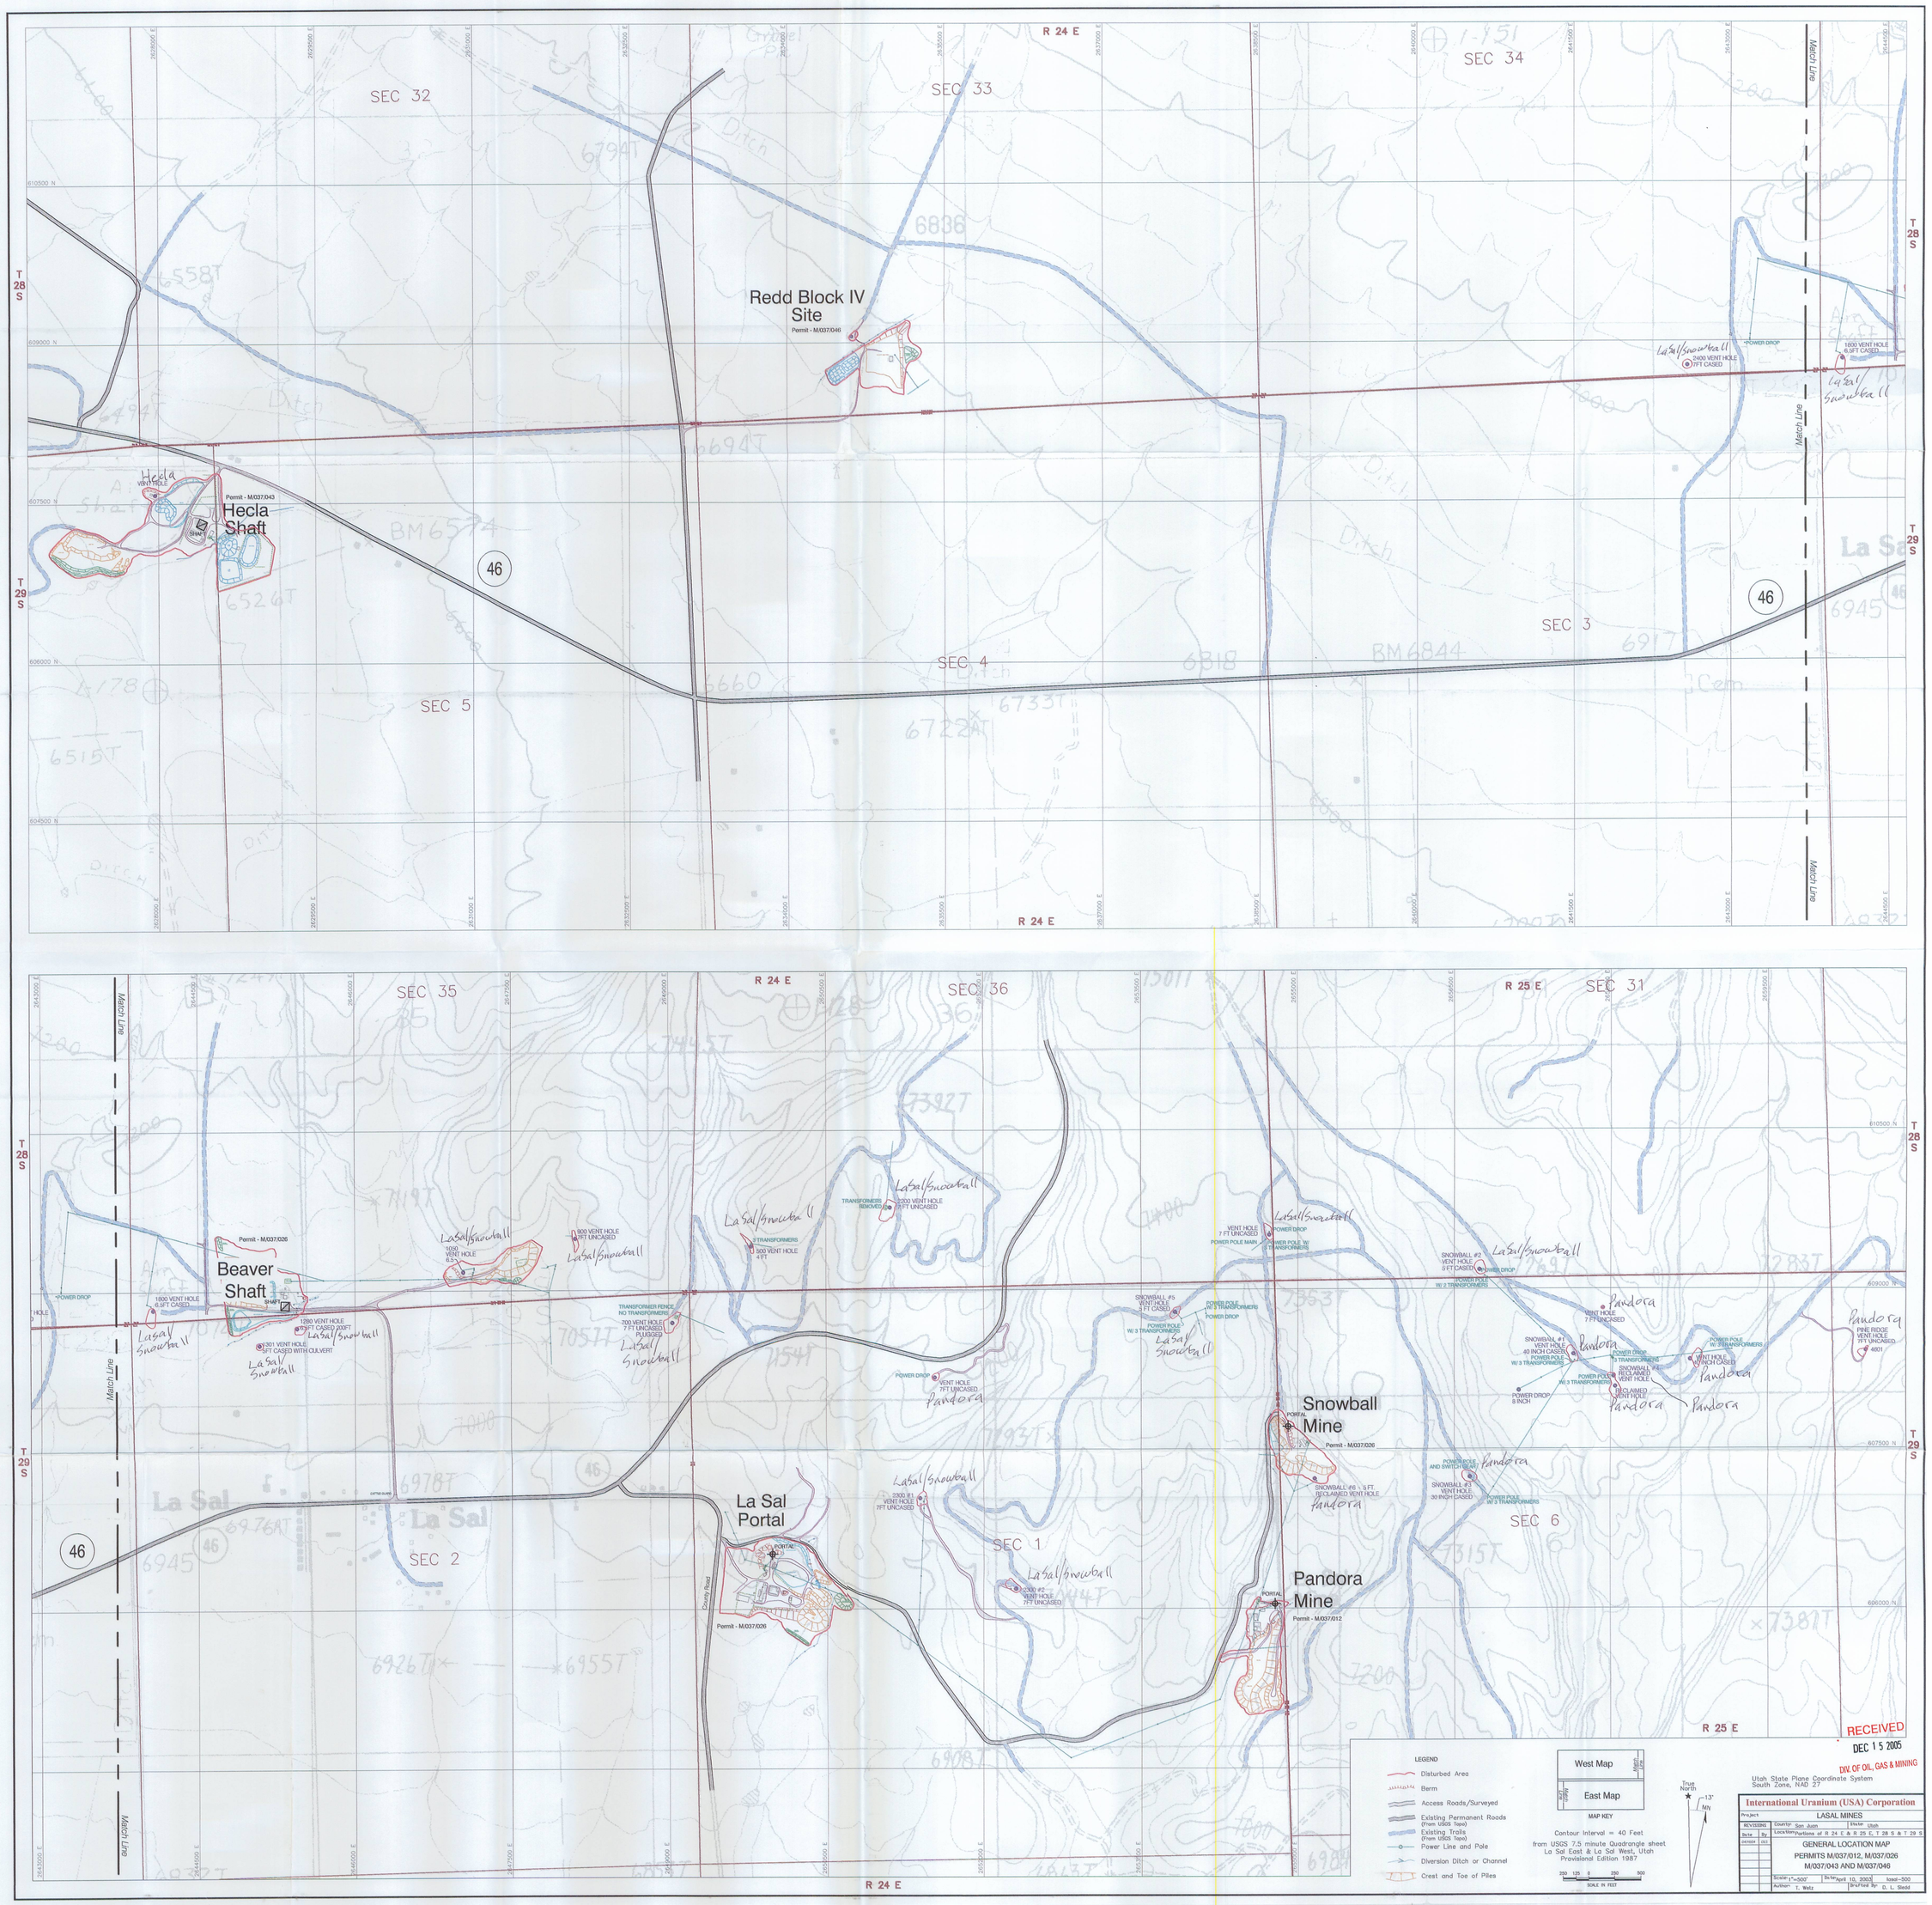
R 24 E
R 25 E
T 28 S
T 29 S
SEC 32
SEC 33
SEC 34
SEC 35
SEC 36
SEC 31
SEC 5
SEC 4
SEC 3
SEC 2
SEC 1
SEC 6
Redd Block IV Site
Permit - M/037/046
Hecla Shaft
Permit - M/037/043
Beaver Shaft
Permit - M/037/026
La Sal Portal
Permit - M/037/026
Snowball Mine
Permit - M/037/026
Pandora Mine
Permit - M/037/012
Match Line
46
RECEIVED
DEC 15 2005
DIV. OF OIL, GAS & MINING
LEGEND
Disturbed Area
Berm
Access Roads/Surveyed
Existing Permanent Roads (From USGS Topo)
Existing Trails (From USGS Topo)
Power Line and Pole
Diversion Ditch or Channel
Crest and Toe of Piles
West Map
East Map
MAP KEY
Contour Interval = 40 Feet
from USGS 7.5 minute Quadrangle sheet
La Sal East & La Sal West, Utah
Provisional Edition 1987
SCALE IN FEET
True North
13° MN
Utah State Plane Coordinate System
South Zone, NAD 27
International Uranium (USA) Corporation
LASAL MINES
GENERAL LOCATION MAP
PERMITS M/037/012, M/037/026
M/037/043 AND M/037/046
Scale: 1"=500'
Date: April 10, 2003
Drawn By: D. L. Skeed