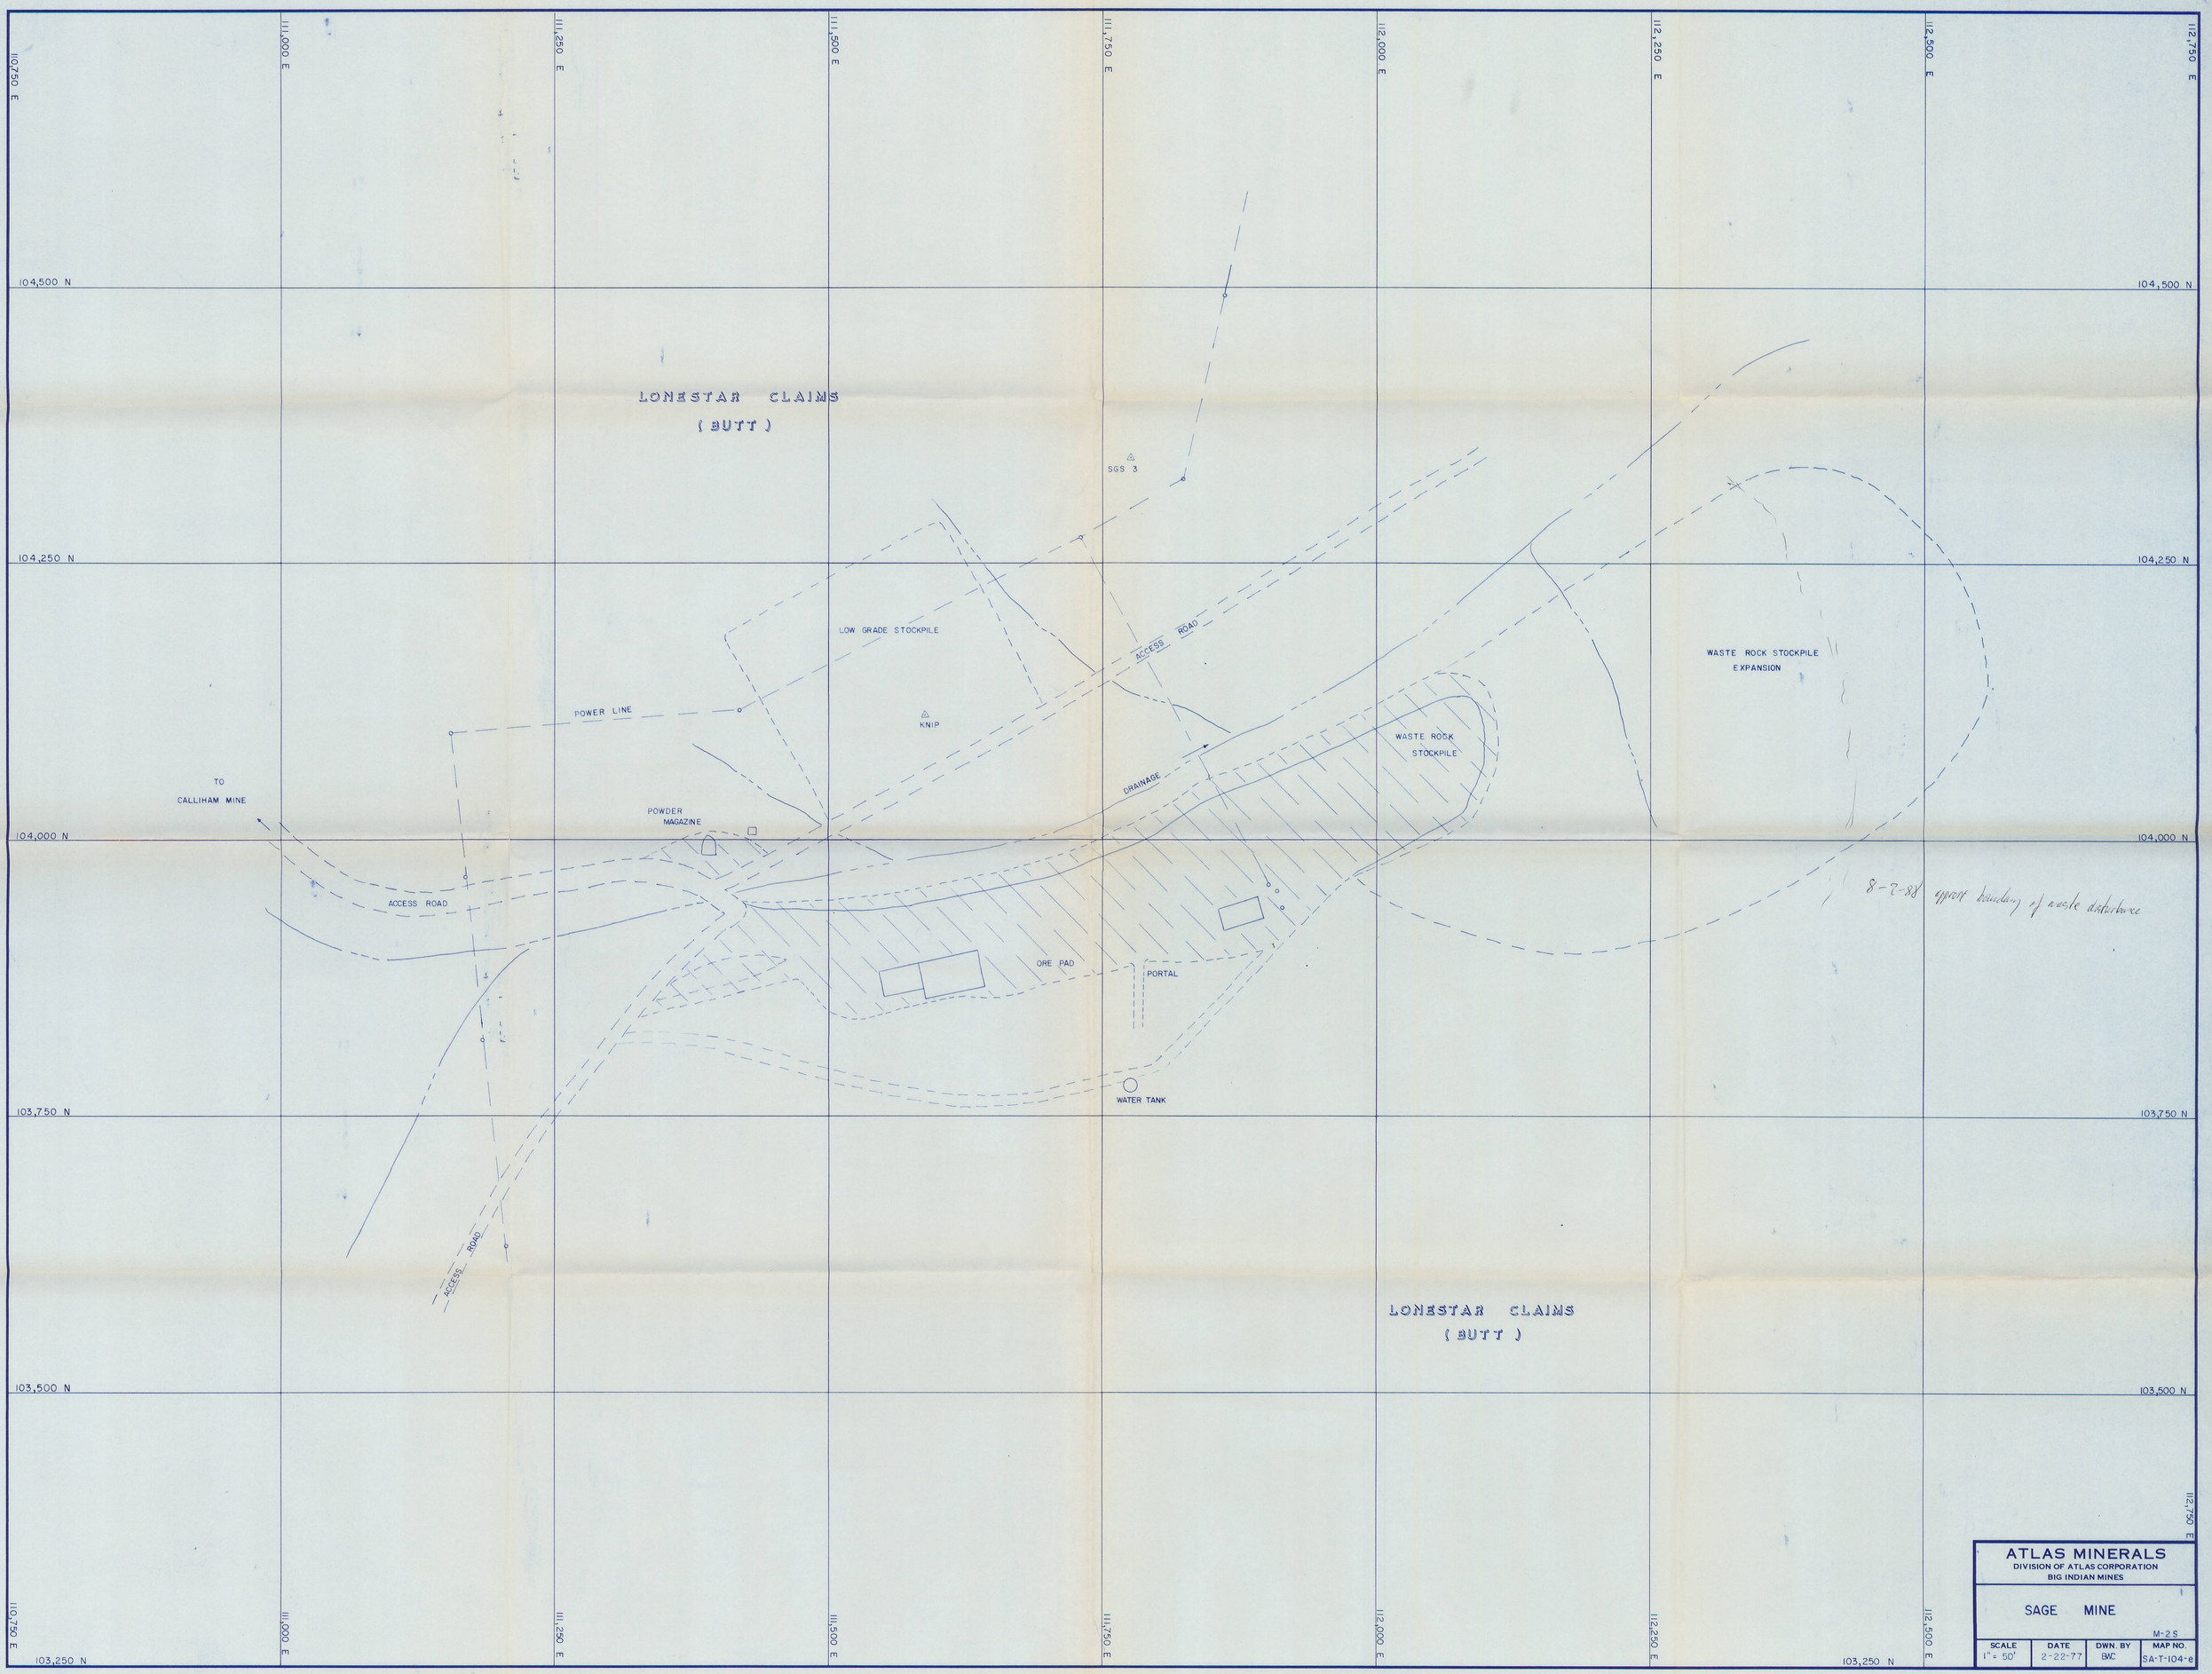
110,750 E
111,000 E
111,250 E
111,500 E
111,750 E
112,000 E
112,250 E
112,500 E
112,750 E
104,500 N
104,250 N
104,000 N
103,750 N
103,500 N
103,250 N
LONESTAR CLAIMS
(BUTT)
SGS 3
LOW GRADE STOCKPILE
KNIP
ACCESS ROAD
POWER LINE
TO
CALLIHAM MINE
POWDER
MAGAZINE
DRAINAGE
WASTE ROCK
STOCKPILE
WASTE ROCK STOCKPILE
EXPANSION
ACCESS ROAD
ORE PAD
PORTAL
WATER TANK
ACCESS ROAD
LONESTAR CLAIMS
(BUTT)
8-2-88 approx boundary of waste disturbance
ATLAS MINERALS
DIVISION OF ATLAS CORPORATION
BIG INDIAN MINES
SAGE MINE
M-2S
SCALE
1" = 50'
DATE
2-22-77
DWN. BY
BMC
MAP NO.
SA-T-104-e