FIGURE -

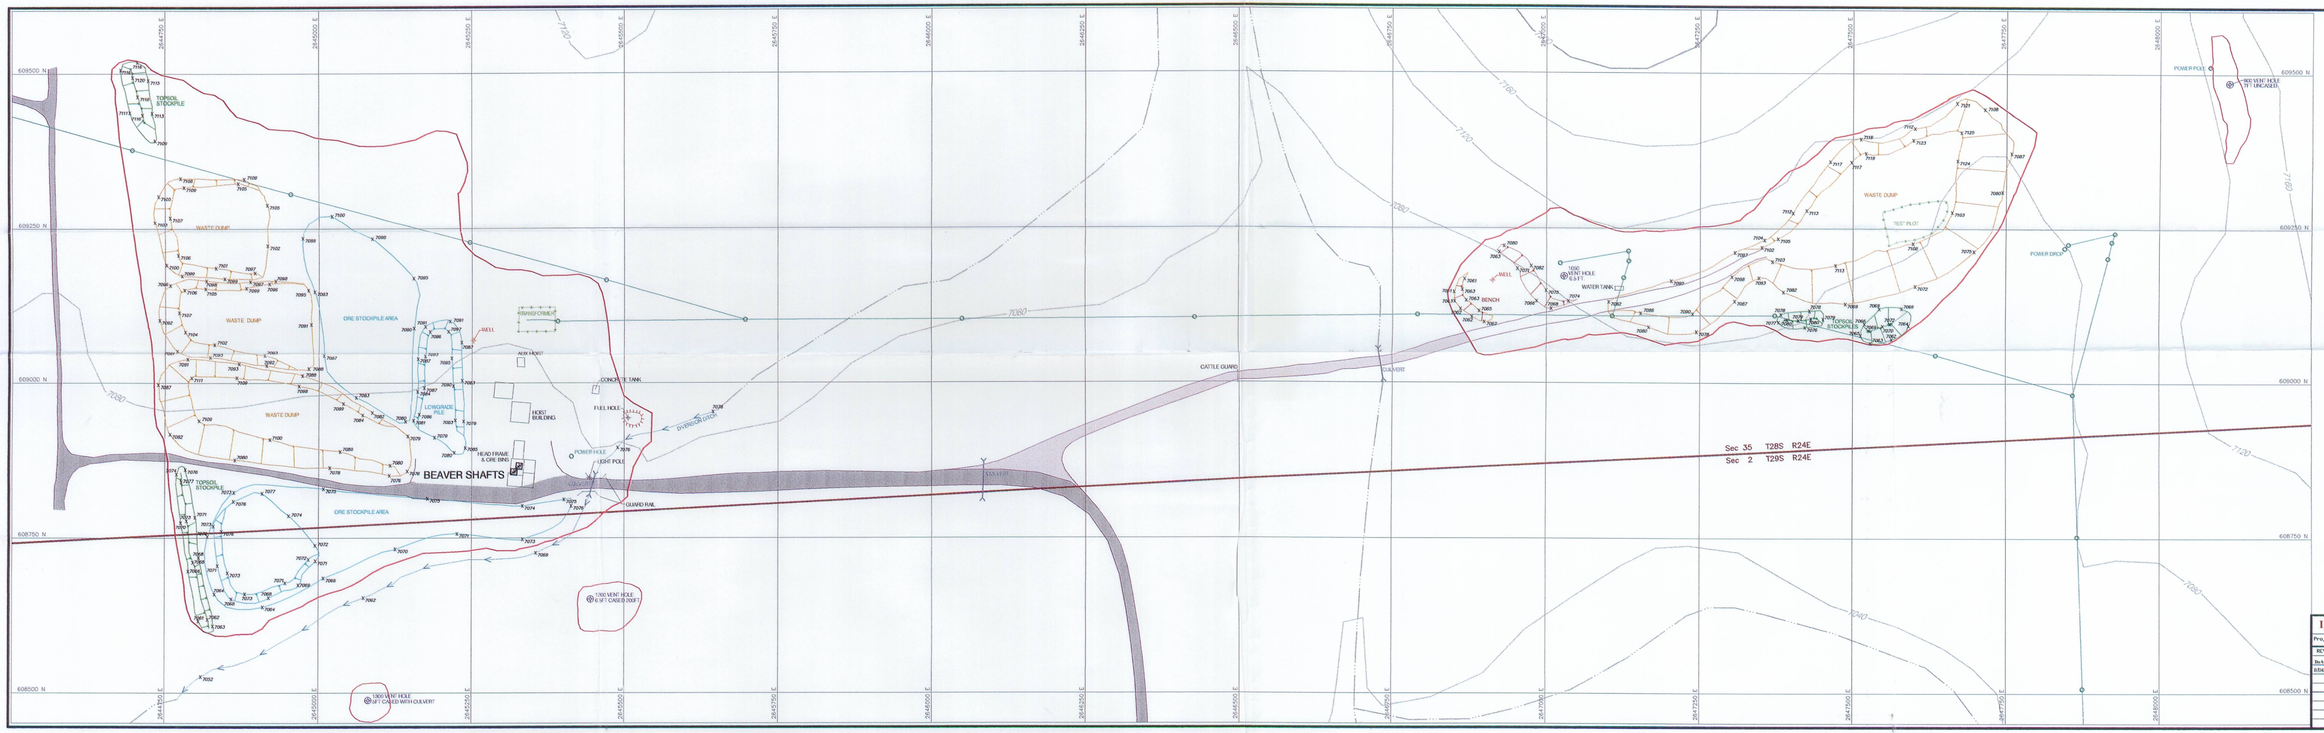

LEGEND

- Crest and Toe of Piles
- Access Roads/Surveyed
- Existing Permanent Roads (From USGS Topo)
- Power Line and Pole
- Diversion Ditch or Channel
- Disturbed Area

Beaver Mine Site Area = 506002s sqft. - 11.6 acres
East Dump Area = 215206 sqft. - 4.9 acres
Access Road Area = 161191 sqft. - 0.4 acres
Total Area = 737423 sqft. - 16.9 acres

True North
13°
MN

RECEIVED
DEC 1 5 2005
DIV. OF OIL, GAS & MINING

SCALE IN FEET
50 25 0 50 100

Contour Interval = 40 Feet
from USGS 7.5 minute Quadrangle sheets

RECEIVED
FEB 0 3 2005
DIV. OF OIL, GAS & MINING

Utah State Plane Coordinate System
South Zone, NAD 27

International Uranium (USA) Corporation

Project	La Sal / Snowball / Beaver Permit		
REVISIONS	County: San Juan	State: Utah	
Date By	Location: Section 35, R 24 E, T 28 S		
6/04/03 DLS	BEAVER SHAFT PERMIT M/037/026		
	Scale: 1"=100'	Date: April 10, 2003	lasal-100_beaver
	Author: T. Metz	Drafted By: D. L. Sledd	