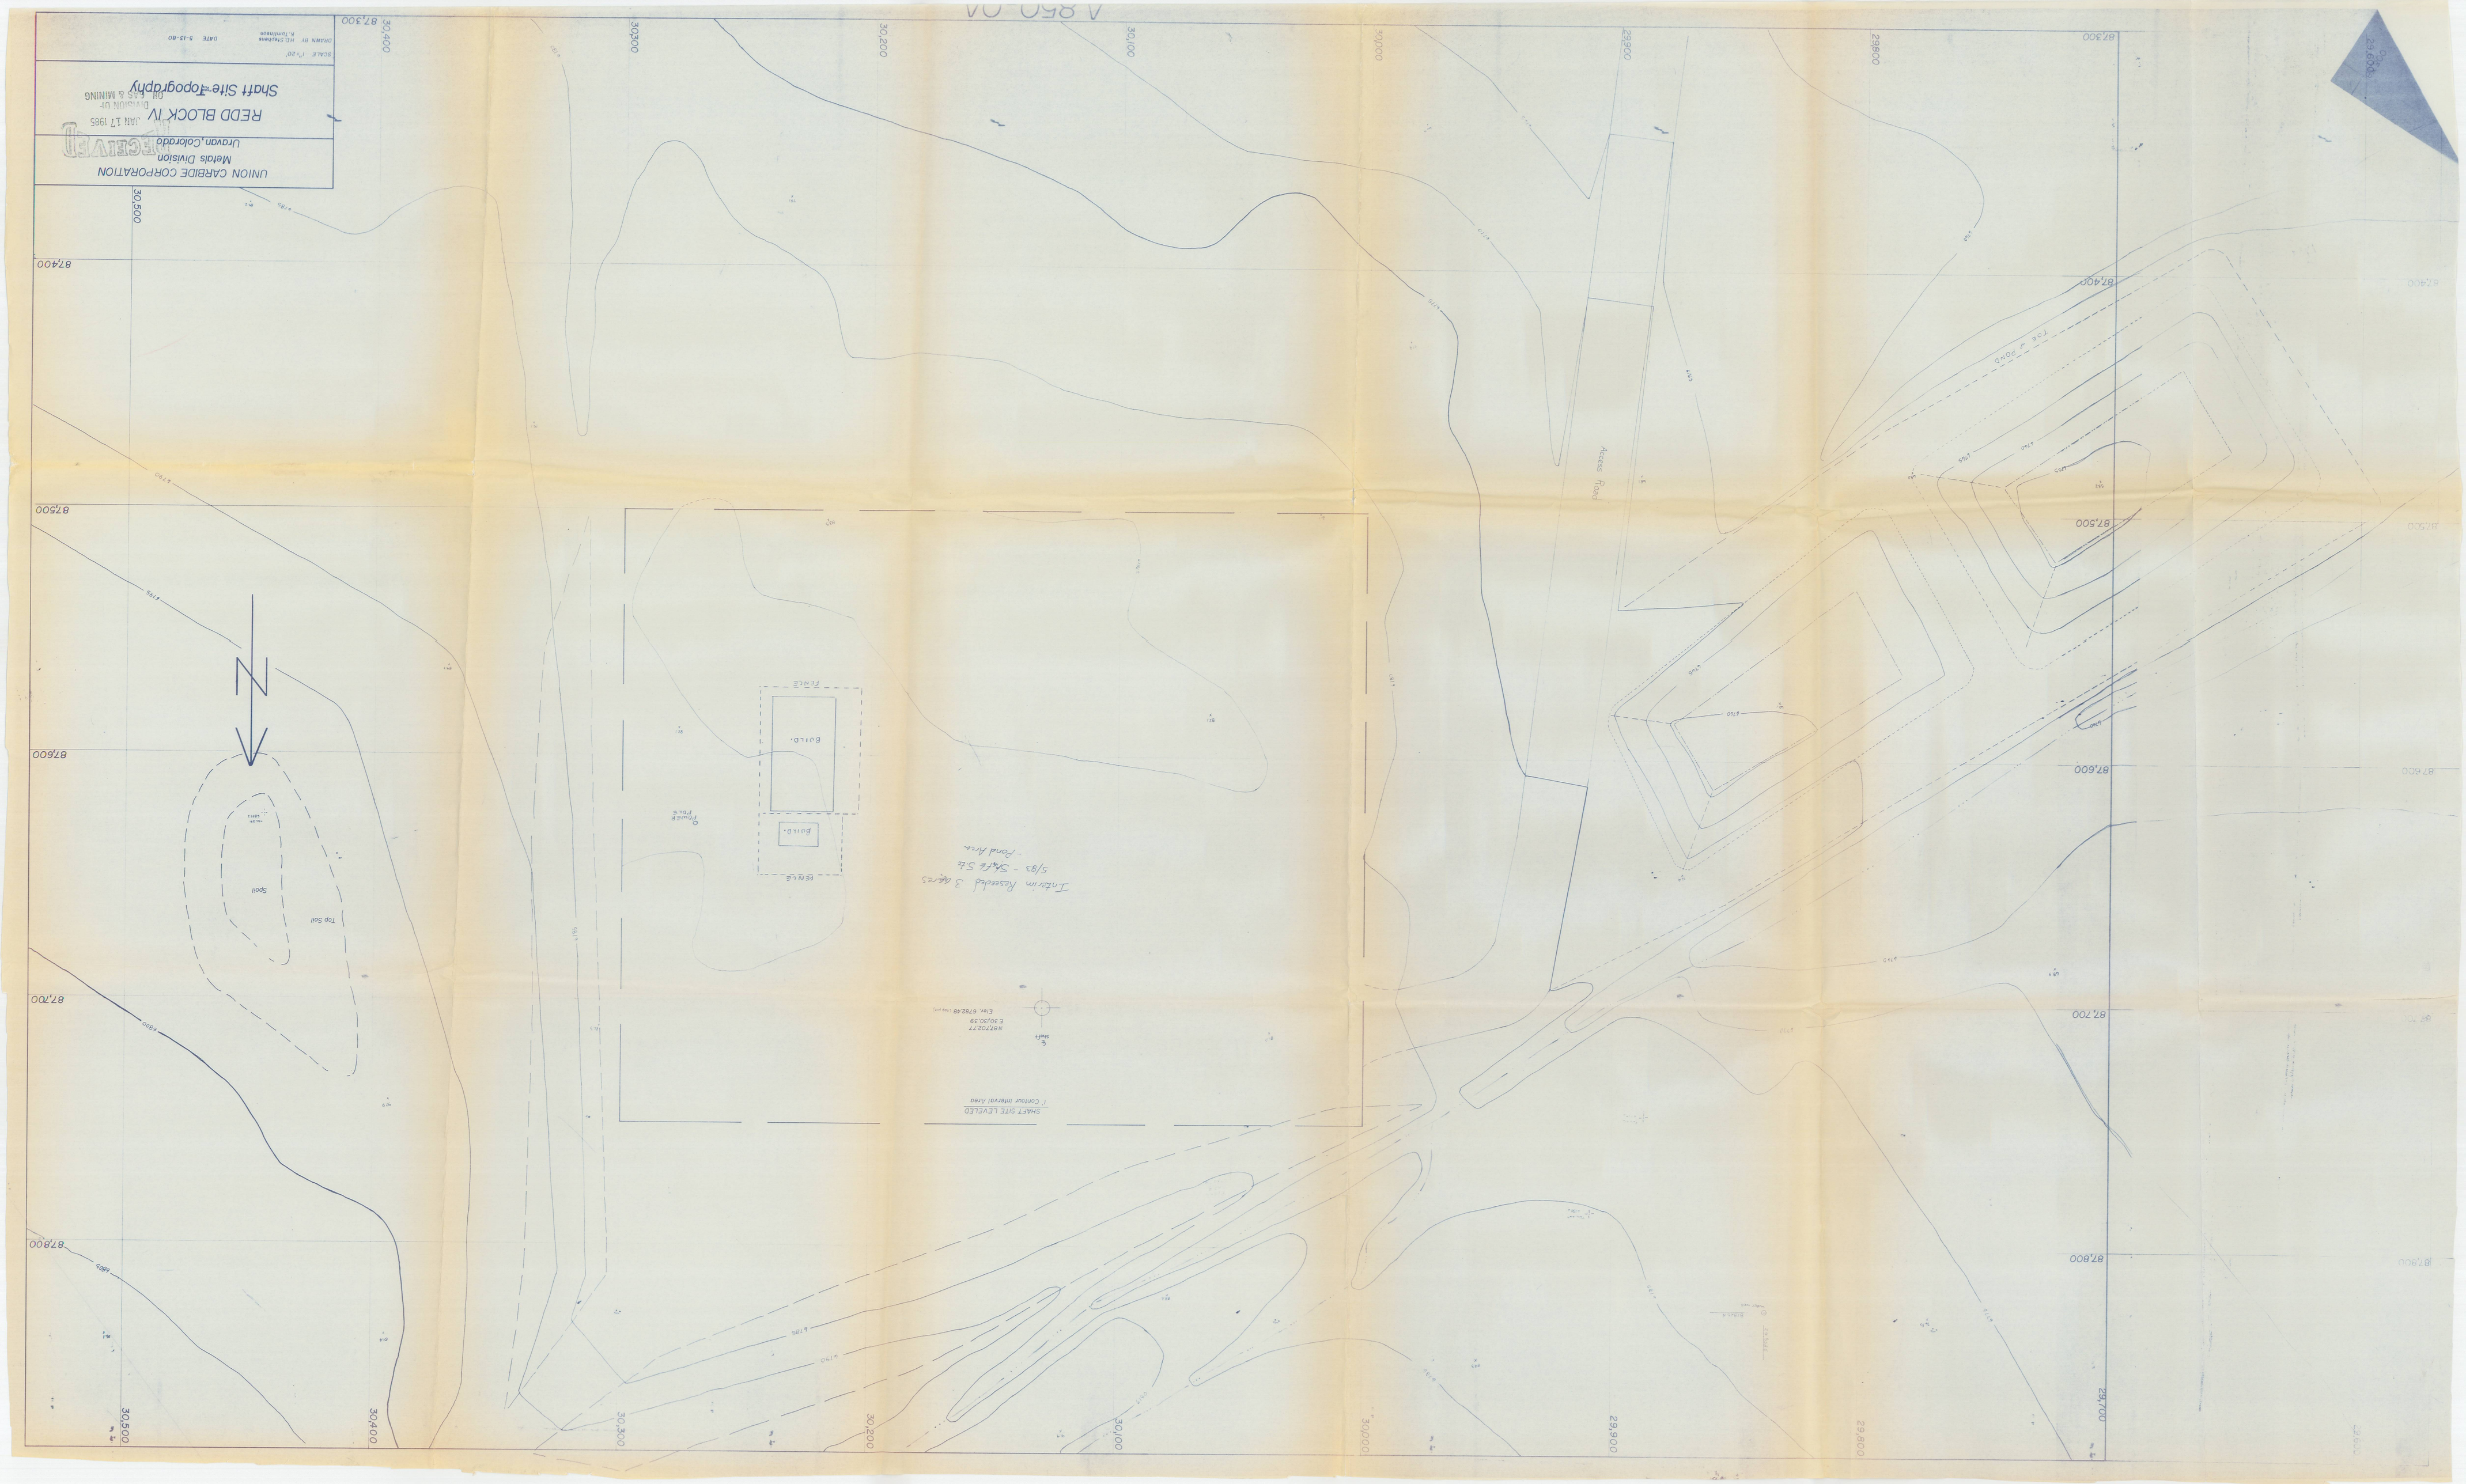
UNION CARBIDE CORPORATION
Metals Division
Uravan, Colorado
RECEIVED
JAN 17 1985
DIVISION OF
OIL GAS & MINING
REDD BLOCK IV
Shaft Site Topography
SCALE 1"=20'
DRAWN BY H.D. Stephens
K. Tomlinson
DATE 5-13-80
Access Road
Top Soil
Spoil
Fence
Build.
Power Pole
Interim Reseeded 3 acres
5/83 - Shaft Site
- Pond Area
SHAFT SITE LEVELED
1' Contour Interval Area
N87702.77
E30,130.39
Elev. 6782.48
87,300
87,400
87,500
87,600
87,700
87,800
30,500
30,400
30,300
30,200
30,100
30,000
29,900
29,800
29,700