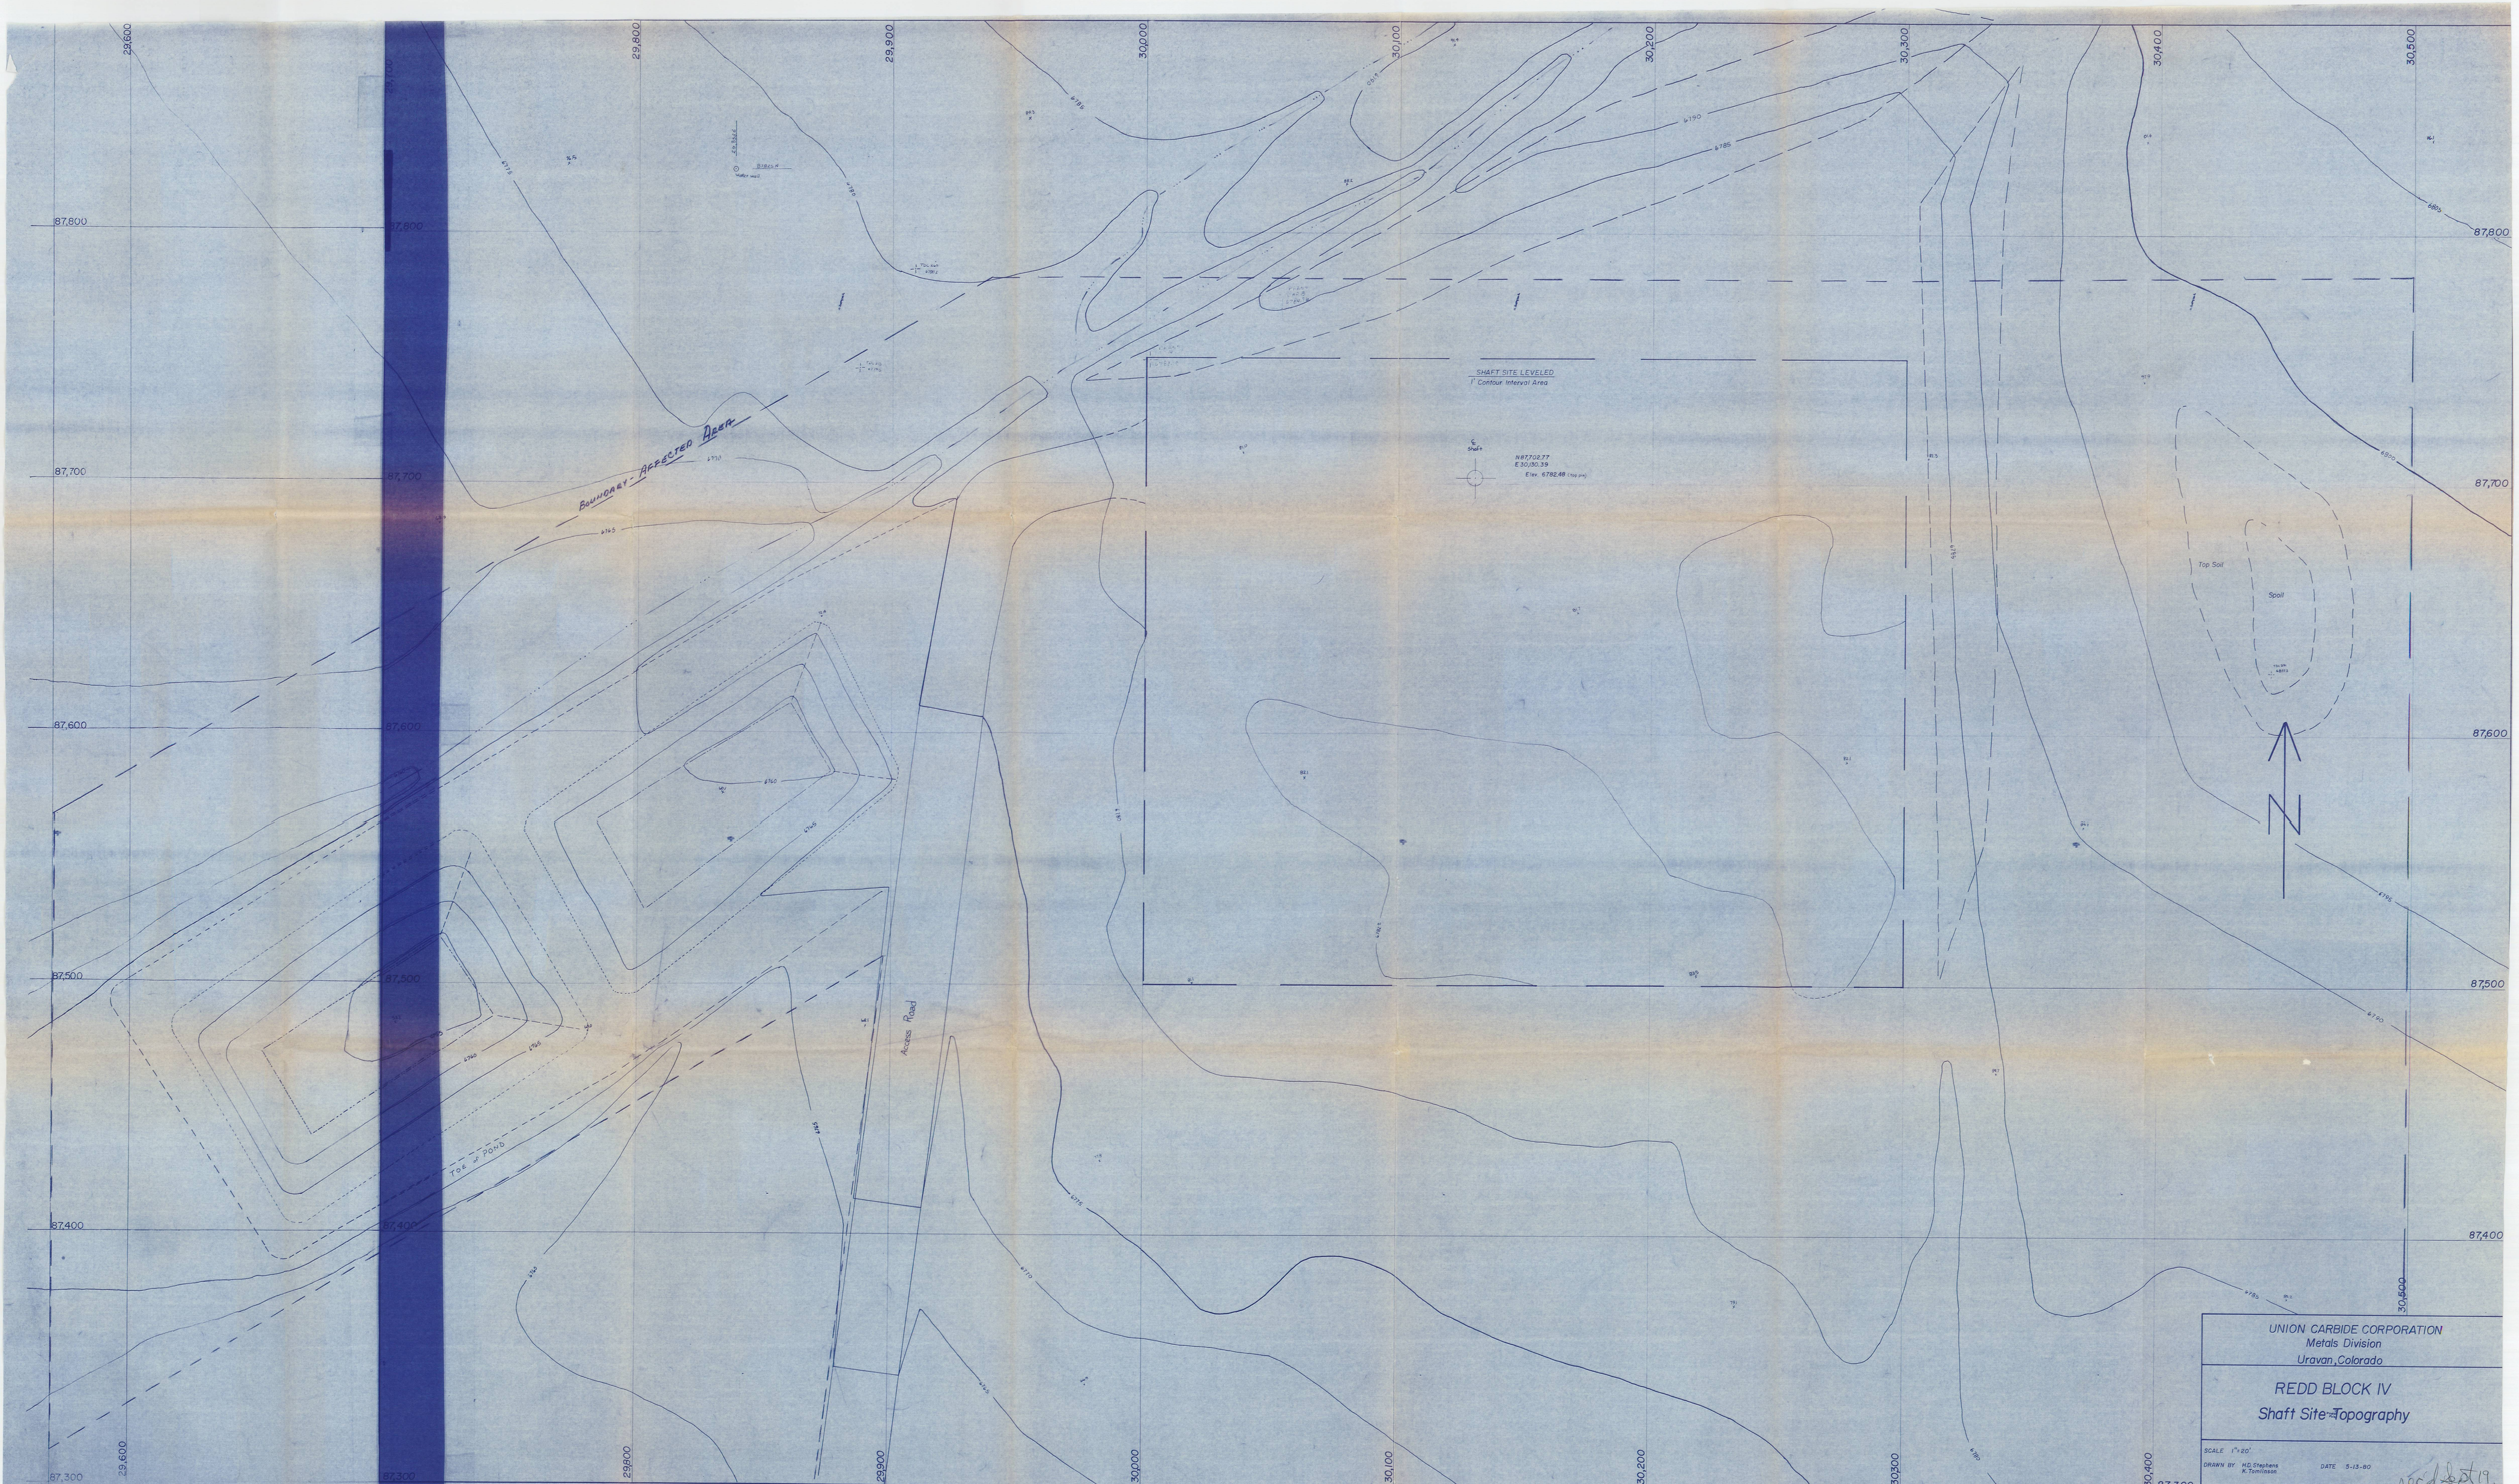

UNION CARBIDE CORPORATION
Metals Division
Uravan, Colorado

REDD BLOCK IV
Shaft Site Topography

SCALE 1"=20'
DRAWN BY H.C. Stephens
K. Tomlinson
DATE 5-13-80

rec'd Sept 19, 1983

A 850-0A