MOUNTAIN VALLEY STONE

SURFACE FACILITIES MAP

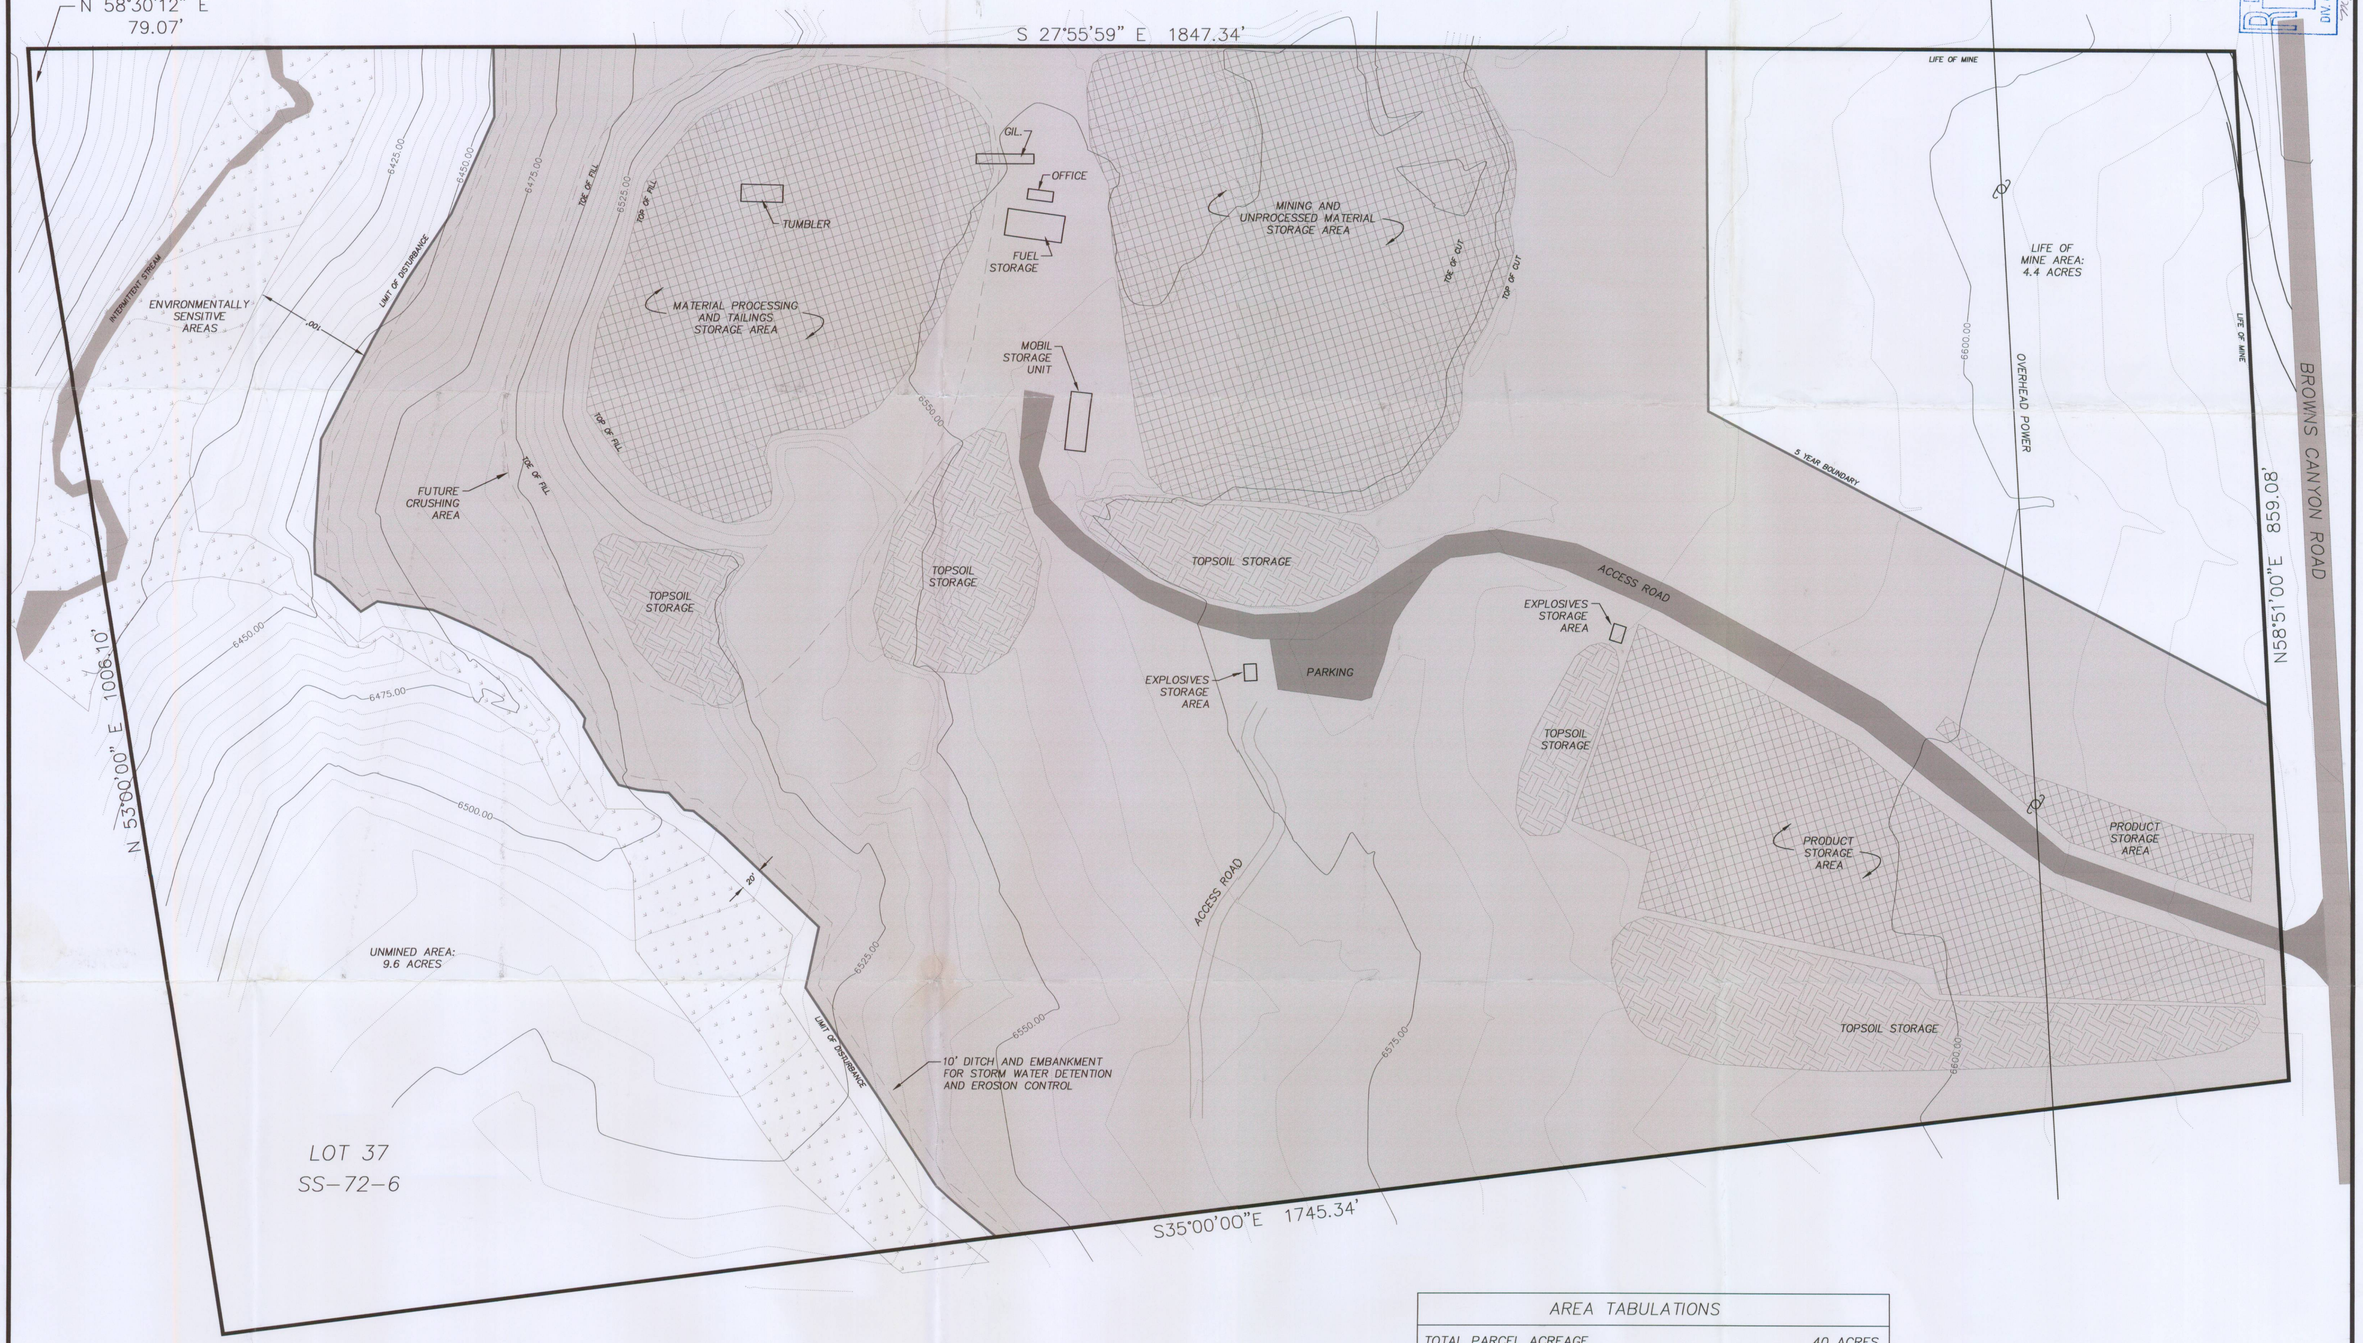

AREA TABULATIONS	
TOTAL PARCEL ACREAGE	40 ACRES
TOTAL LIFE OF MINE AREA	30.4 ACRES
5 YEAR MINE AREA	26 ACRES
UNMINED AREA	9.6 ACRES
AREA OF CURRANT DISTURBANCE	11.5 ACRES

SCALE: 1" = 60'

APPROVED
JAN 24 2003
DIV. OIL GAS & MINING

RECEIVED
JUL 12 2002
DIV. OF OIL, GAS & MINING

Summit Engineering Group, Inc.
55 WEST CENTER ST.
PO BOX 176
HEBER CITY, UT 84032
PHONE: 435.654.6232
FAX: 435.654.6231
www.summitsg.com

PRINT DATE: 07/02/2002
DRAWN BY: BMB
REVIEWED BY:
APPROVED BY:
FILE NAME:

SUMMIT COUNTY APPROVAL
SIGNATURE _____ DATE _____

PROJECT NAME: MOUNTAIN VALLEY STONE
LOCATED IN SUMMIT COUNTY, UTAH
SHEET NAME: SURFACE FACILITIES MAP

PROJECT NO. C02-016

SHEET NO. SP-1