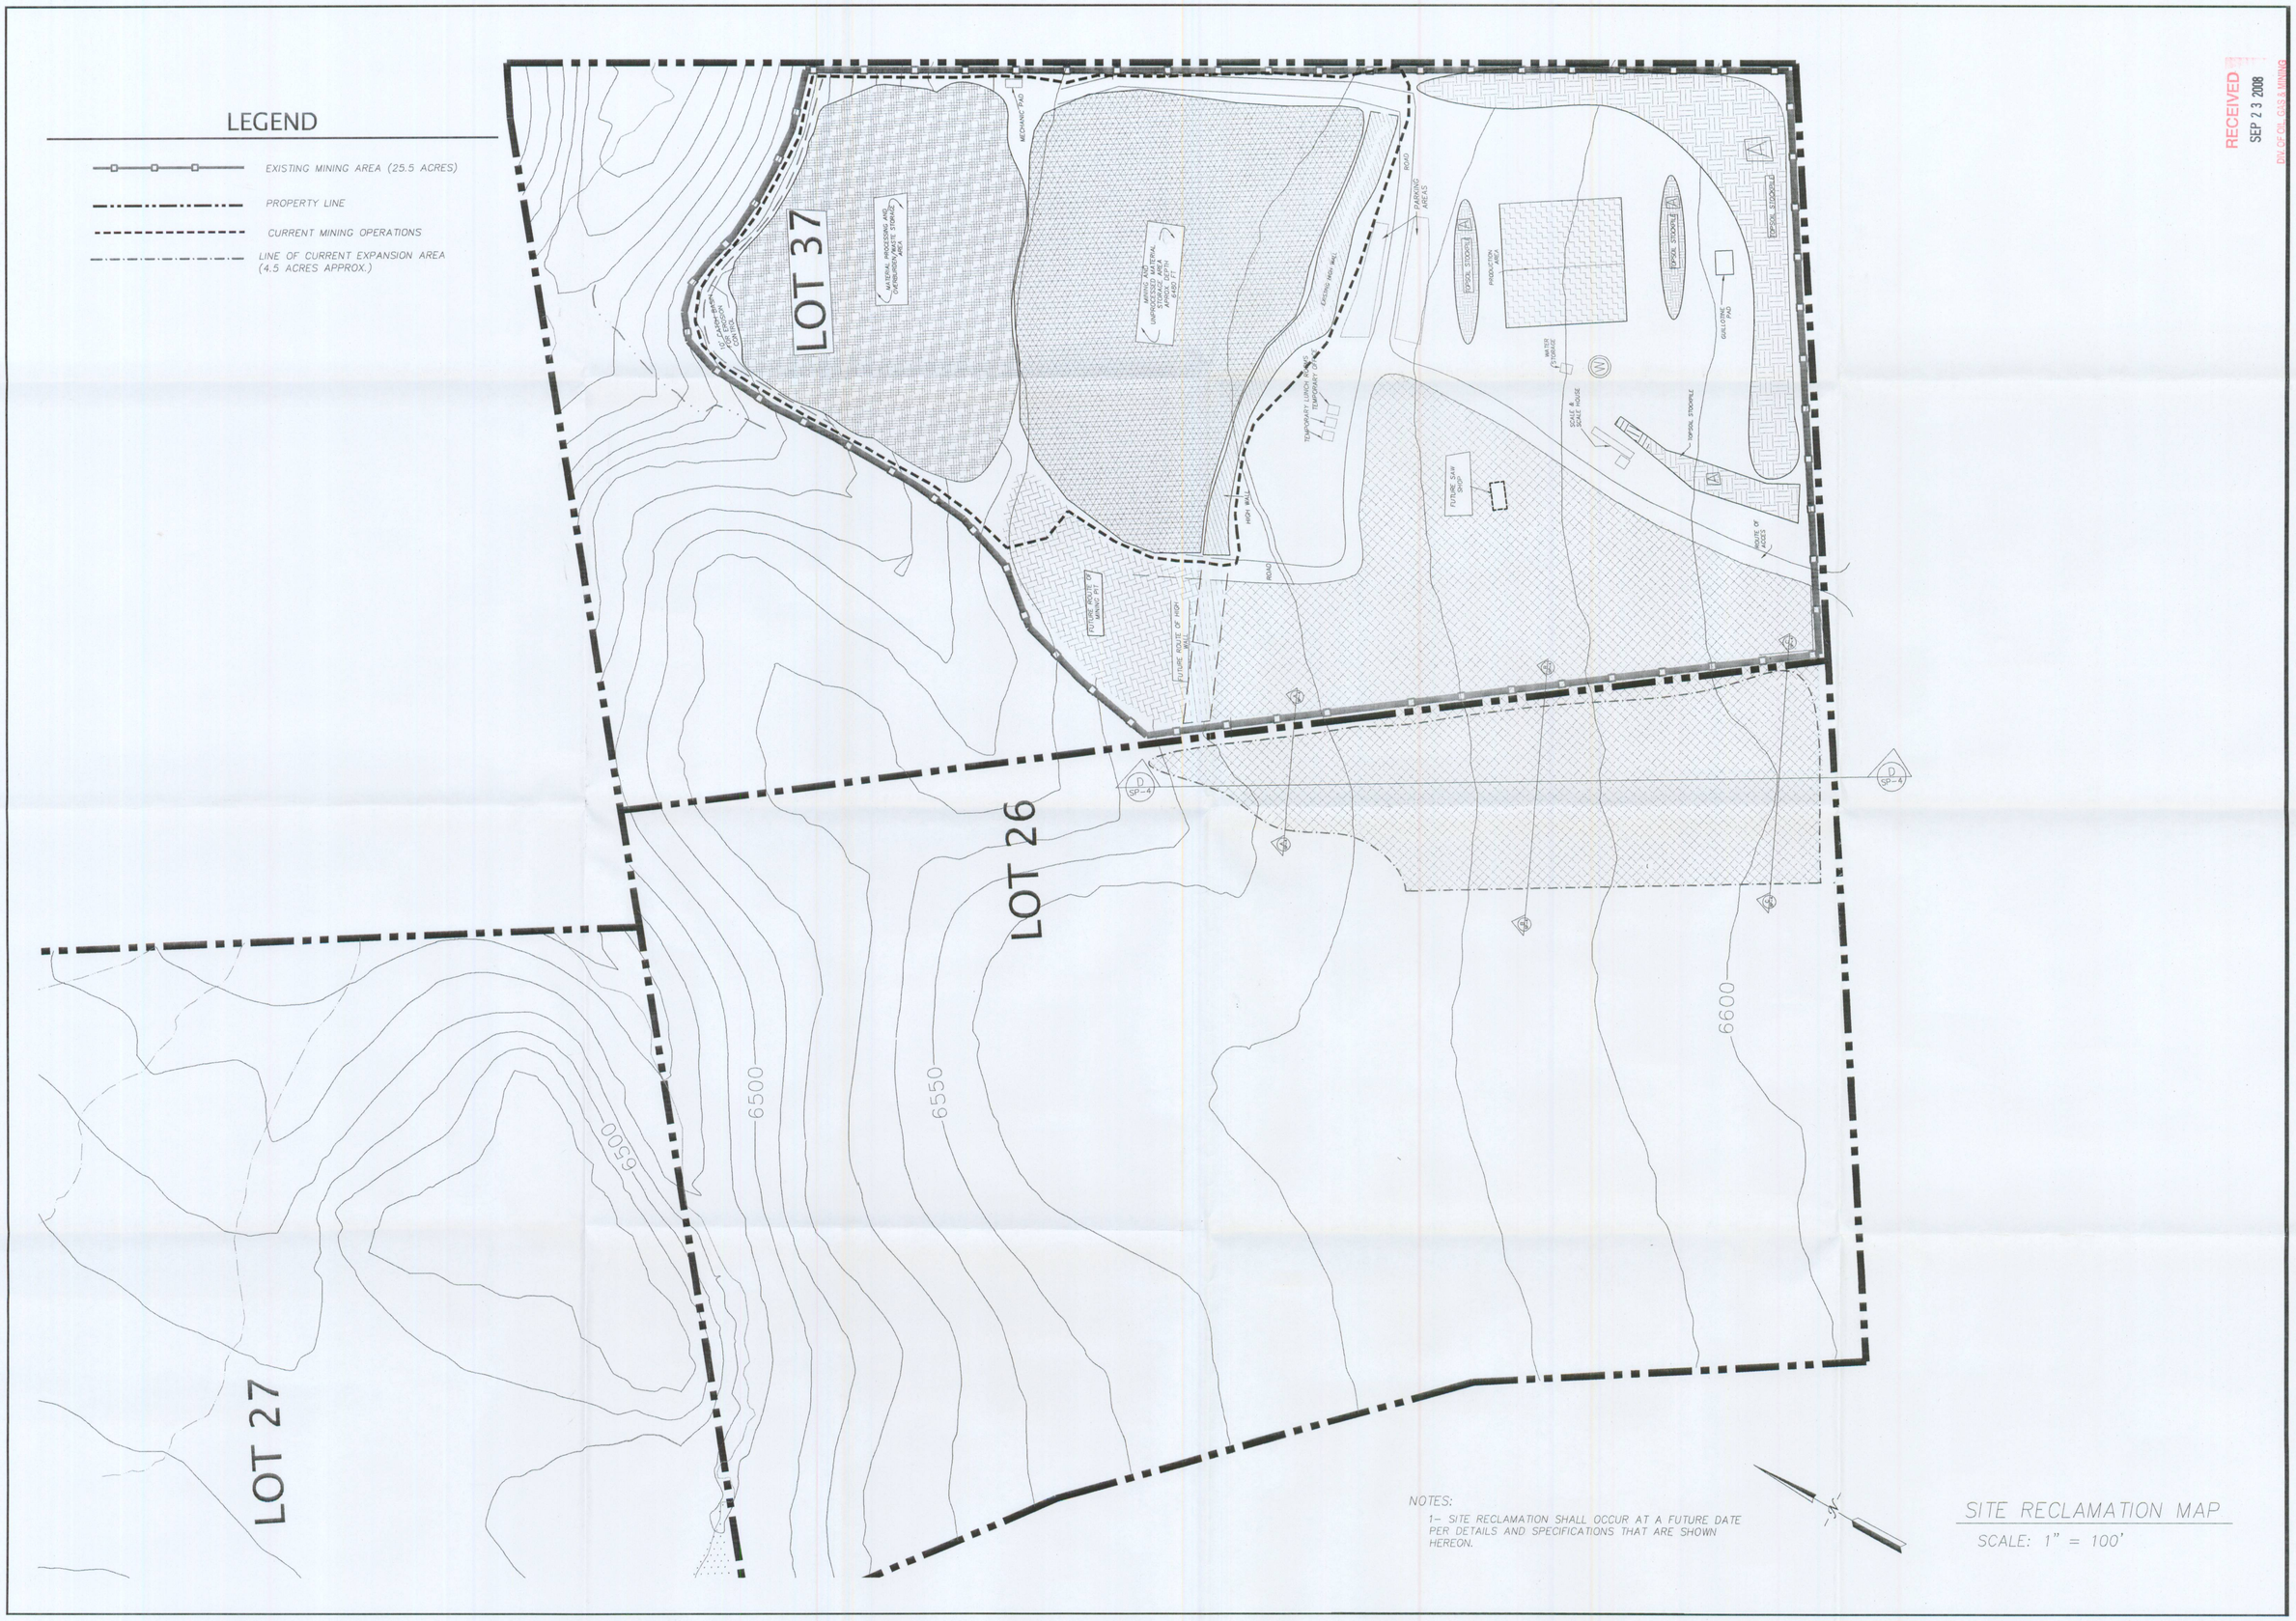

NOTES:
1- SITE RECLAMATION SHALL OCCUR AT A FUTURE DATE PER DETAILS AND SPECIFICATIONS THAT ARE SHOWN HEREON.

SITE RECLAMATION MAP
SCALE: 1" = 100'

RECEIVED
SEP 2 3 2008
DIV. OF OIL, GAS & MINING

2276 SOUTH DANIELS RD.
HEBER CITY, UT 84032
PHONE: 435.654.3334
FAX: 435.654.0299
www.utahstone.com

M0430019

PRINT DATE: 9/22/08
DRAWN BY: AHP
REVIEWED BY:
APPROVED BY:
FILE NAME:

SUMMIT COUNTY APPROVAL
SIGNATURE DATE

PROJECT NAME: MOUNTAIN-VALLEY-STONE
LOCATED-IN-SUMMIT-COUNTY,UTAH

SHEET NAME: SITE-RECLAMATION-MAP

PROJECT NO. C02-016

SHEET NO. SP-3