KAISER
ALUMINUM & CHEMICAL CORPORATION

BONNEVILLE PLANT
WENDOVER, UTAH

EVAPORATION PONDS
&
COLLECTION AREA

SCALE - THOUSANDS OF FEET

LEGEND

- SEAL DITCH
- COLLECTION DITCH
- BAFFLE WALLS
- TRANSFER DITCH
- POWER LINES
- PROJECTED PRIMARY POND
- PROJECTED RIPENING POND
- PROJECTED HARVEST POND ADDITION
- FEDERAL LEASES
- UTAH STATE LEASES
- POND SYSTEM IV

COMPLETED DIKE POND V
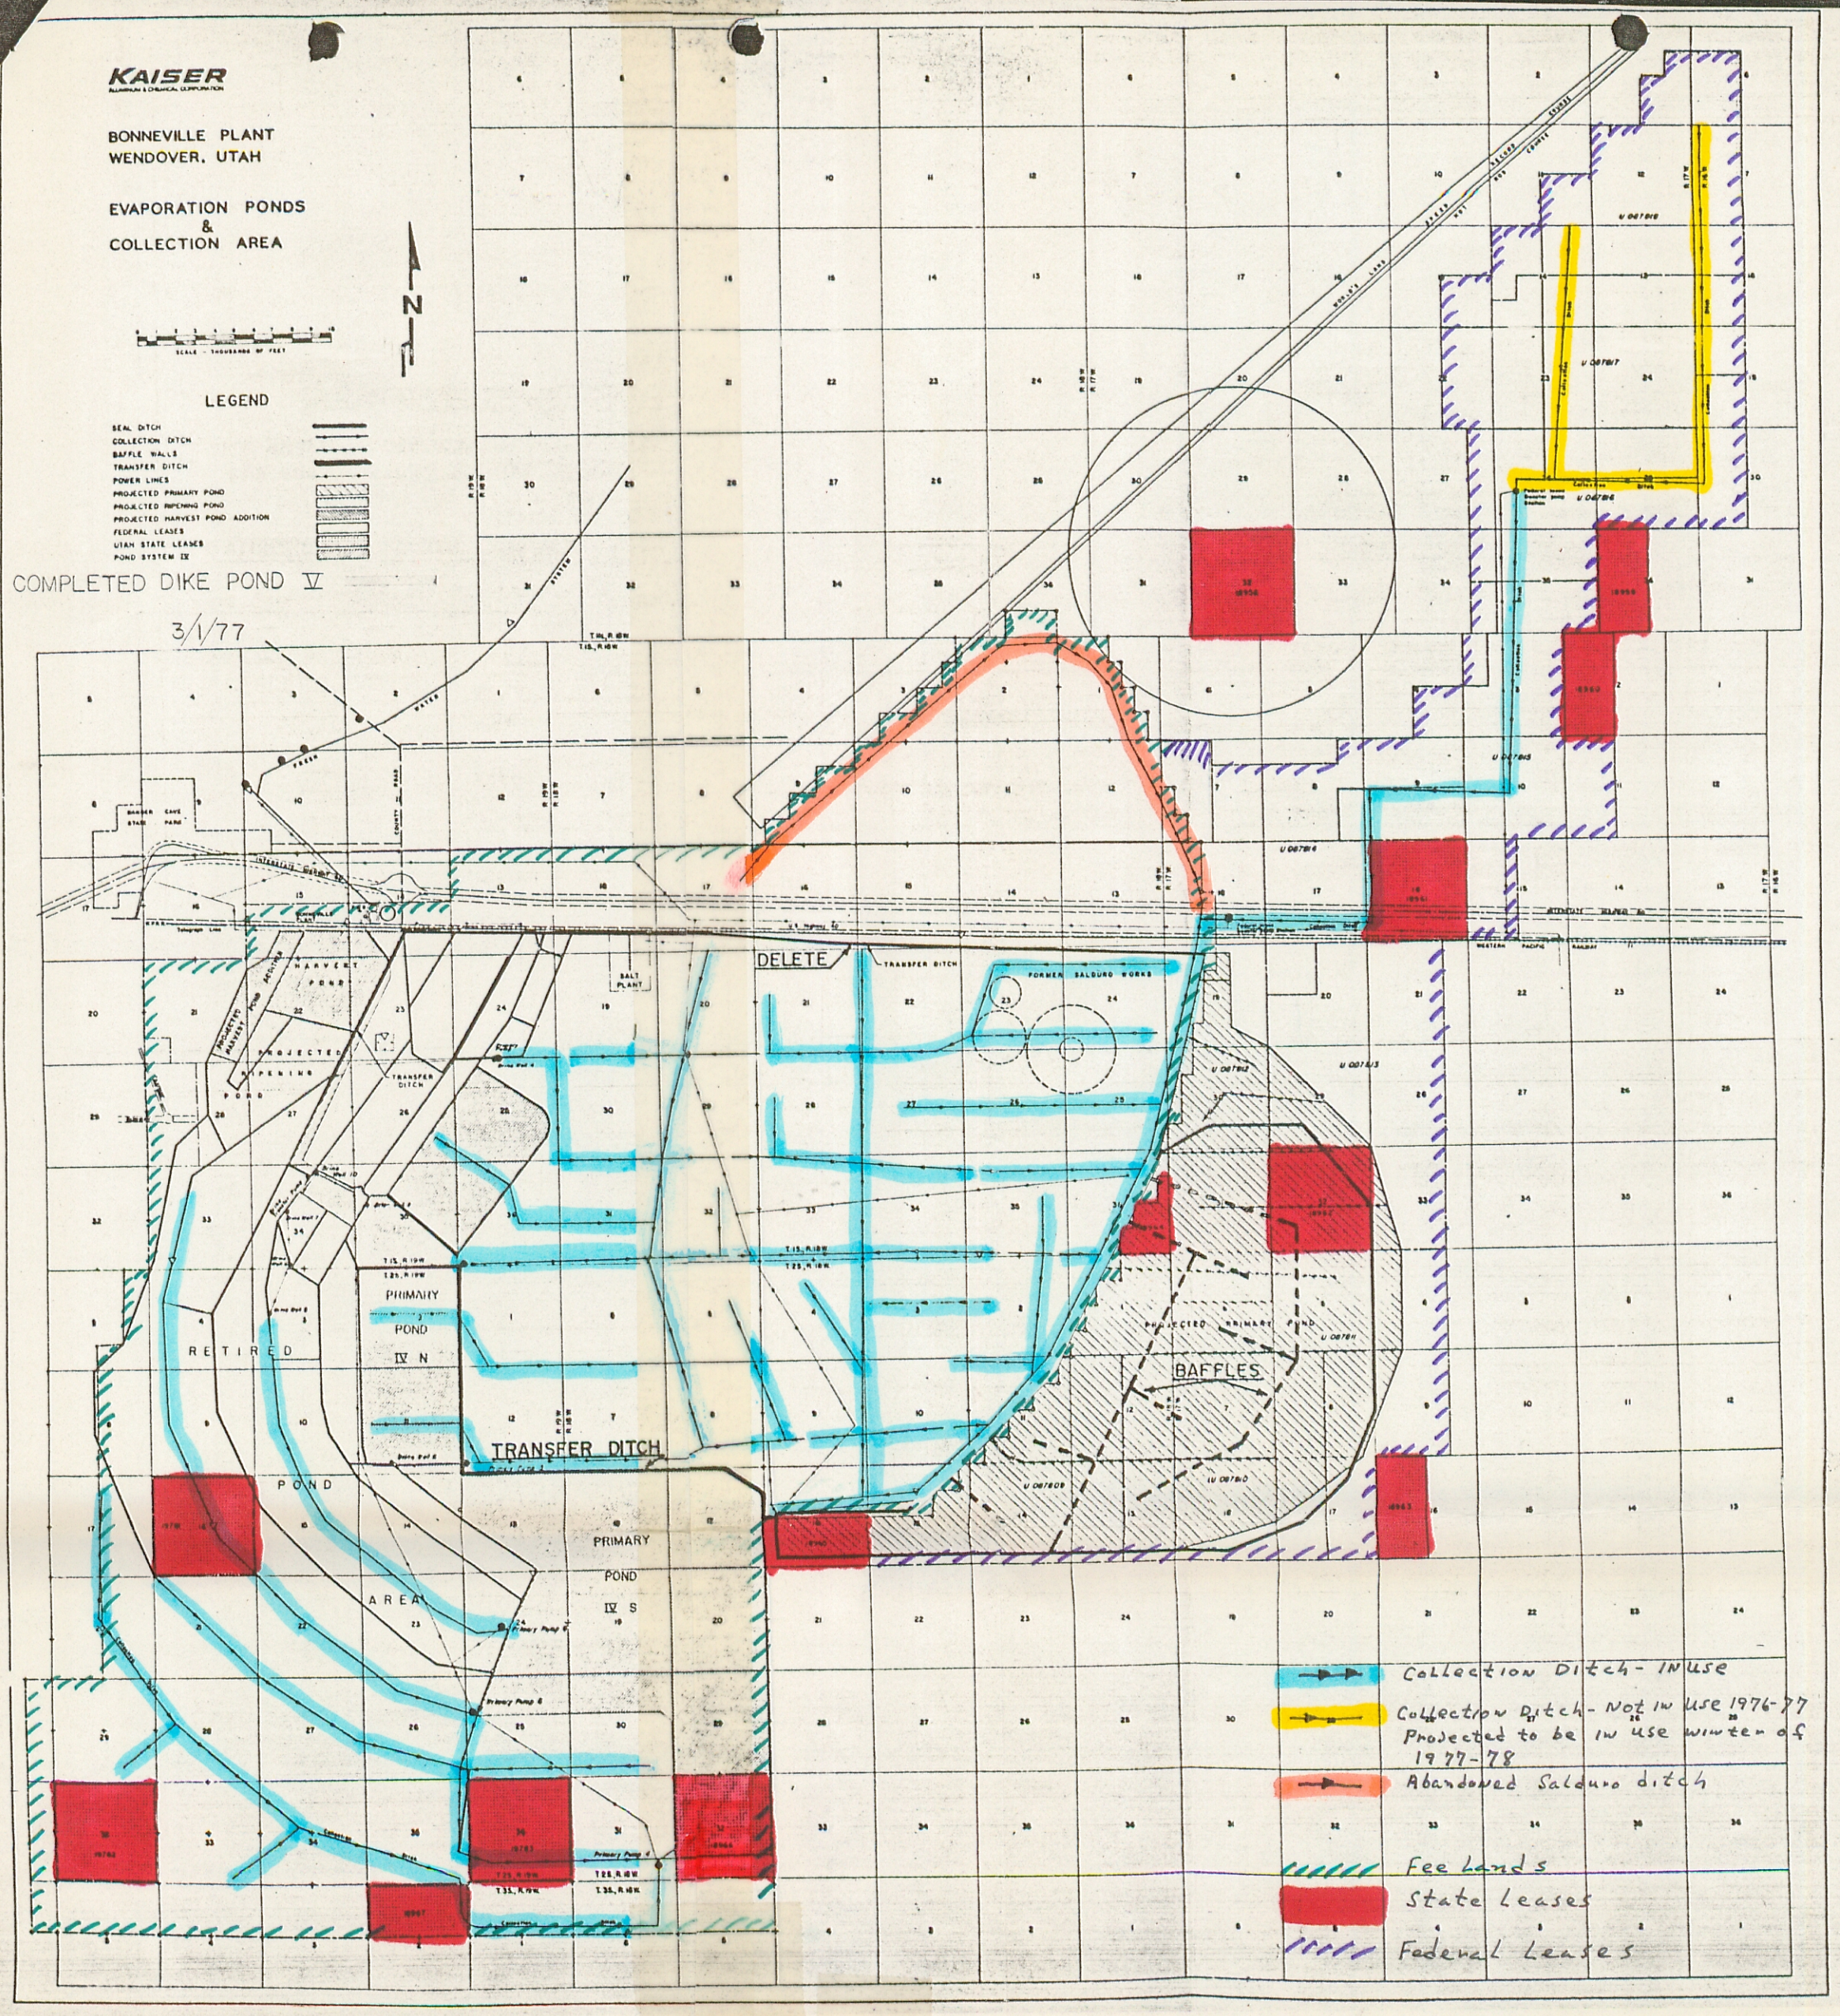
3/1/77