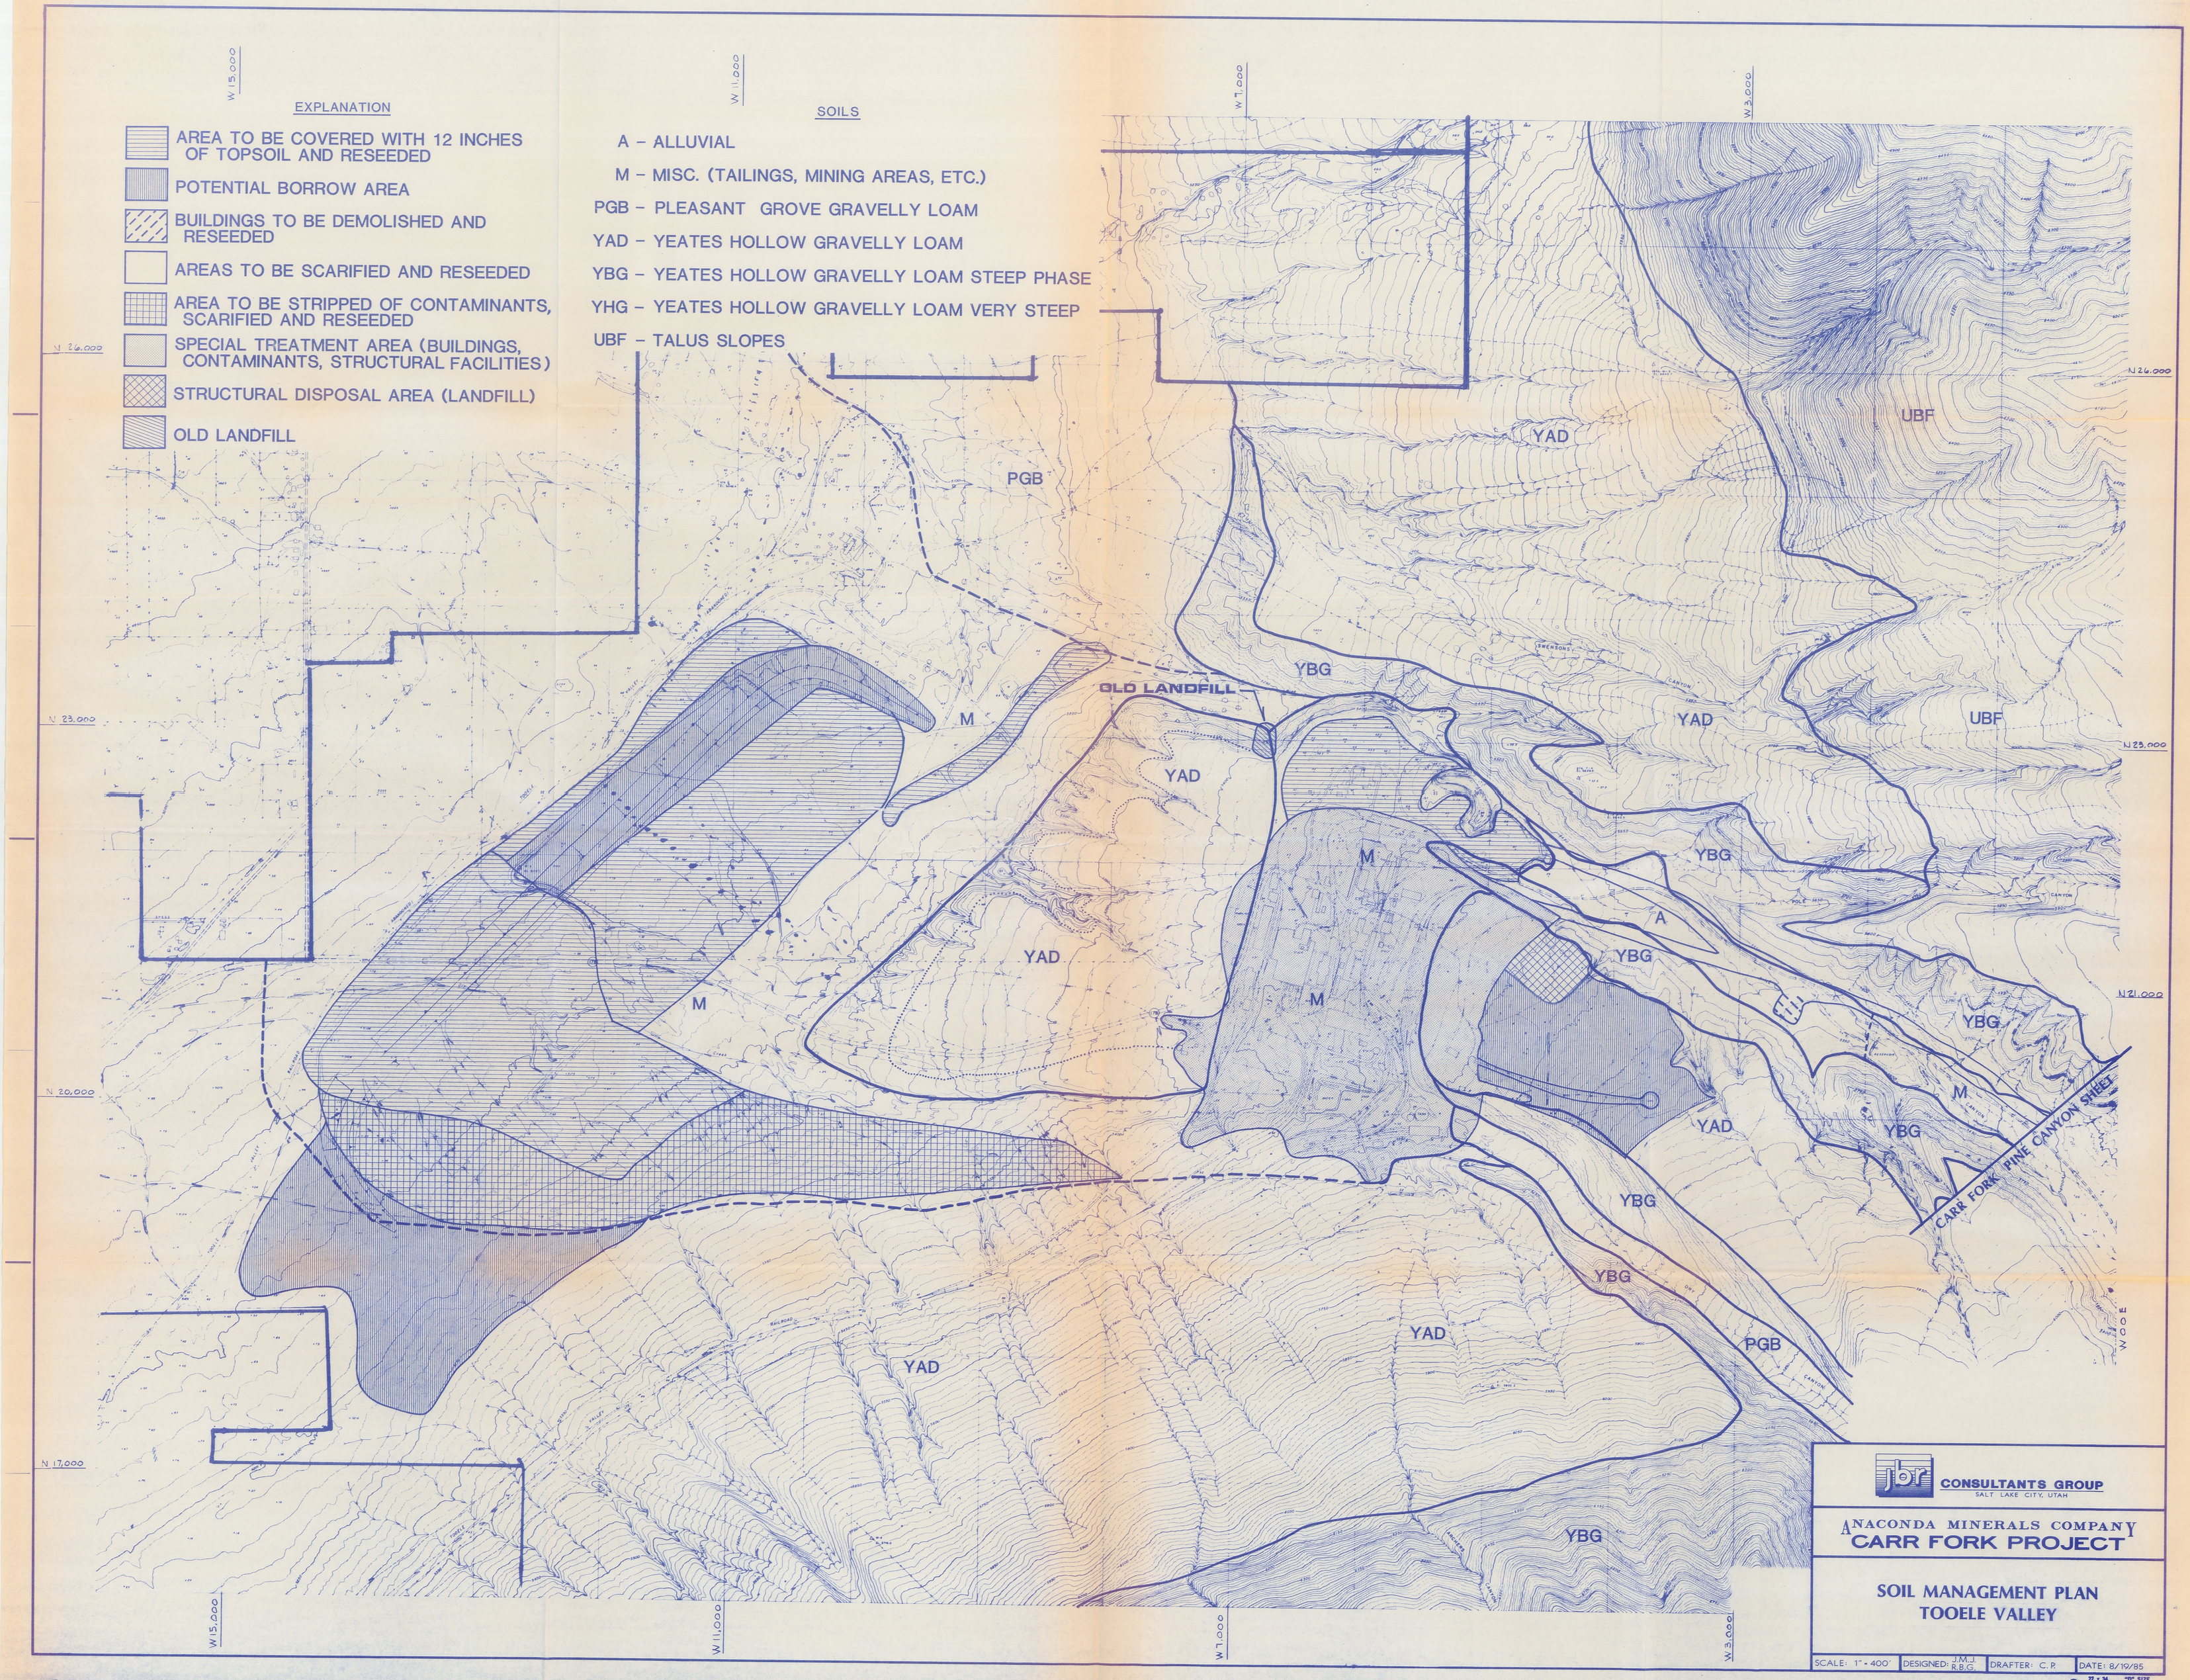
EXPLANATION
AREA TO BE COVERED WITH 12 INCHES OF TOPSOIL AND RESEEDED
POTENTIAL BORROW AREA
BUILDINGS TO BE DEMOLISHED AND RESEEDED
AREAS TO BE SCARIFIED AND RESEEDED
AREA TO BE STRIPPED OF CONTAMINANTS, SCARIFIED AND RESEEDED
SPECIAL TREATMENT AREA (BUILDINGS, CONTAMINANTS, STRUCTURAL FACILITIES)
STRUCTURAL DISPOSAL AREA (LANDFILL)
OLD LANDFILL
SOILS
A - ALLUVIAL
M - MISC. (TAILINGS, MINING AREAS, ETC.)
PGB - PLEASANT GROVE GRAVELLY LOAM
YAD - YEATES HOLLOW GRAVELLY LOAM
YBG - YEATES HOLLOW GRAVELLY LOAM STEEP PHASE
YHG - YEATES HOLLOW GRAVELLY LOAM VERY STEEP
UBF - TALUS SLOPES
W 15,000
W 11,000
W 7,000
W 3,000
N 26,000
N 23,000
N 21,000
N 20,000
N 17,000
OLD LANDFILL
CARR FORK PINE CANYON SHEET
N 0°E
CONSULTANTS GROUP
SALT LAKE CITY, UTAH
ANACONDA MINERALS COMPANY
CARR FORK PROJECT
SOIL MANAGEMENT PLAN
TOOELE VALLEY
SCALE: 1" = 400'
DESIGNED: J.M.J. R.B.G.
DRAFTER: C.P.
DATE: 8/19/85
22 x 34 "D" SIZE