FORM 15.20-C

K&E 44.1055 3-71 45097

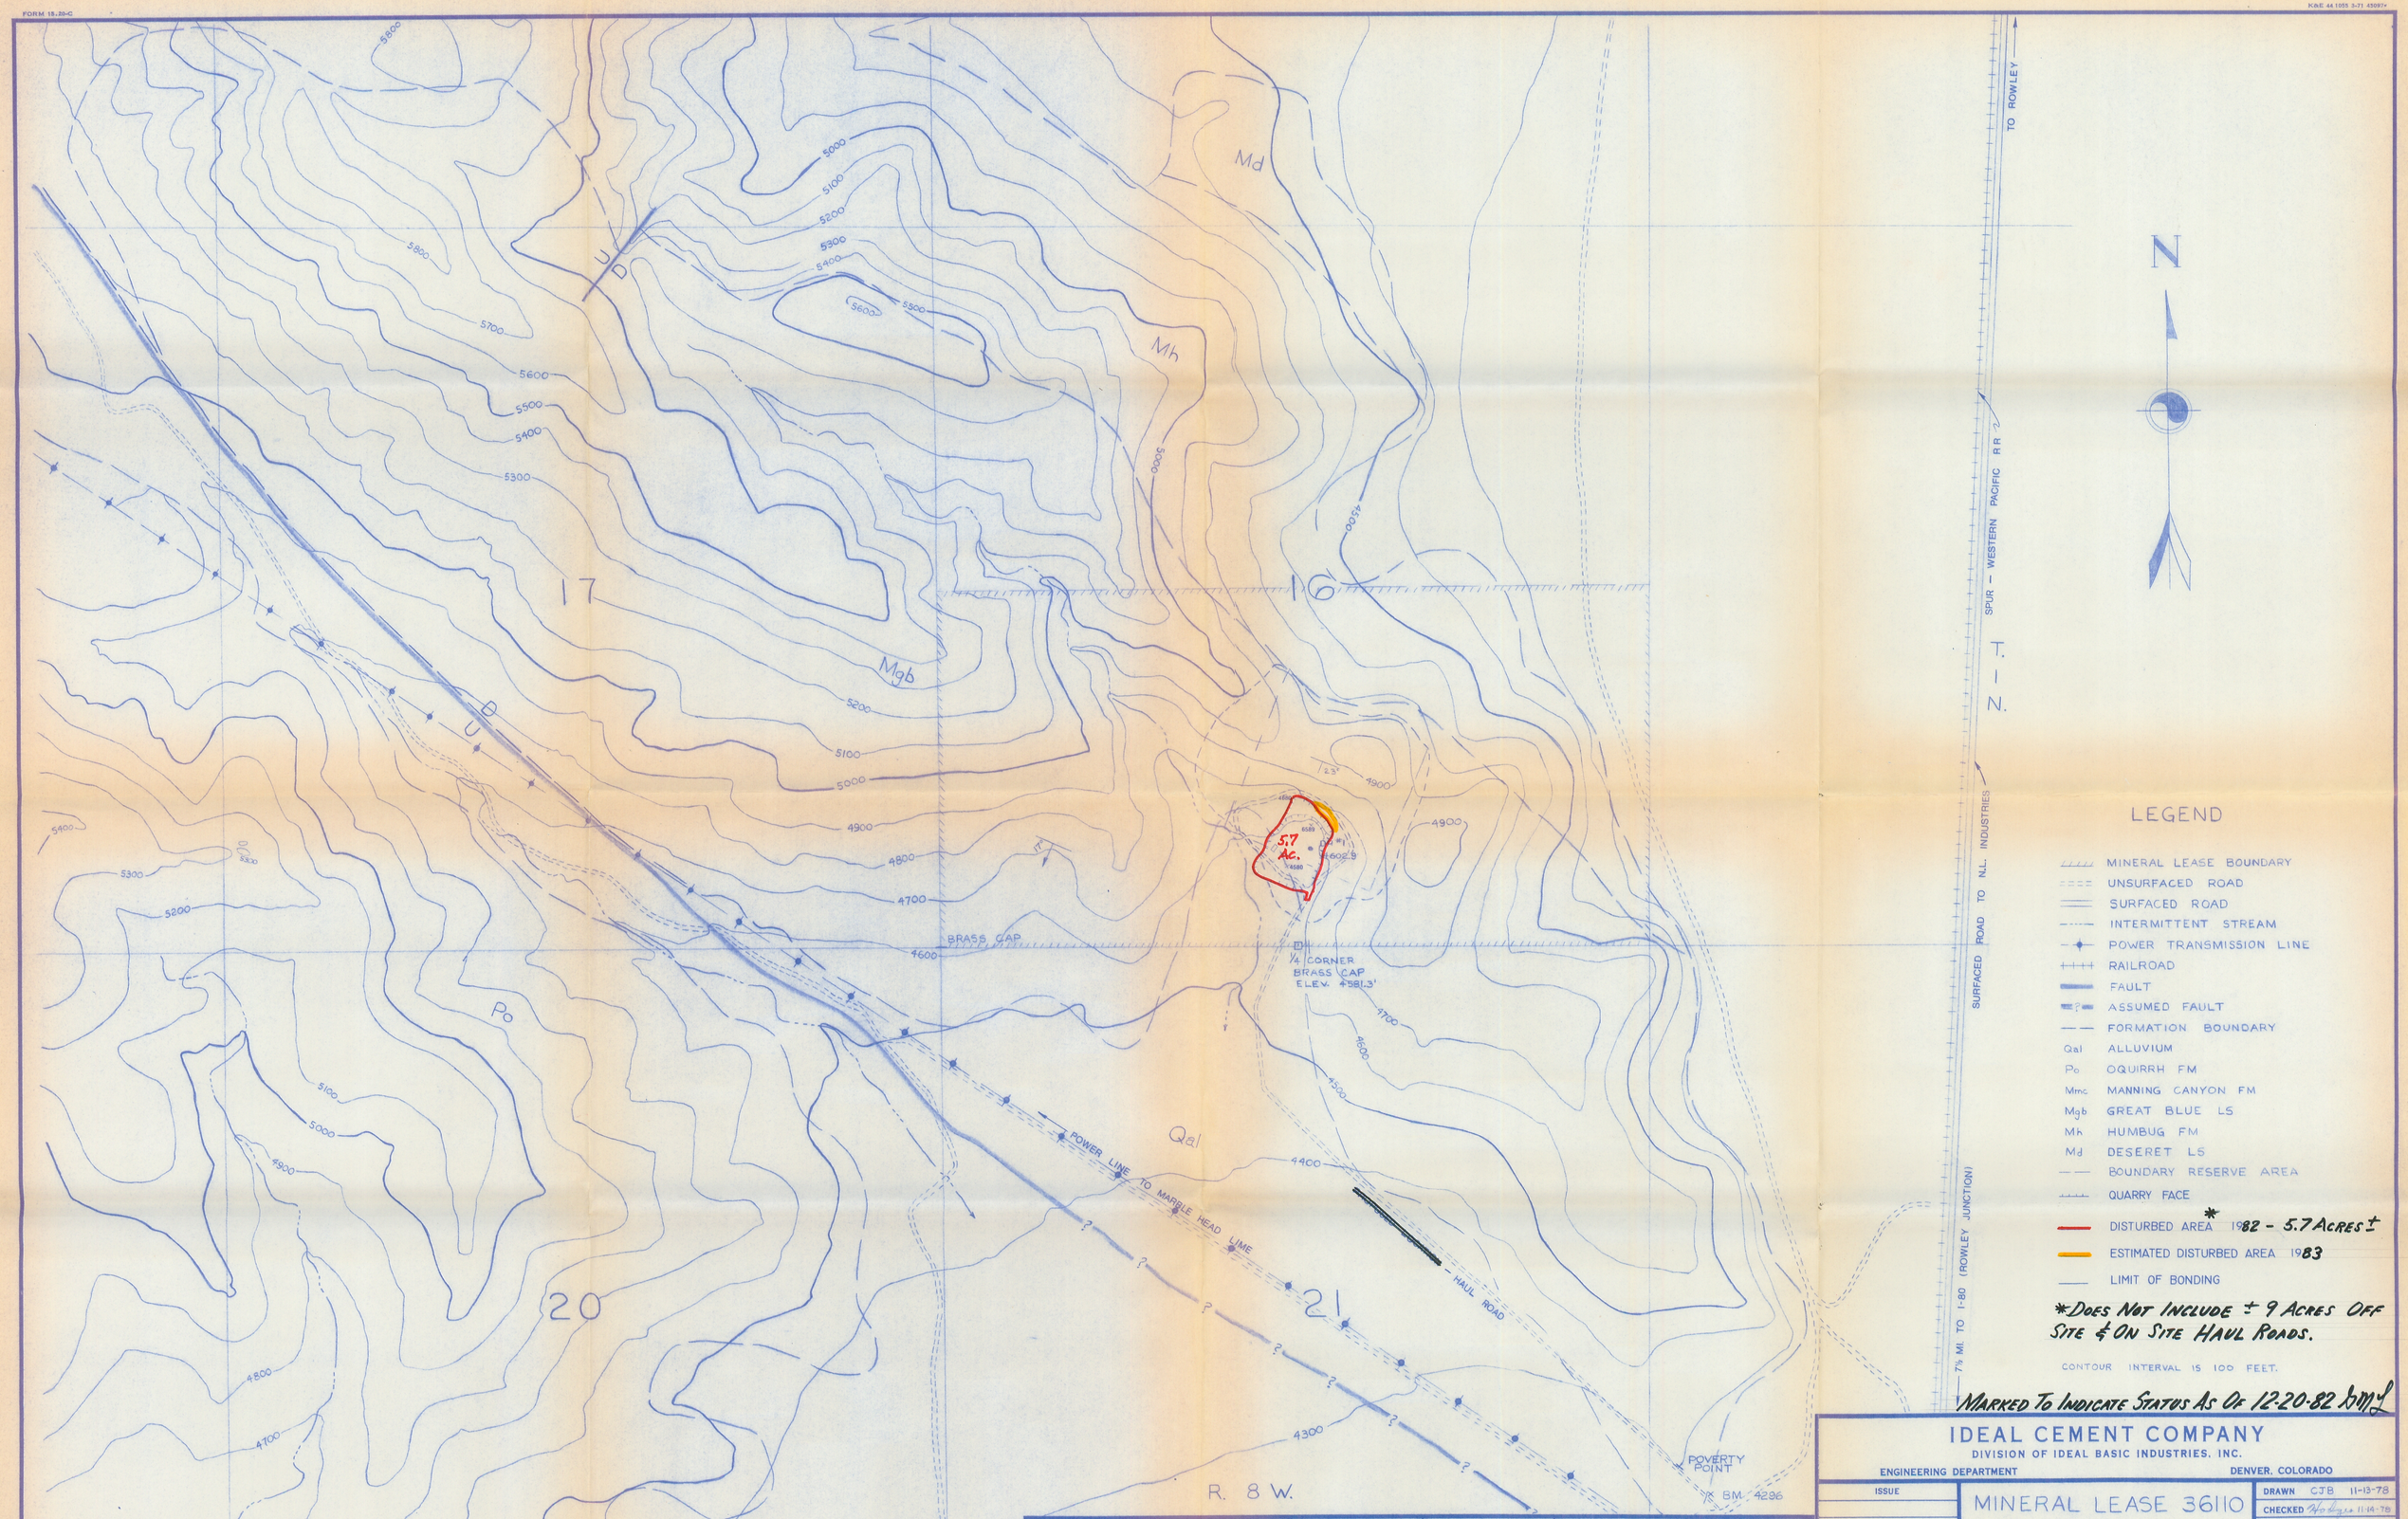

REVISION F	REVISION E	REVISION D	REVISION C	REVISION B	REVISION A
				XCC-1400a - CHANGED	ADDED LS. RESERVES
				TO SHOW QUARRY UPDATE	& DRILL HOLE
				12-16-82 CJT	5-23-79 C.J.I.

IDEAL CEMENT COMPANY

DIVISION OF IDEAL BASIC INDUSTRIES, INC.

ENGINEERING DEPARTMENT — DENVER, COLORADO

ISSUE

MINERAL LEASE 36110
S½ SECTION 16
TOOELE COUNTY, UTAH

DRAWN	CJB 11-13-78
CHECKED	[illegible] 11-14-78
APPROVED	
SCALE	1" = 500'

XCC - 1400a